


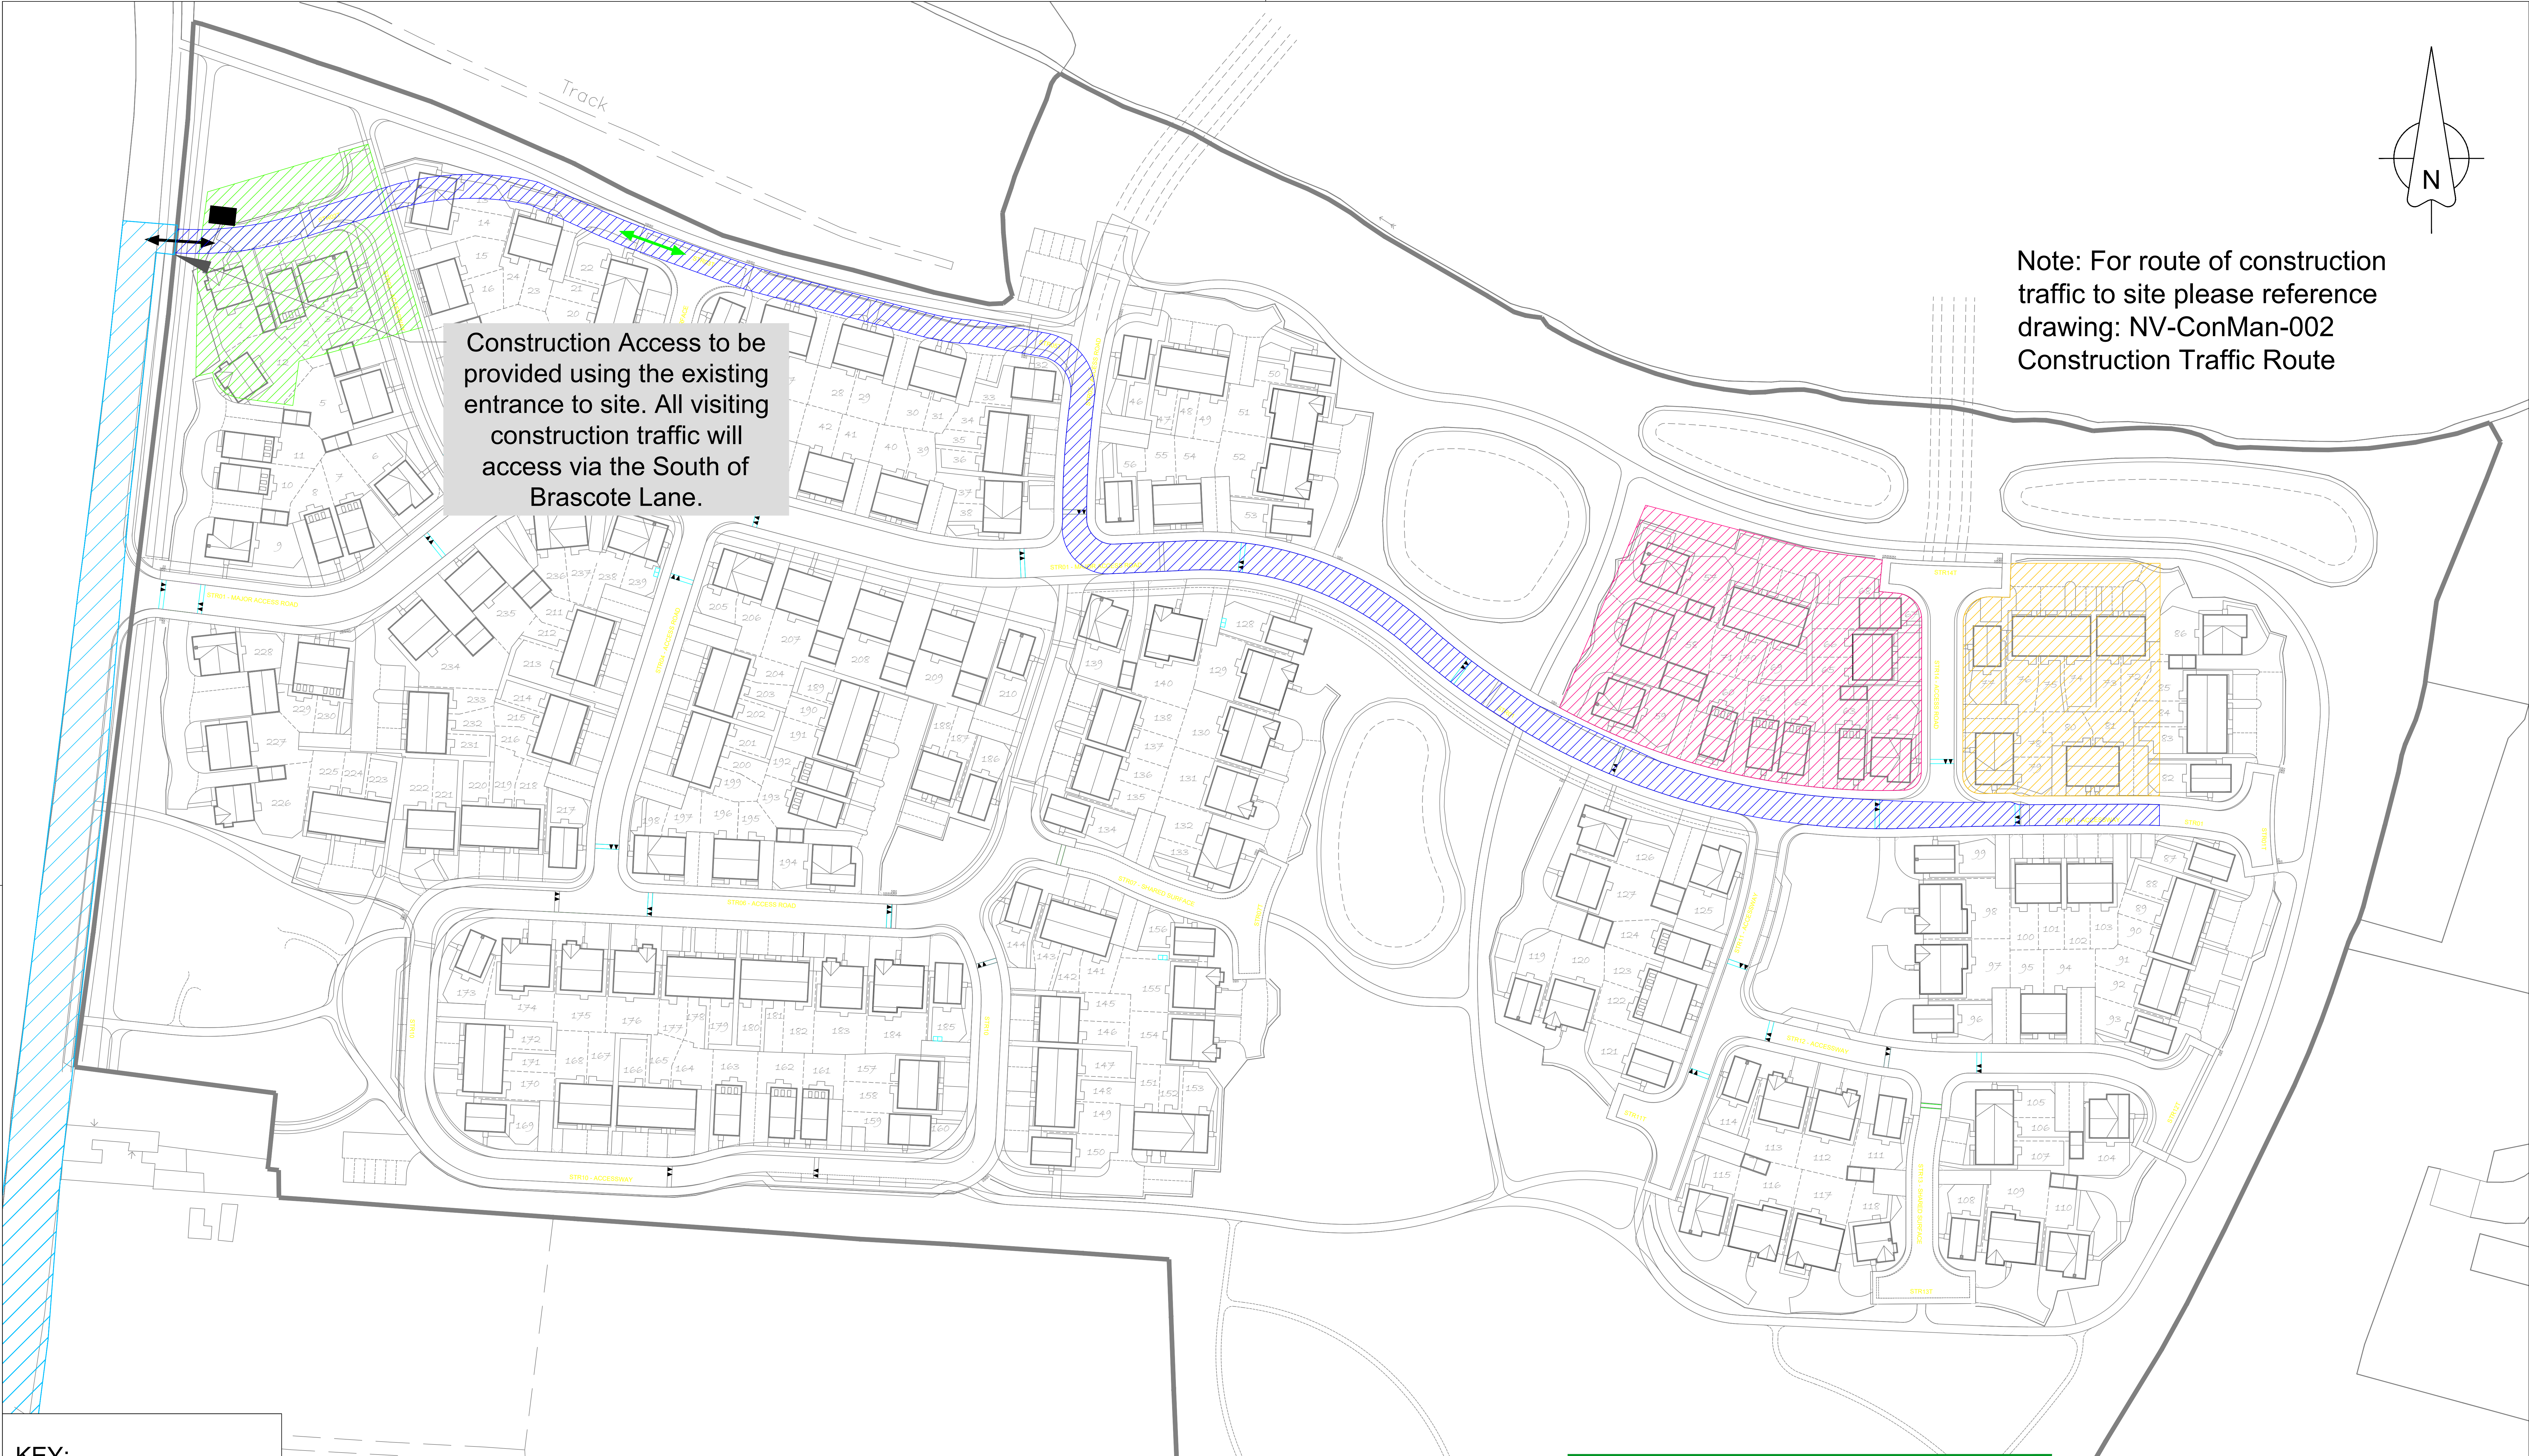

KEY:

Construction Access

Emergency Link

Temporary Compound, Storage & Parking

Compound, Storage & Parking

Wheel wash facility (within 10m of site entrance)

Parking

Temporary Haul Road Access (tarmac)

C	Construction traffic access position revised. Site compound and parking position revised.	16.04.25
B	Construction traffic note added.	16.04.25
A	Buildroute amended and compound location moved.	27.08.24
Rev	Description	Date

Development		Brascote Lane, Newbold verdon			
Persimmon Homes (North Midlands)		Drawing Title	Date	Scale	Drawn / Checked by
Construction Traffic Management Plan			08/24	1/500@A0	PS
Drawing Status		Drawing Ref	Rev		
—		NV_ConMan_001	C		