

Figured dimensions only are to be used. All dimensions to be checked onsite. Differences between drawings and between drawings and specification or bills of quantities to be reported to the CDC Ltd.

© The copyright of the drawings and designs contained therein remains vested in the CDC Ltd

Revisions: By: Date:

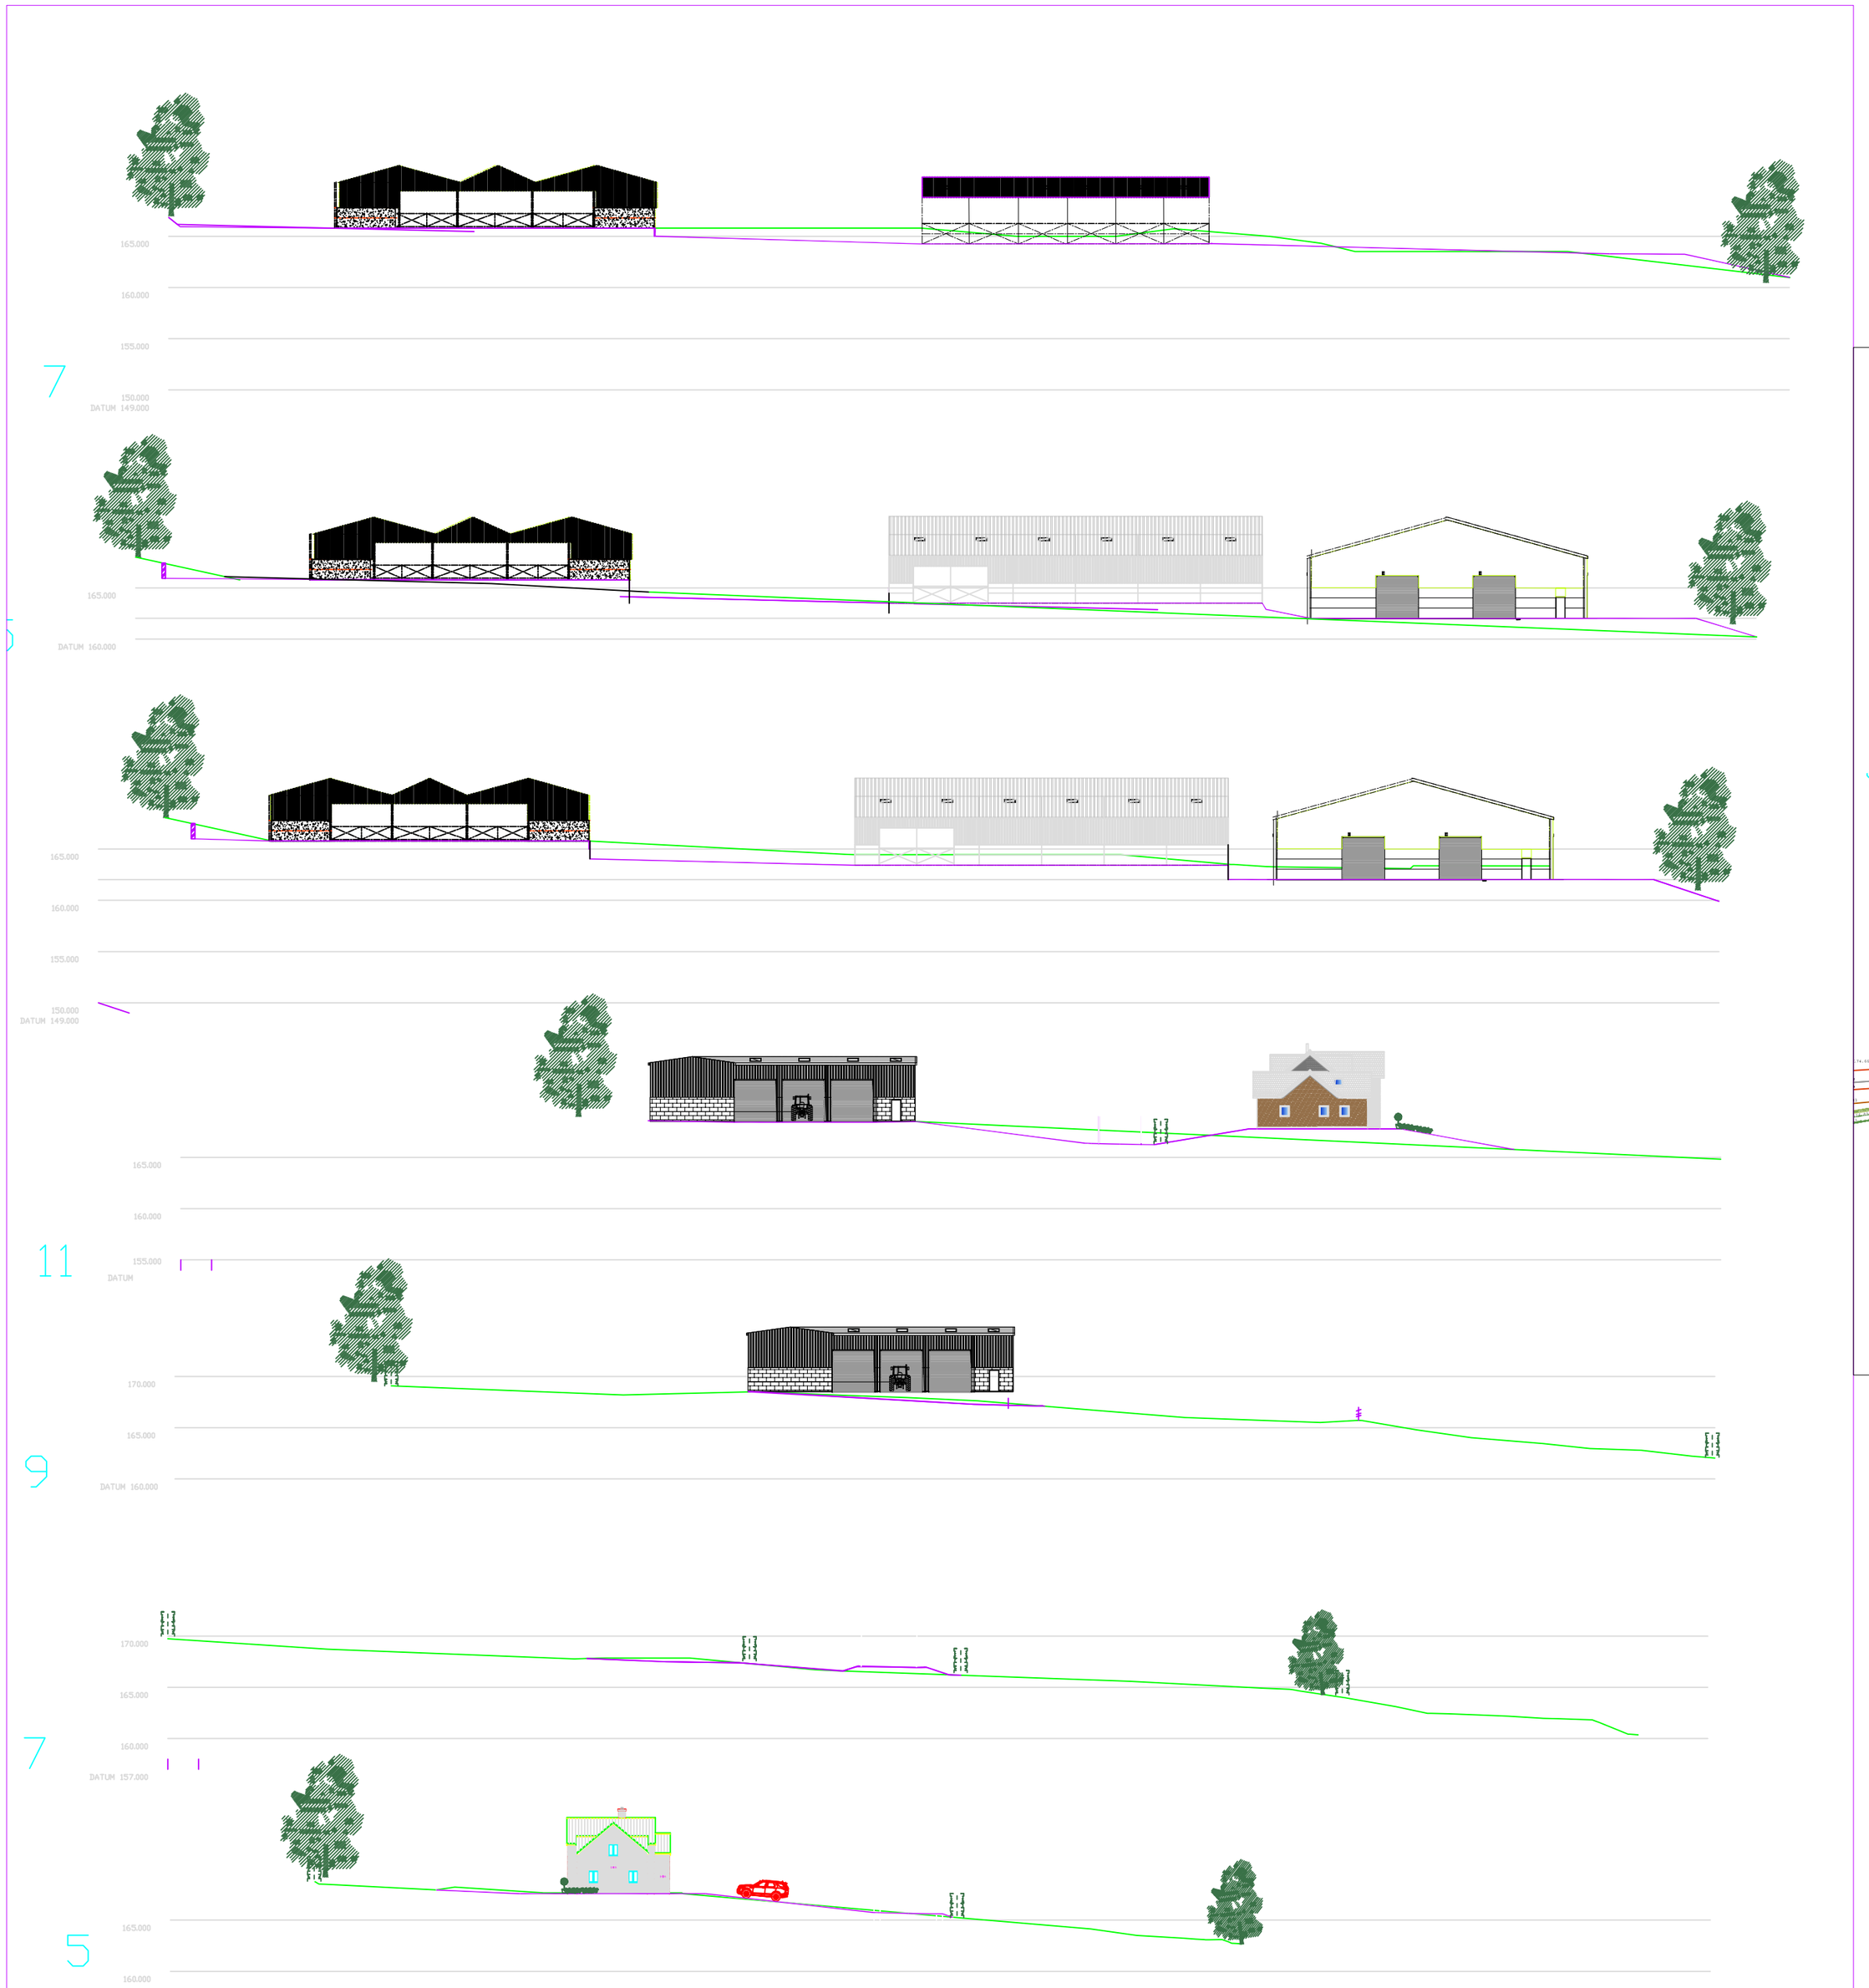

Sections Scale 1:500

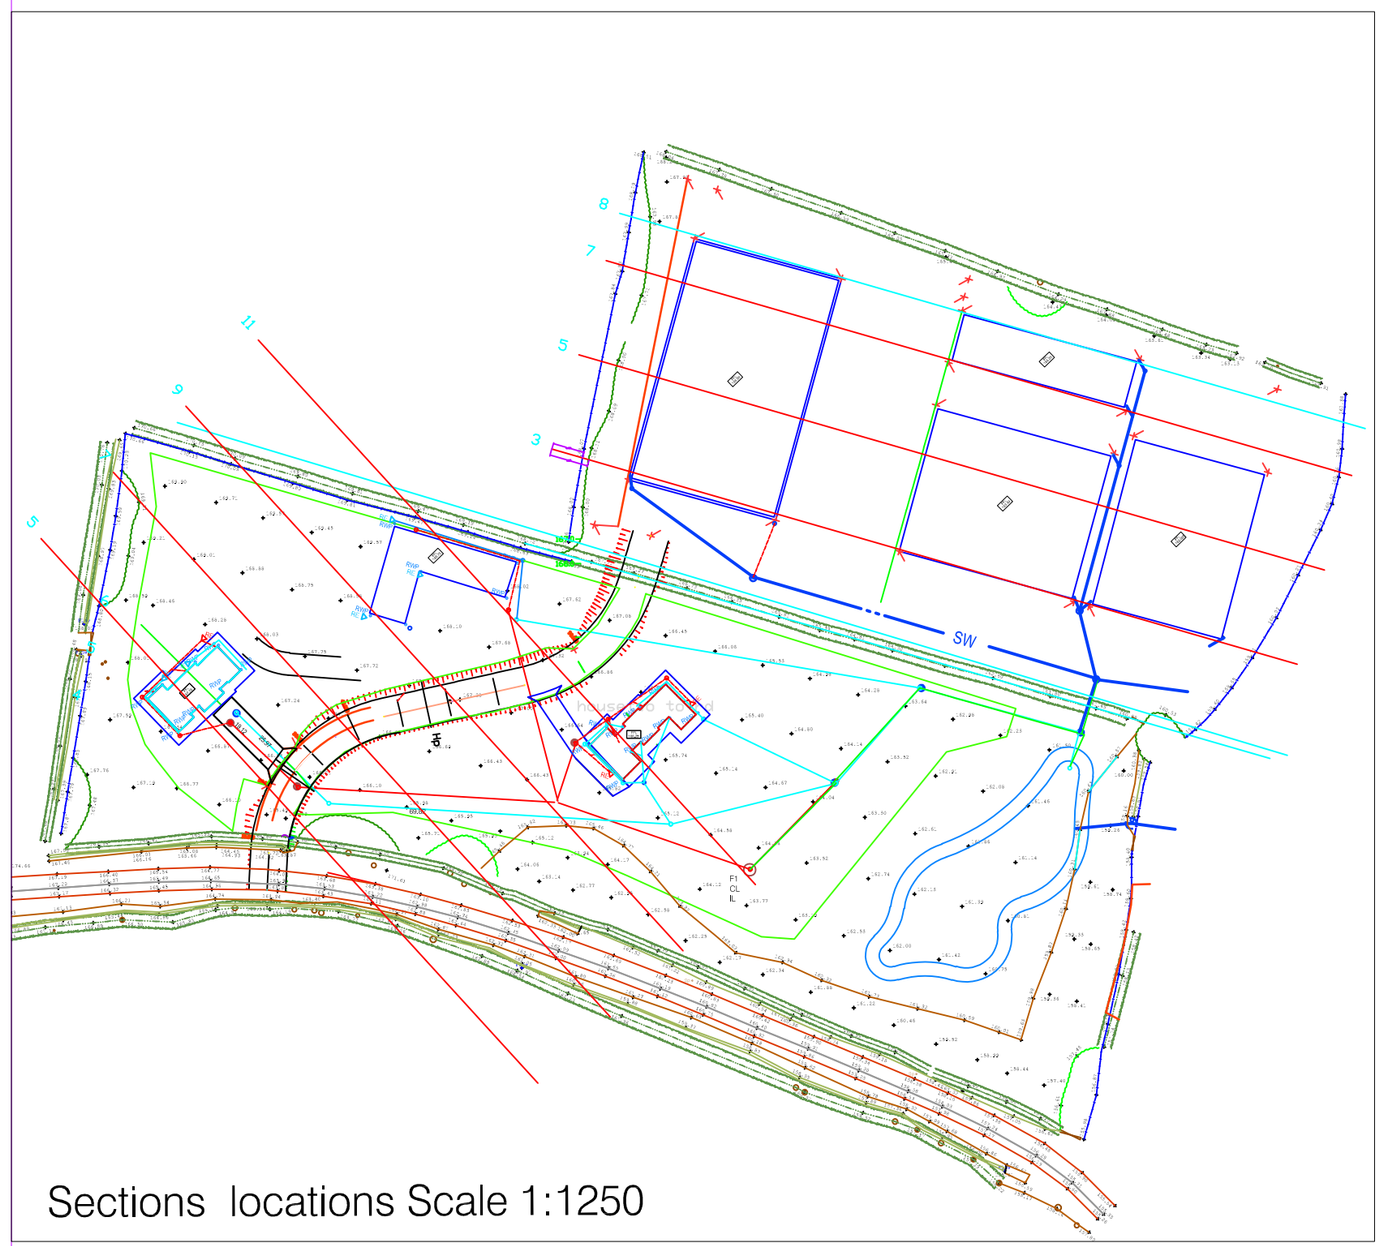

Sections locations Scale 1:1250

Conway Development Consultants Ltd.

Client:
M_T_Baines_&_Sons

Project:
NEW_FARM_SITE
ELLISTOWN_LANE
STANTON_NUDER_BARDON

Drawing Title:
PLANNING_CONDITIONS
FARM_SITE
SITE_SECTIONS

Planning
Engineering

Scale @ A1:	Project Co-Ordinator:	Date:
AS_SHOWN	MWC	DATE

Job No:	Stage:	Drawing No.:	Rev:
21-32		SITE_SECTIONS	.

Issue Status:

Construction	☐	Preliminary	☐
Information	☐	Approval	☒
Tender	☐		

Conway Developments Ltd
110 Melbourne Road Bstock LE67 6NN 07967 710075 conwaydevelopments@btinternet.com