


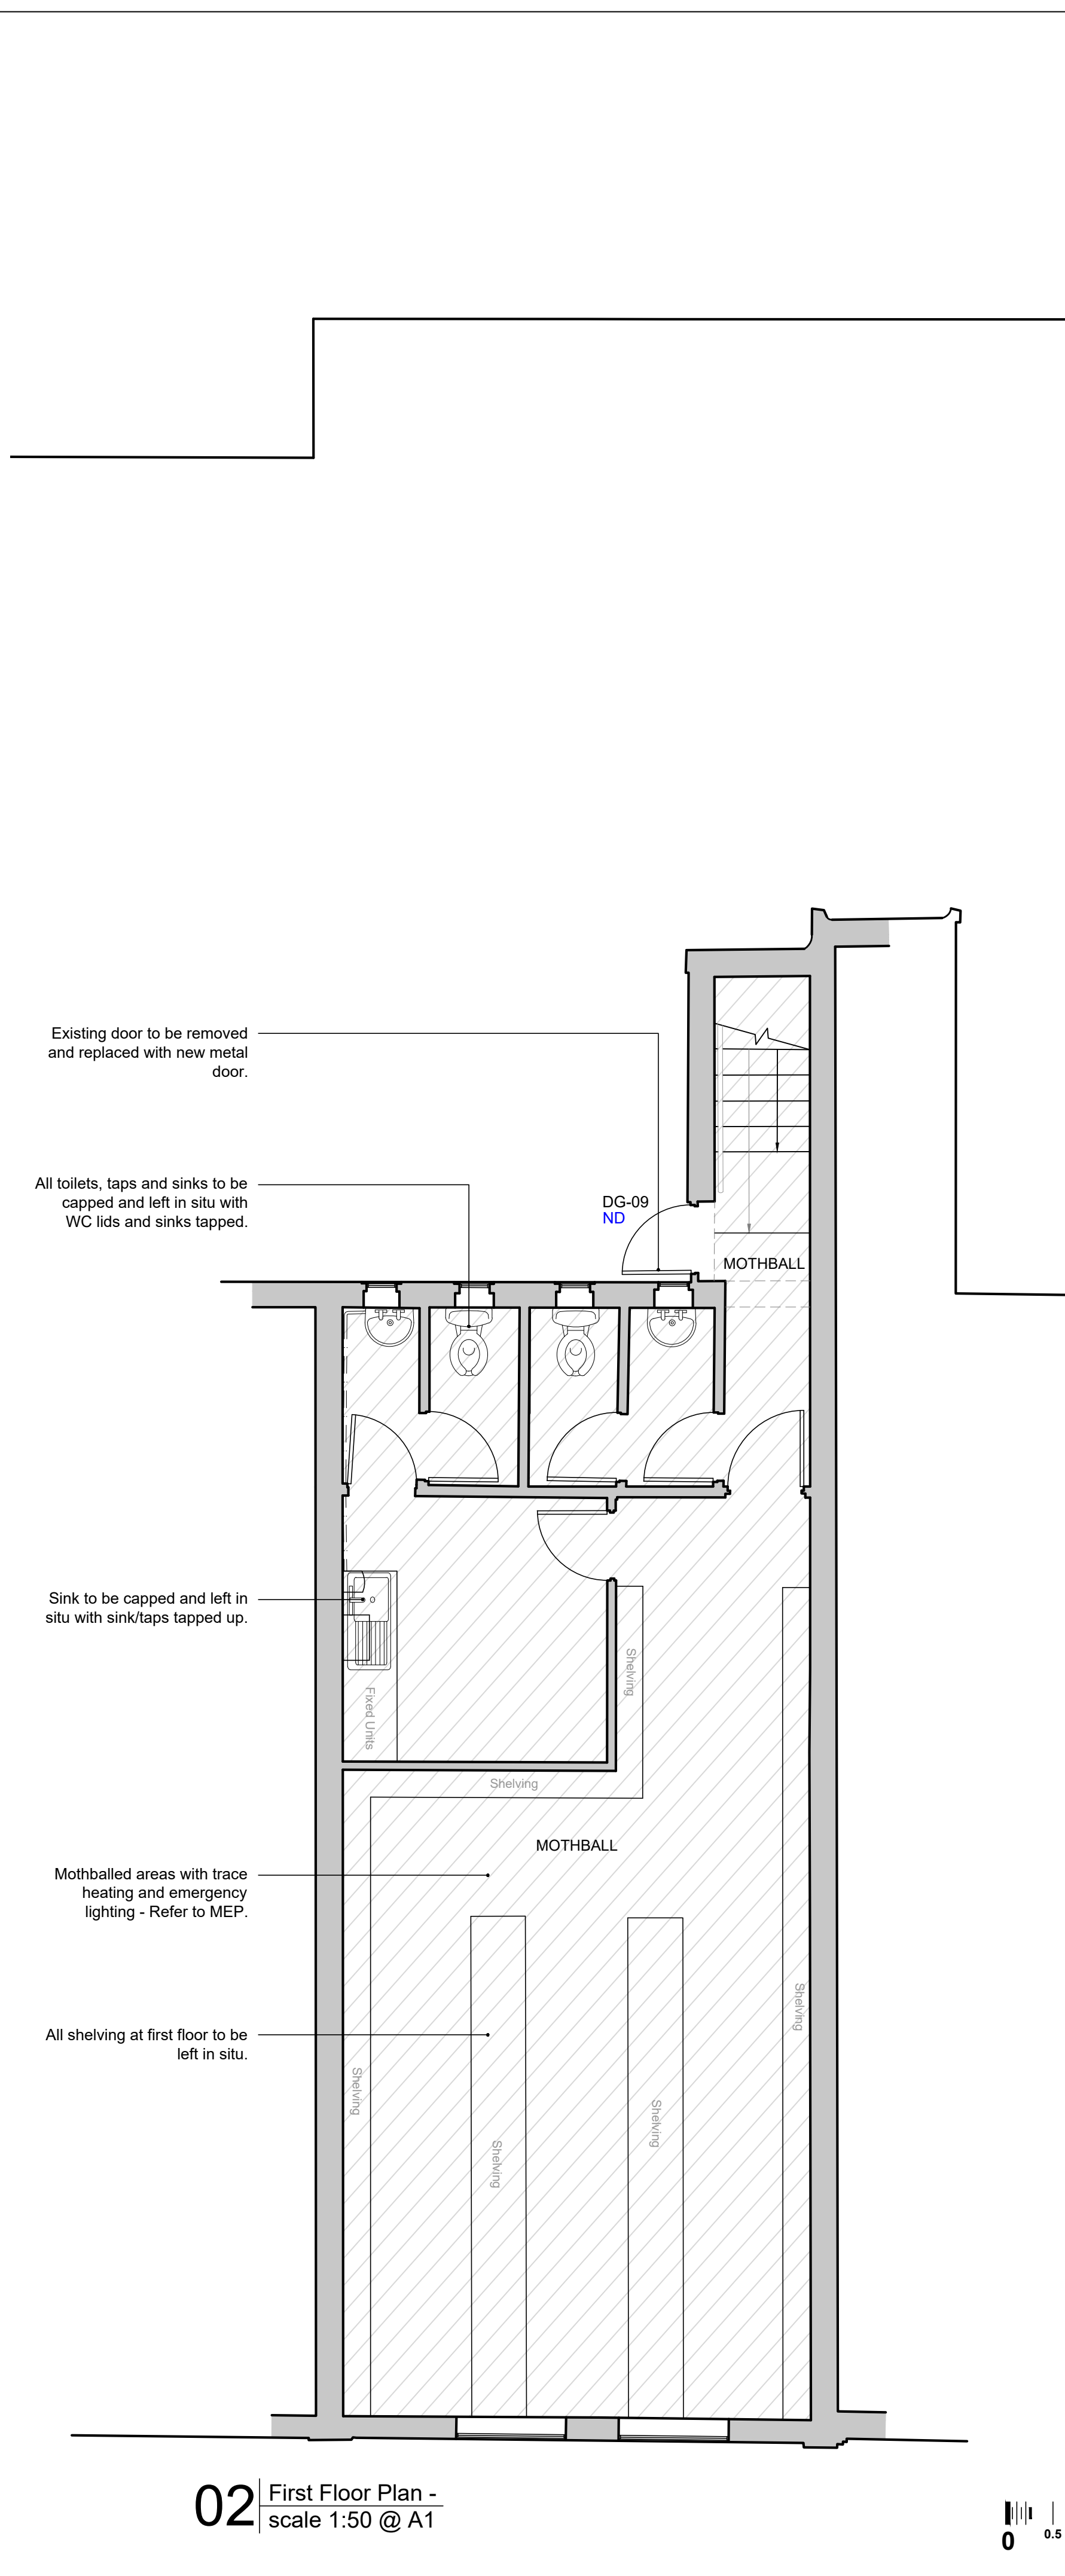

STATUTORY CONSENT REQUIREMENTS	
TENURE	LEASEHOLD
LISTED BUILDING CONSENT	NO
CONSERVATION AREA	NO
ADVERTISEMENT CONSENT	YES
PLANNING CONSENT	YES
HIGHWAYS CONSENT	NO
BUILDING CONTROL	YES

Lewis & Hickey Ltd | Registered in England & Wales | 2007297 | 18 Farnham Road | Guildford | GU1 4XA