

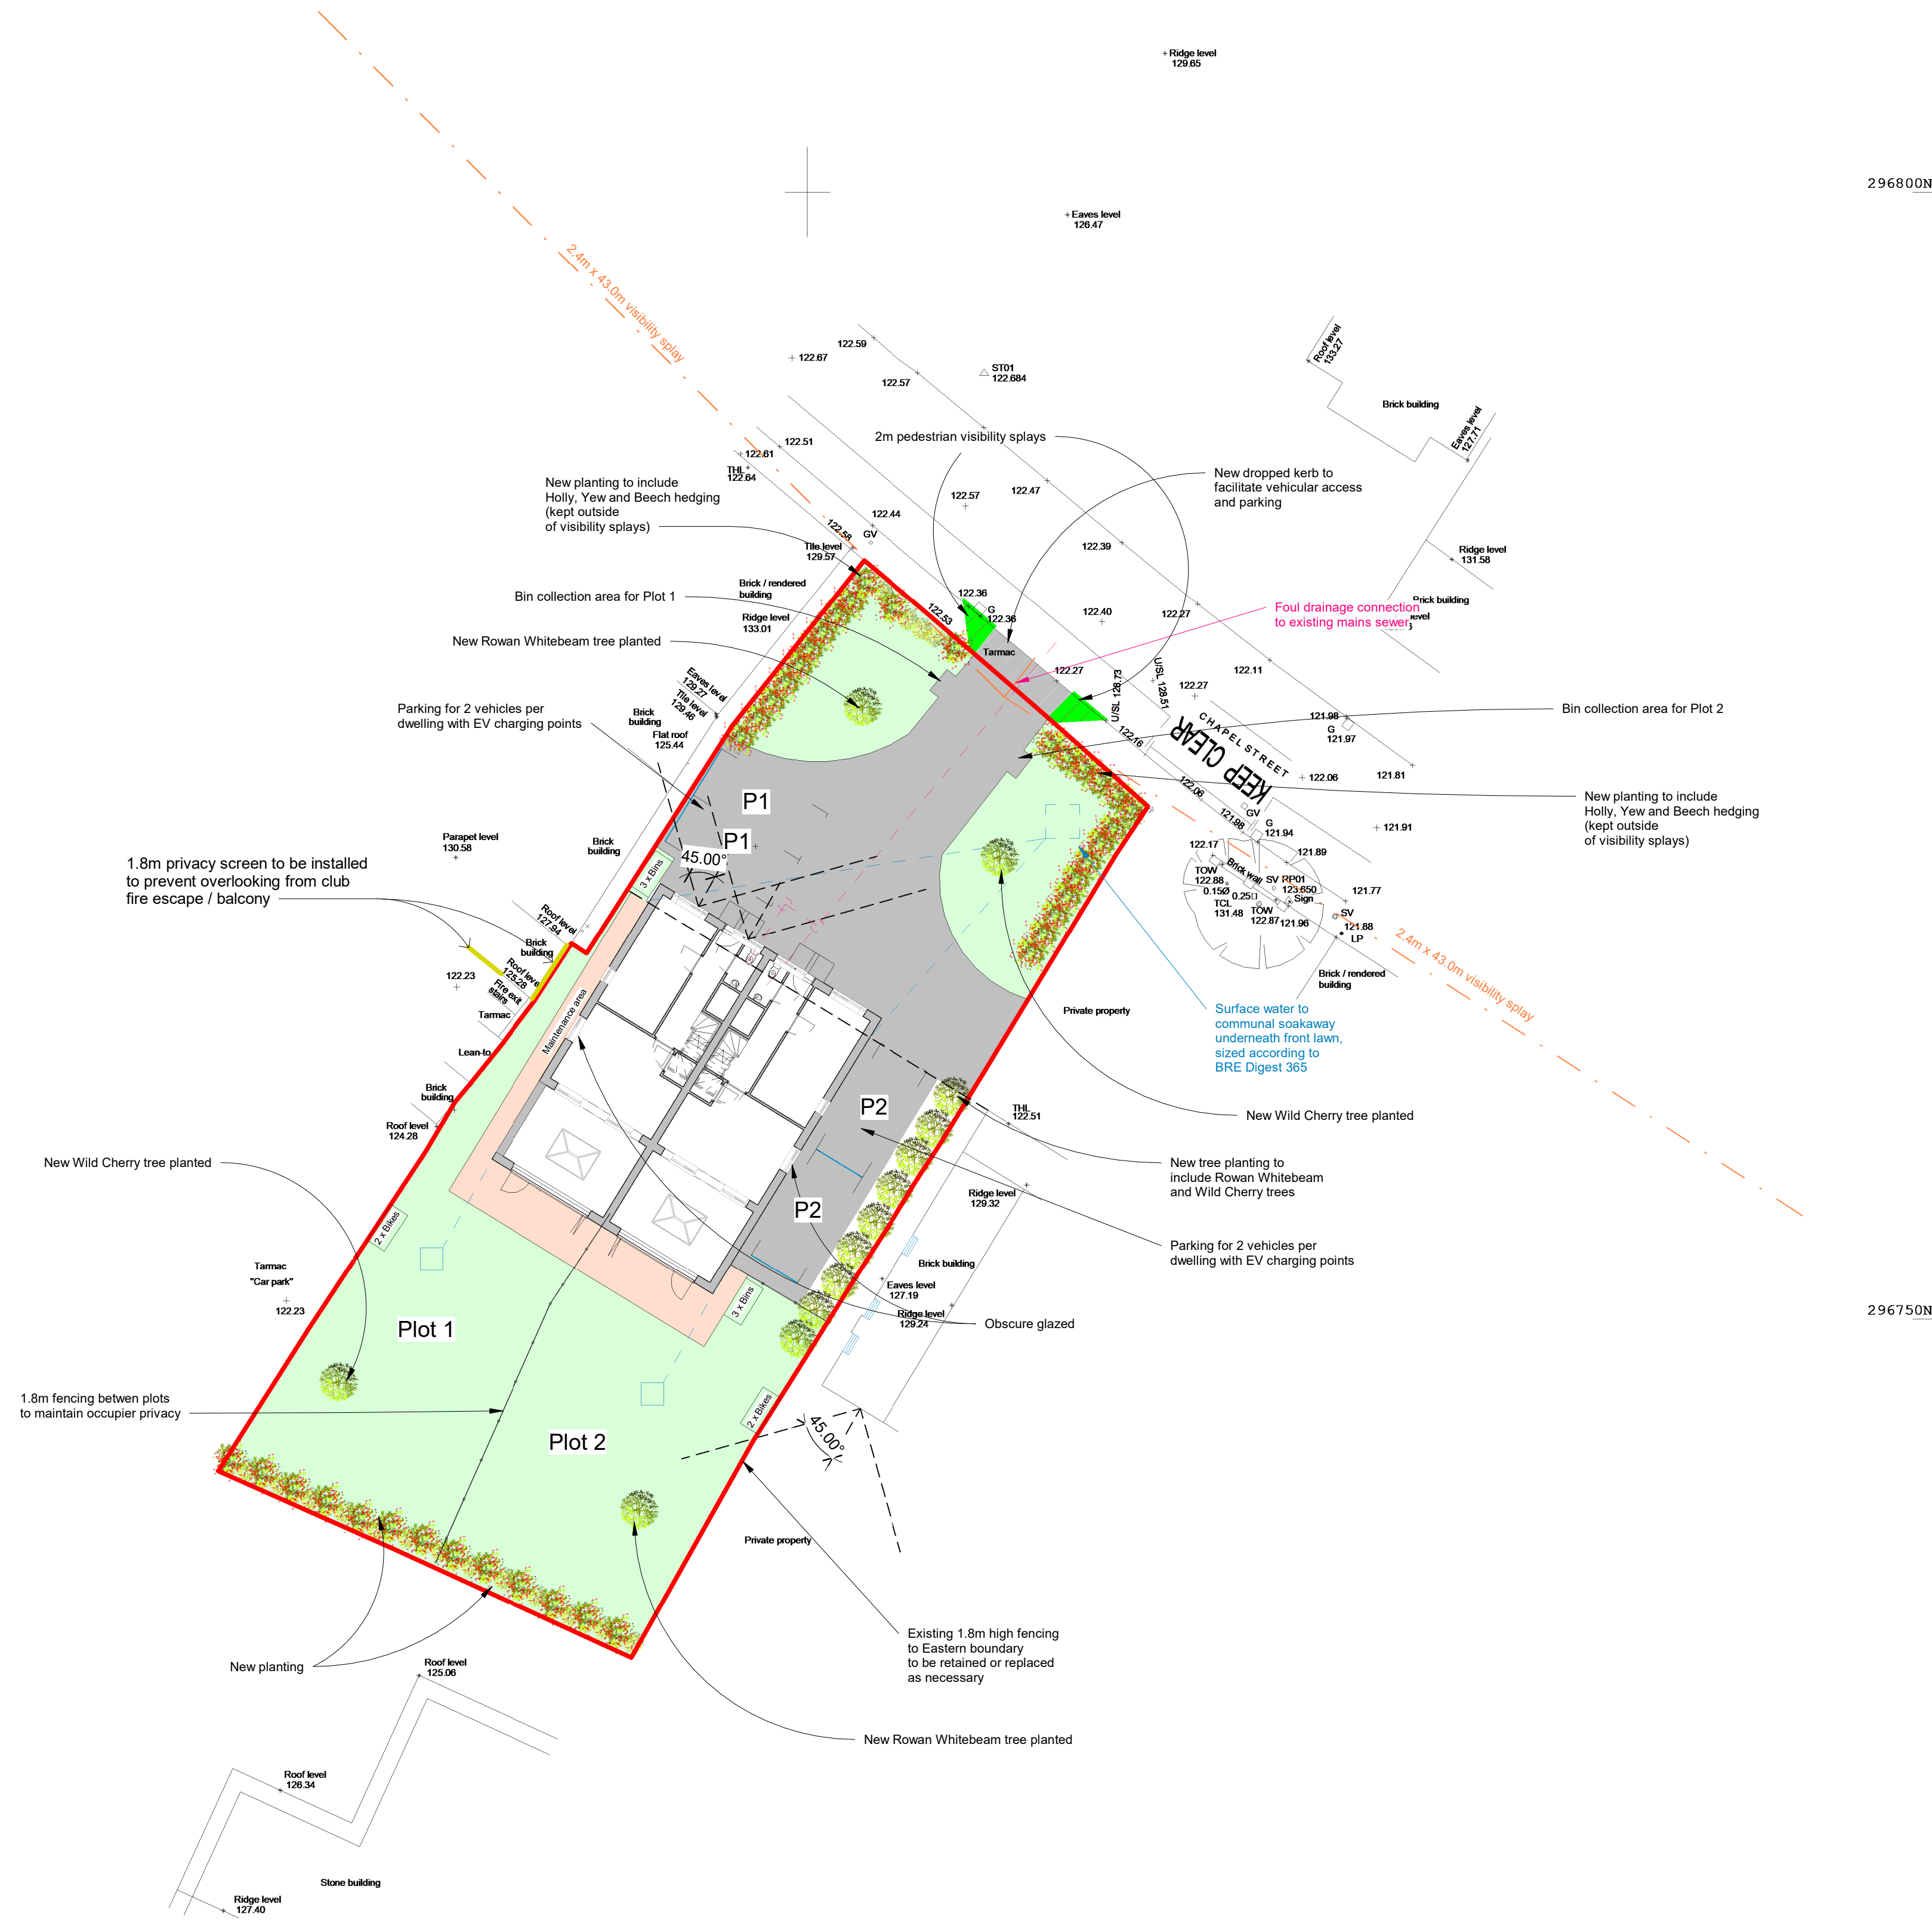
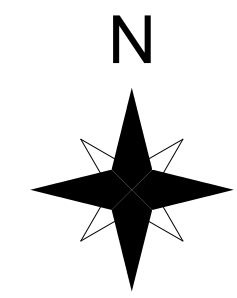


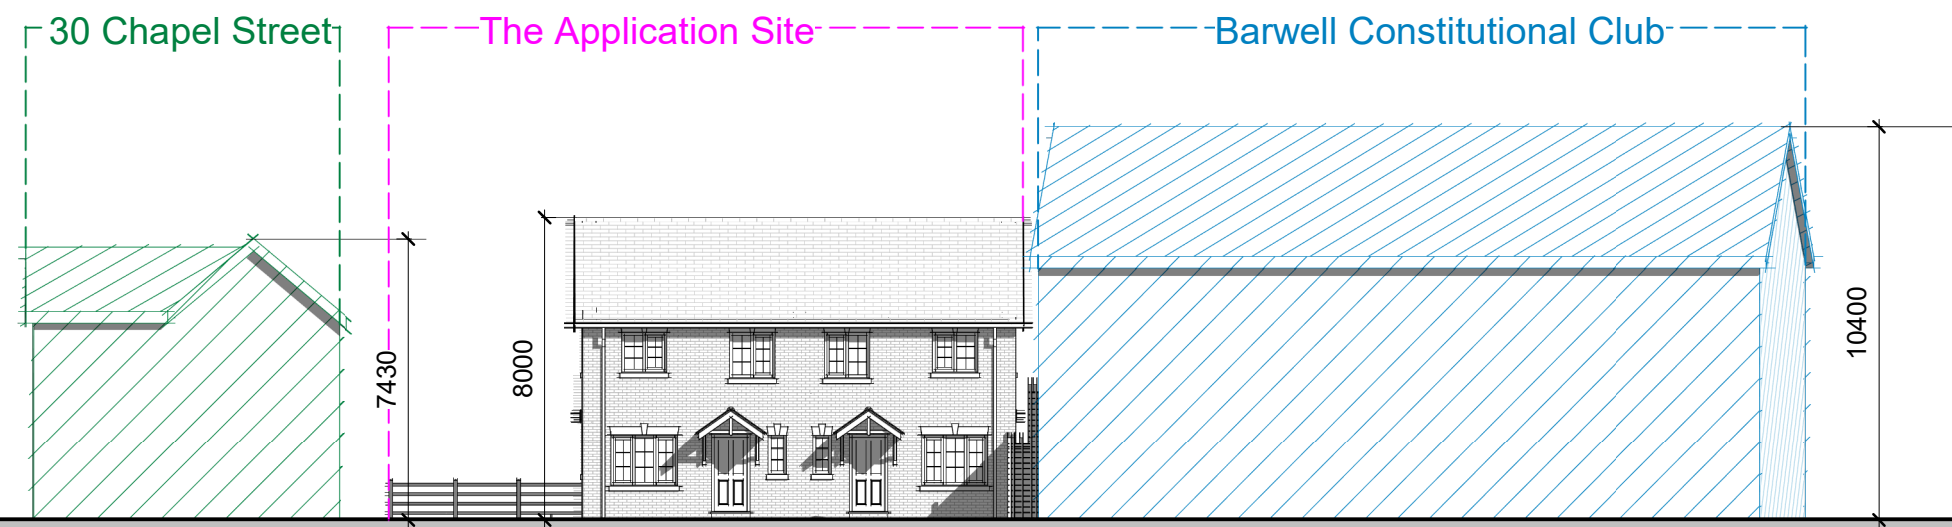


1 Proposed Block Plan
1 : 200

2 Location Plan
1 : 1250

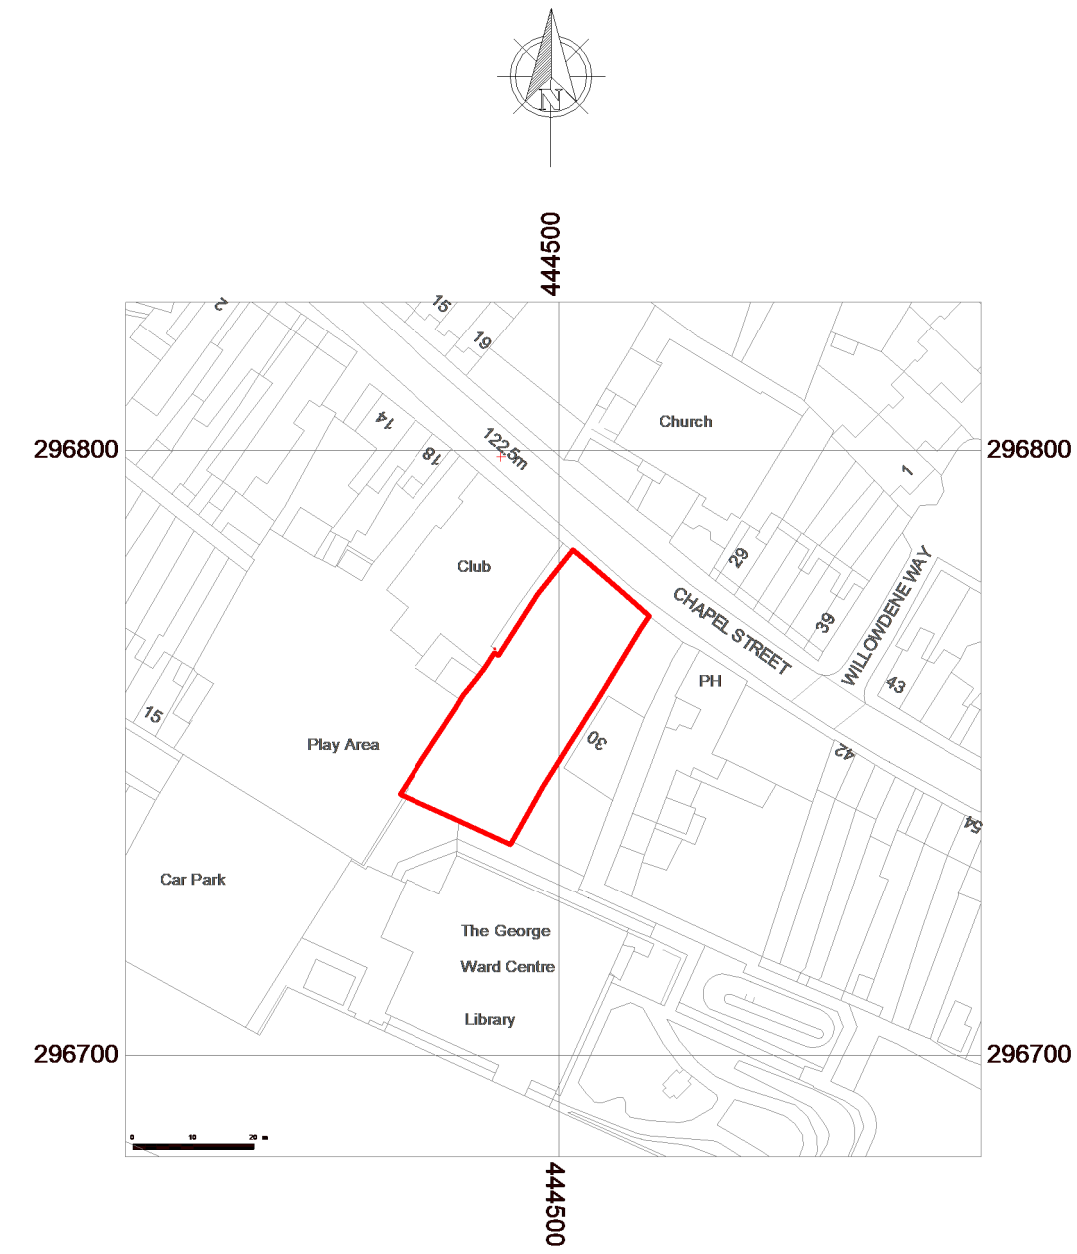

3 Proposed Street Scene
1 : 200

Notes:

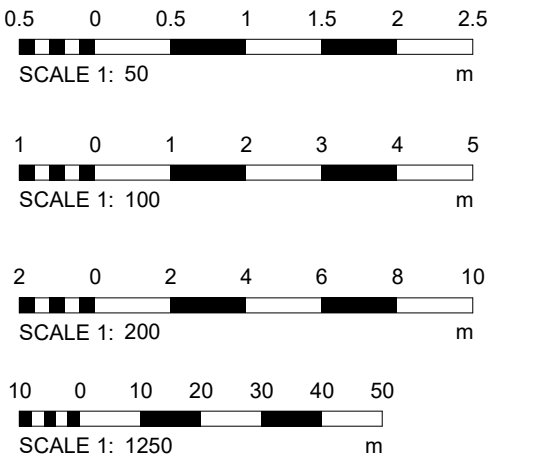

STATUS: For Planning Approval

Houseplansdirect Limited
Tel: 01432 806409
Email: support@houseplansdirect.co.uk

HOUSEPLANS DIRECT

PROJECT:
Proposed residential development

CLIENT
Richardson & Hall Luxury Developments

SITE
Barwell Constitutional Club, Chapel Street, Barwell

TITLE:
Proposed Block Plan, Location Plan and Street Scene

SCALE AT A1: As indicated	DATE: Dec. 2025	DRAWN: AC	CHECKED: DC
PROJECT NO: RH003	DRAWING NO: HPD011	REVISION:	C