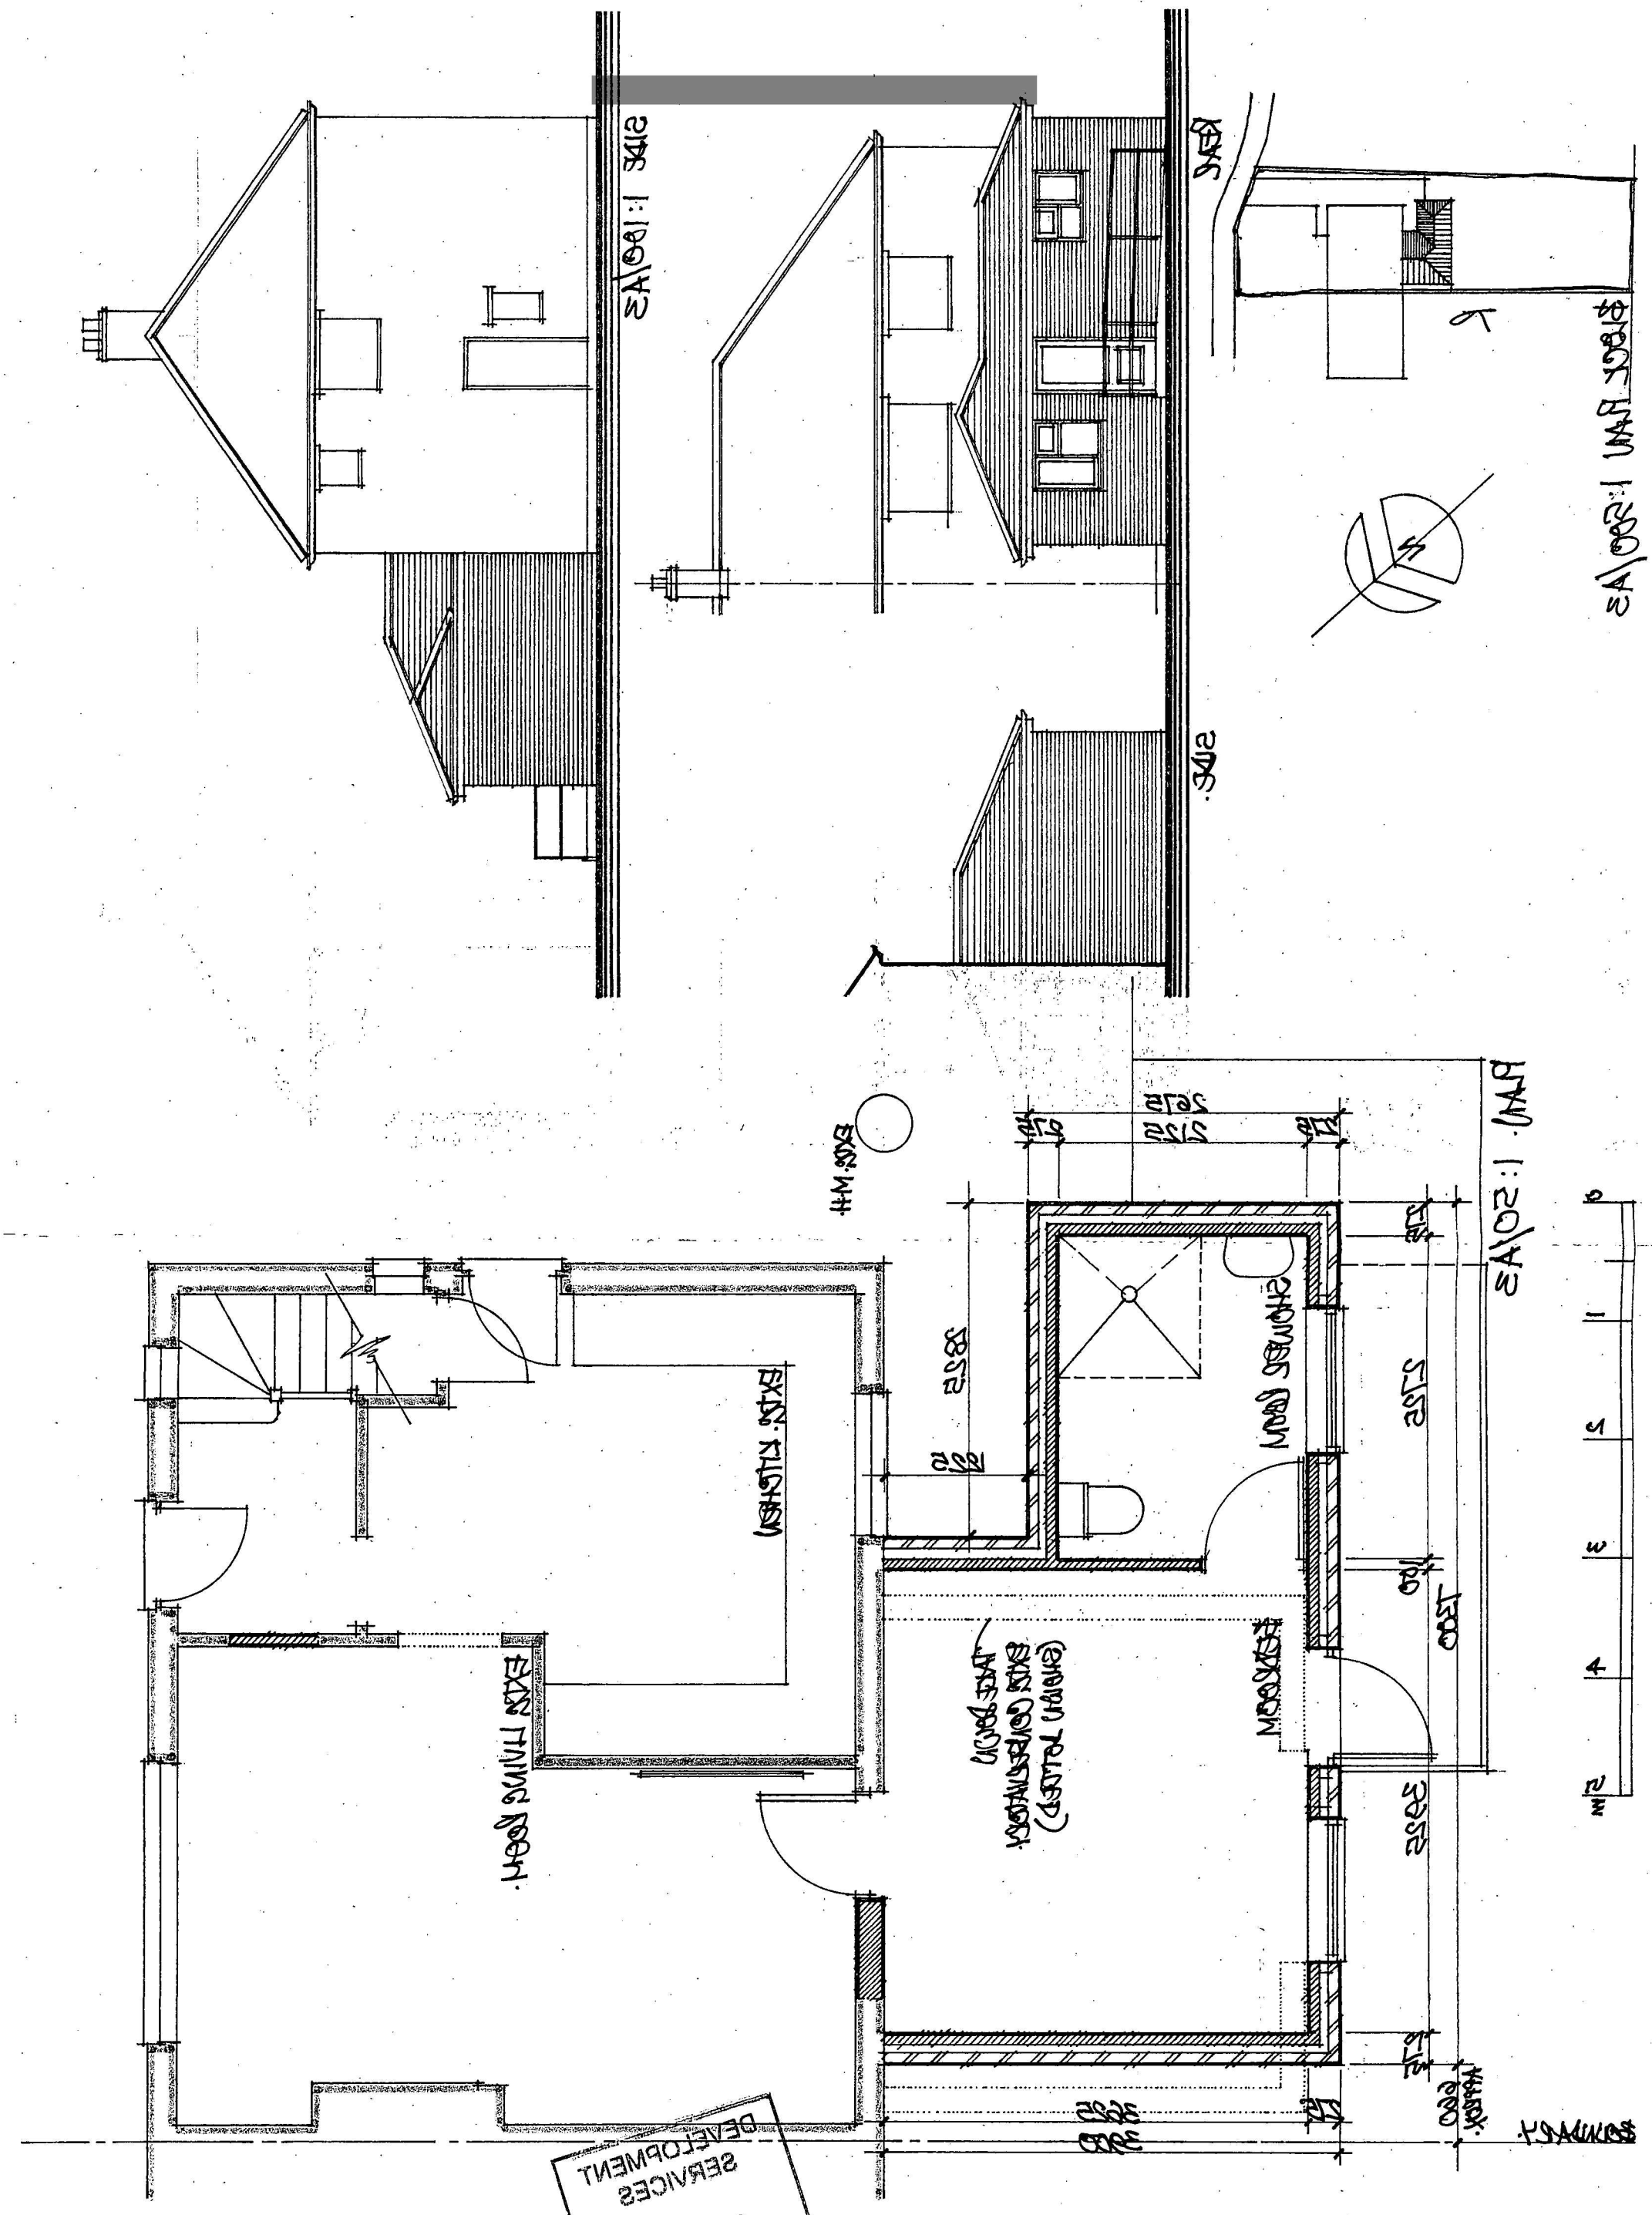
PROPOSED REAR EXTENSION
11 STATHAM STREET, NEWBOLD VERDON LEICESTER
FOR MR M A PARTRIDGE
Care & Repair (W. Leics) Ltd, 2 Mantle Lane, Coalville LE67 3DW T:01530 510031
SCALE 1:50
DATE 25.11.08
DWG No. 4672.05
DEVELOPMENT SERVICES
27 NOV 2008
RECEIVED
EXISTING REAR ELEVATION
EXISTING FRONT ELEVATION
EXISTING GROUND FLOOR PLAN
PROPOSED GROUND FLOOR PLAN
EXISTING GROUND FLOOR PLAN
PROPOSED REAR ELEVATION
PROPOSED FRONT ELEVATION
PROPOSED GROUND FLOOR PLAN
SCALE 1:50
0 1 2 3 4 5m