



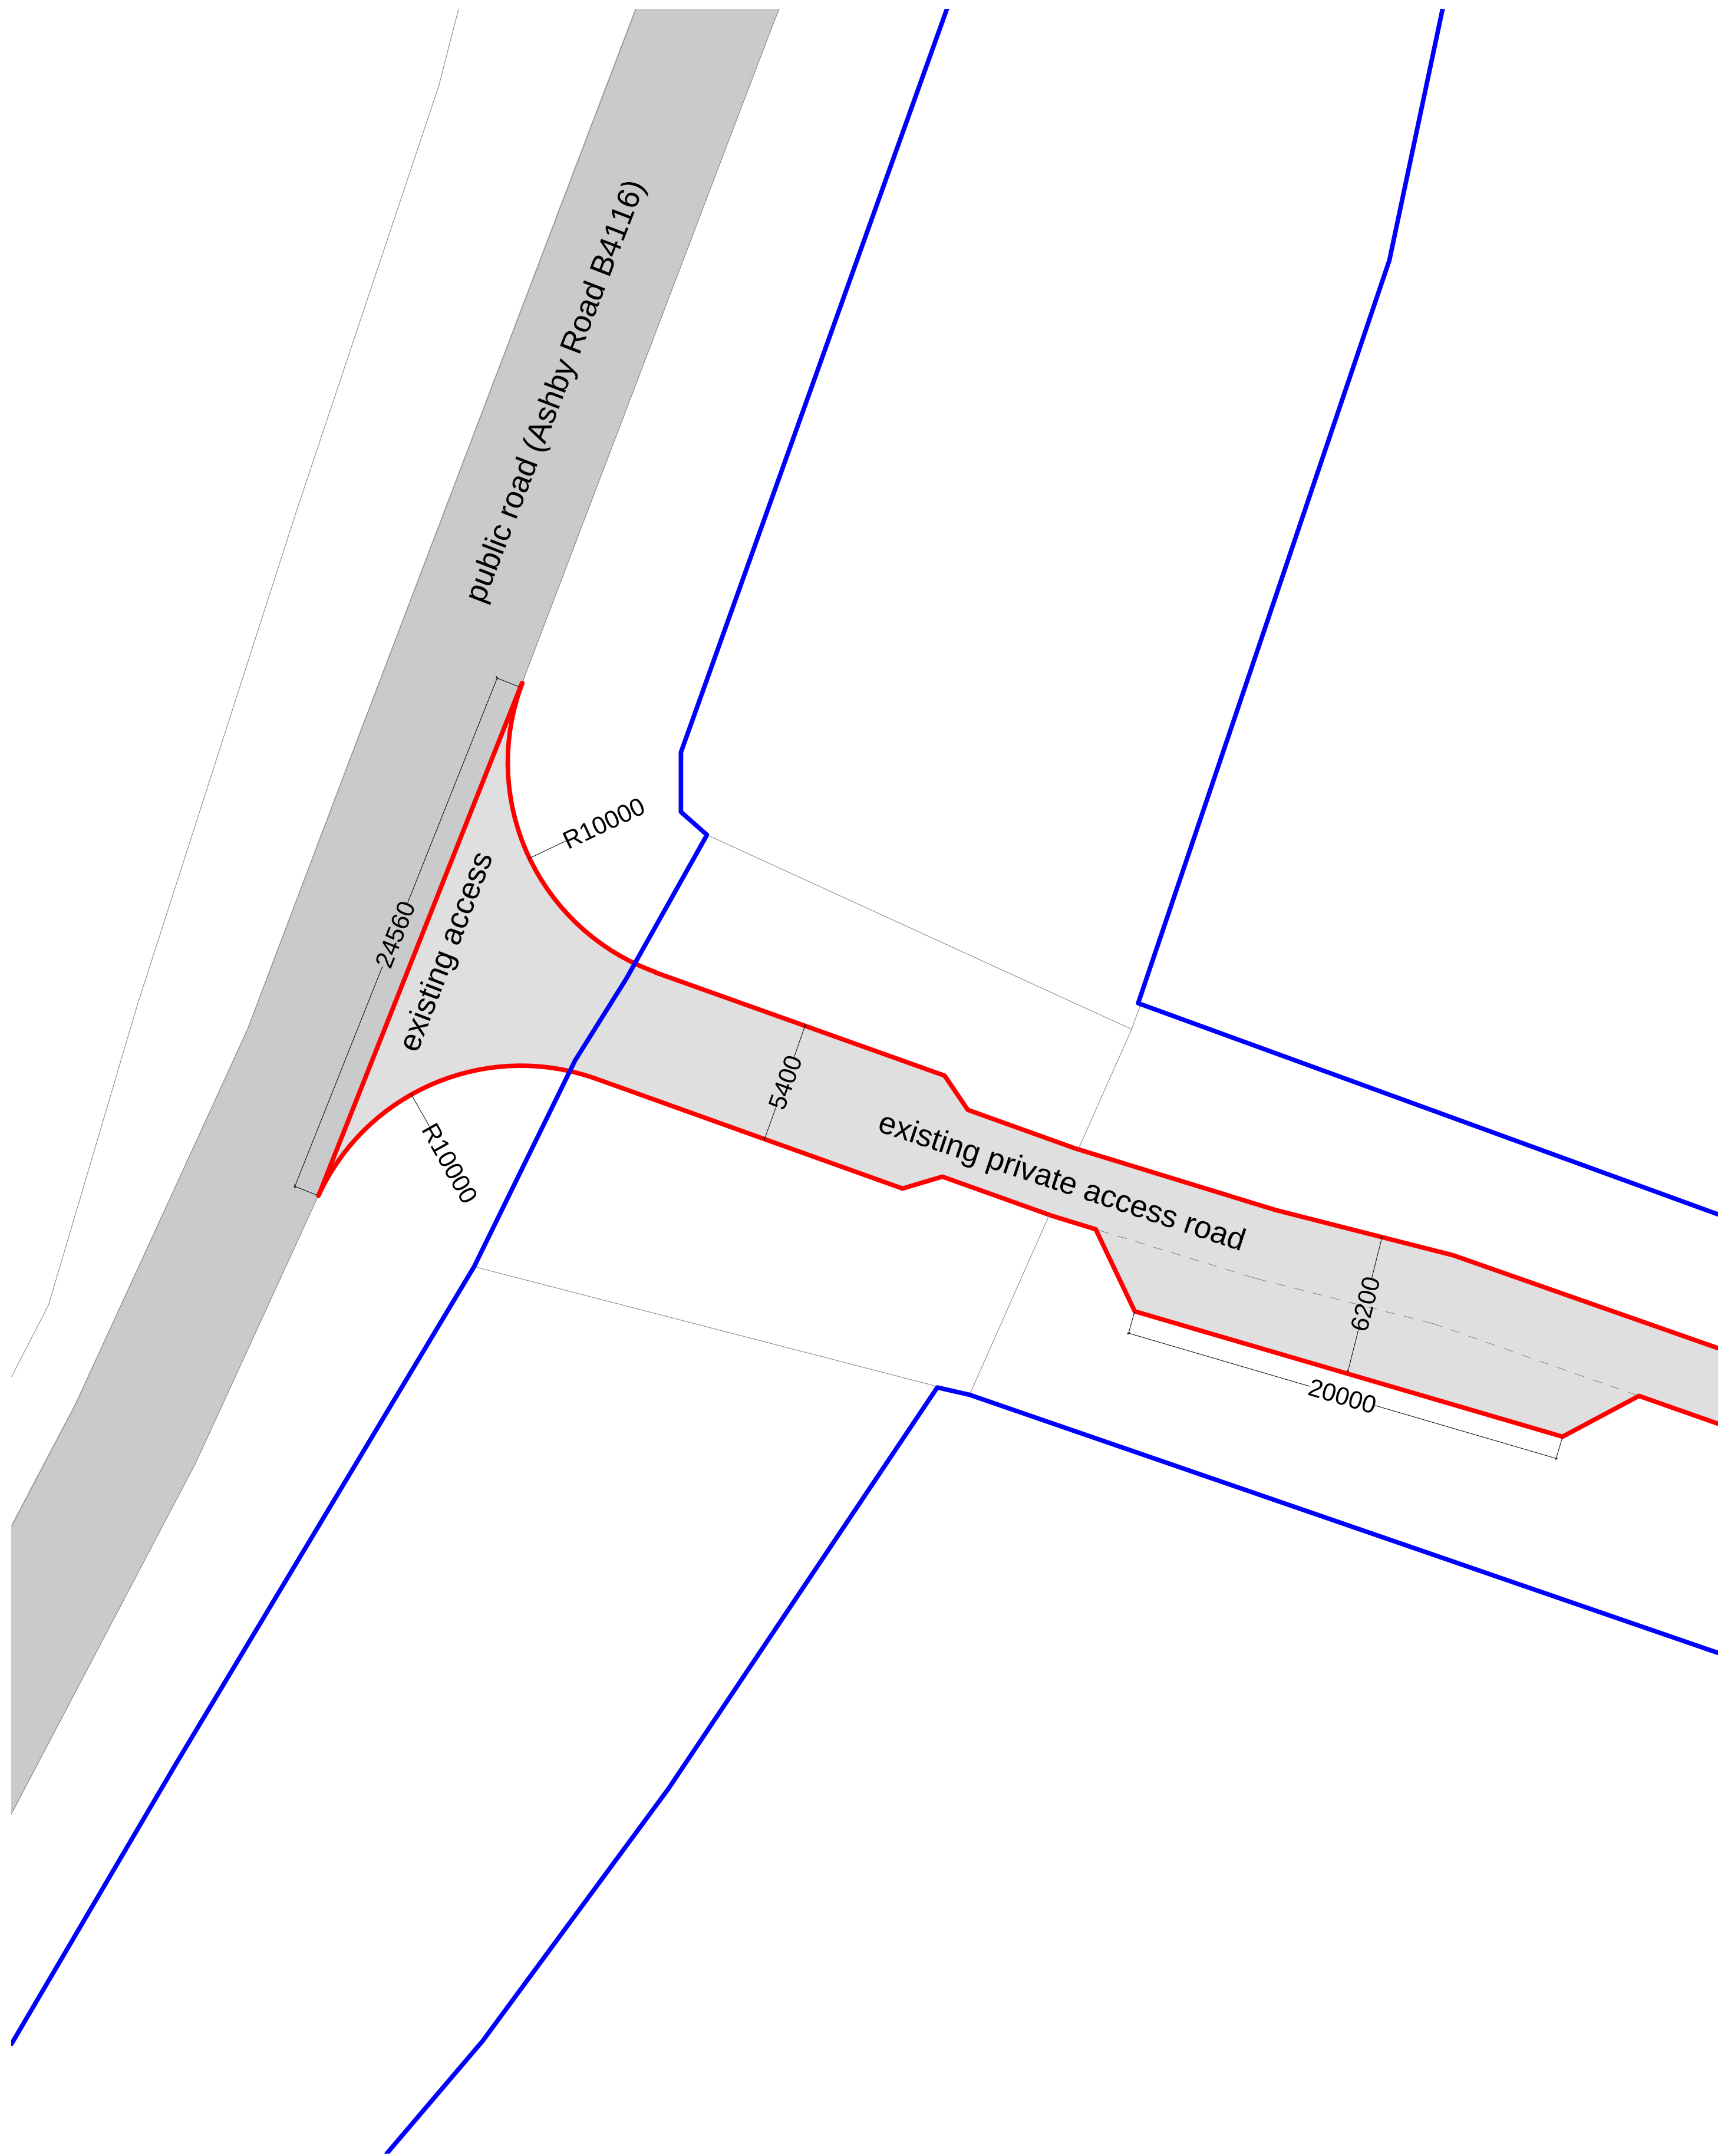

OWNERSHIP BOUNDARY

SITE BOUNDARY

SITE AREA = 9,280 m2

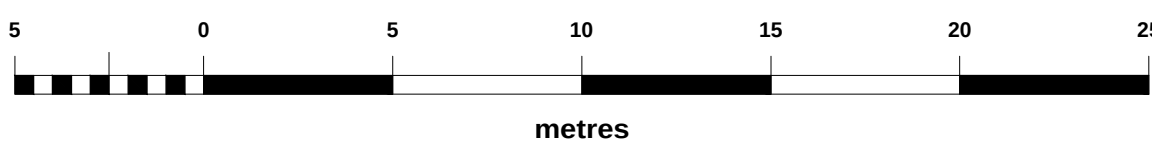


1. Existing entrance to private access road off public road (Ashby Road B4116).




2. Facing northeast on public road where it meets existing private access road.



3. Facing southwest on public road where it meets existing private access road.

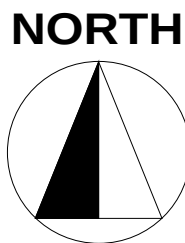

Date	Description	Rev	By

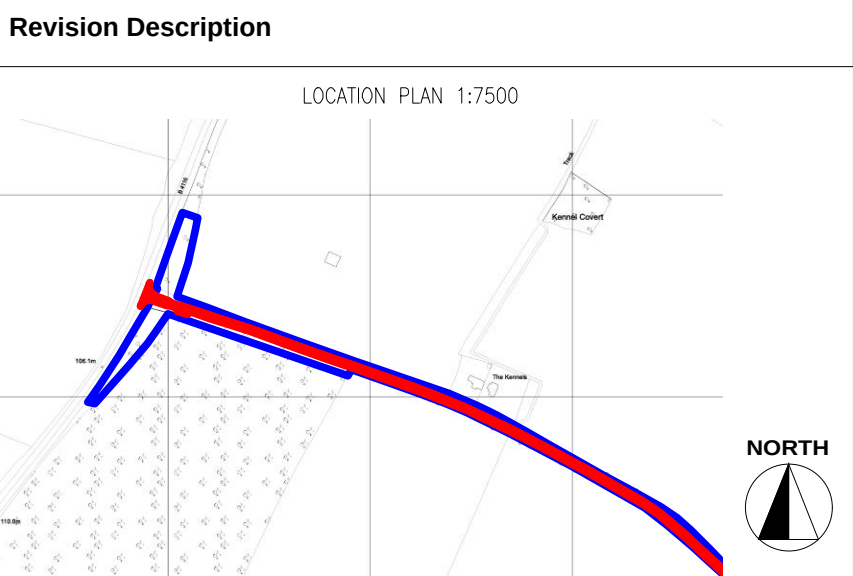

Project:
Proposed Glamping Site - For Michael Lain
Gopsall Hall Farm, Gopsall, Atherstone, Warwickshire,
CV9 3QJ

Drawing Title:
ROAD AND ACCESS PLAN

Drawing Number:
240219-02-06

Revision: -
Date: 10.10.2024
Scale: 1:200 @ A1
Drawn By: XD
CAD Dwg File: -
Checked By: EF

Issue Status:
Full Planning Application