
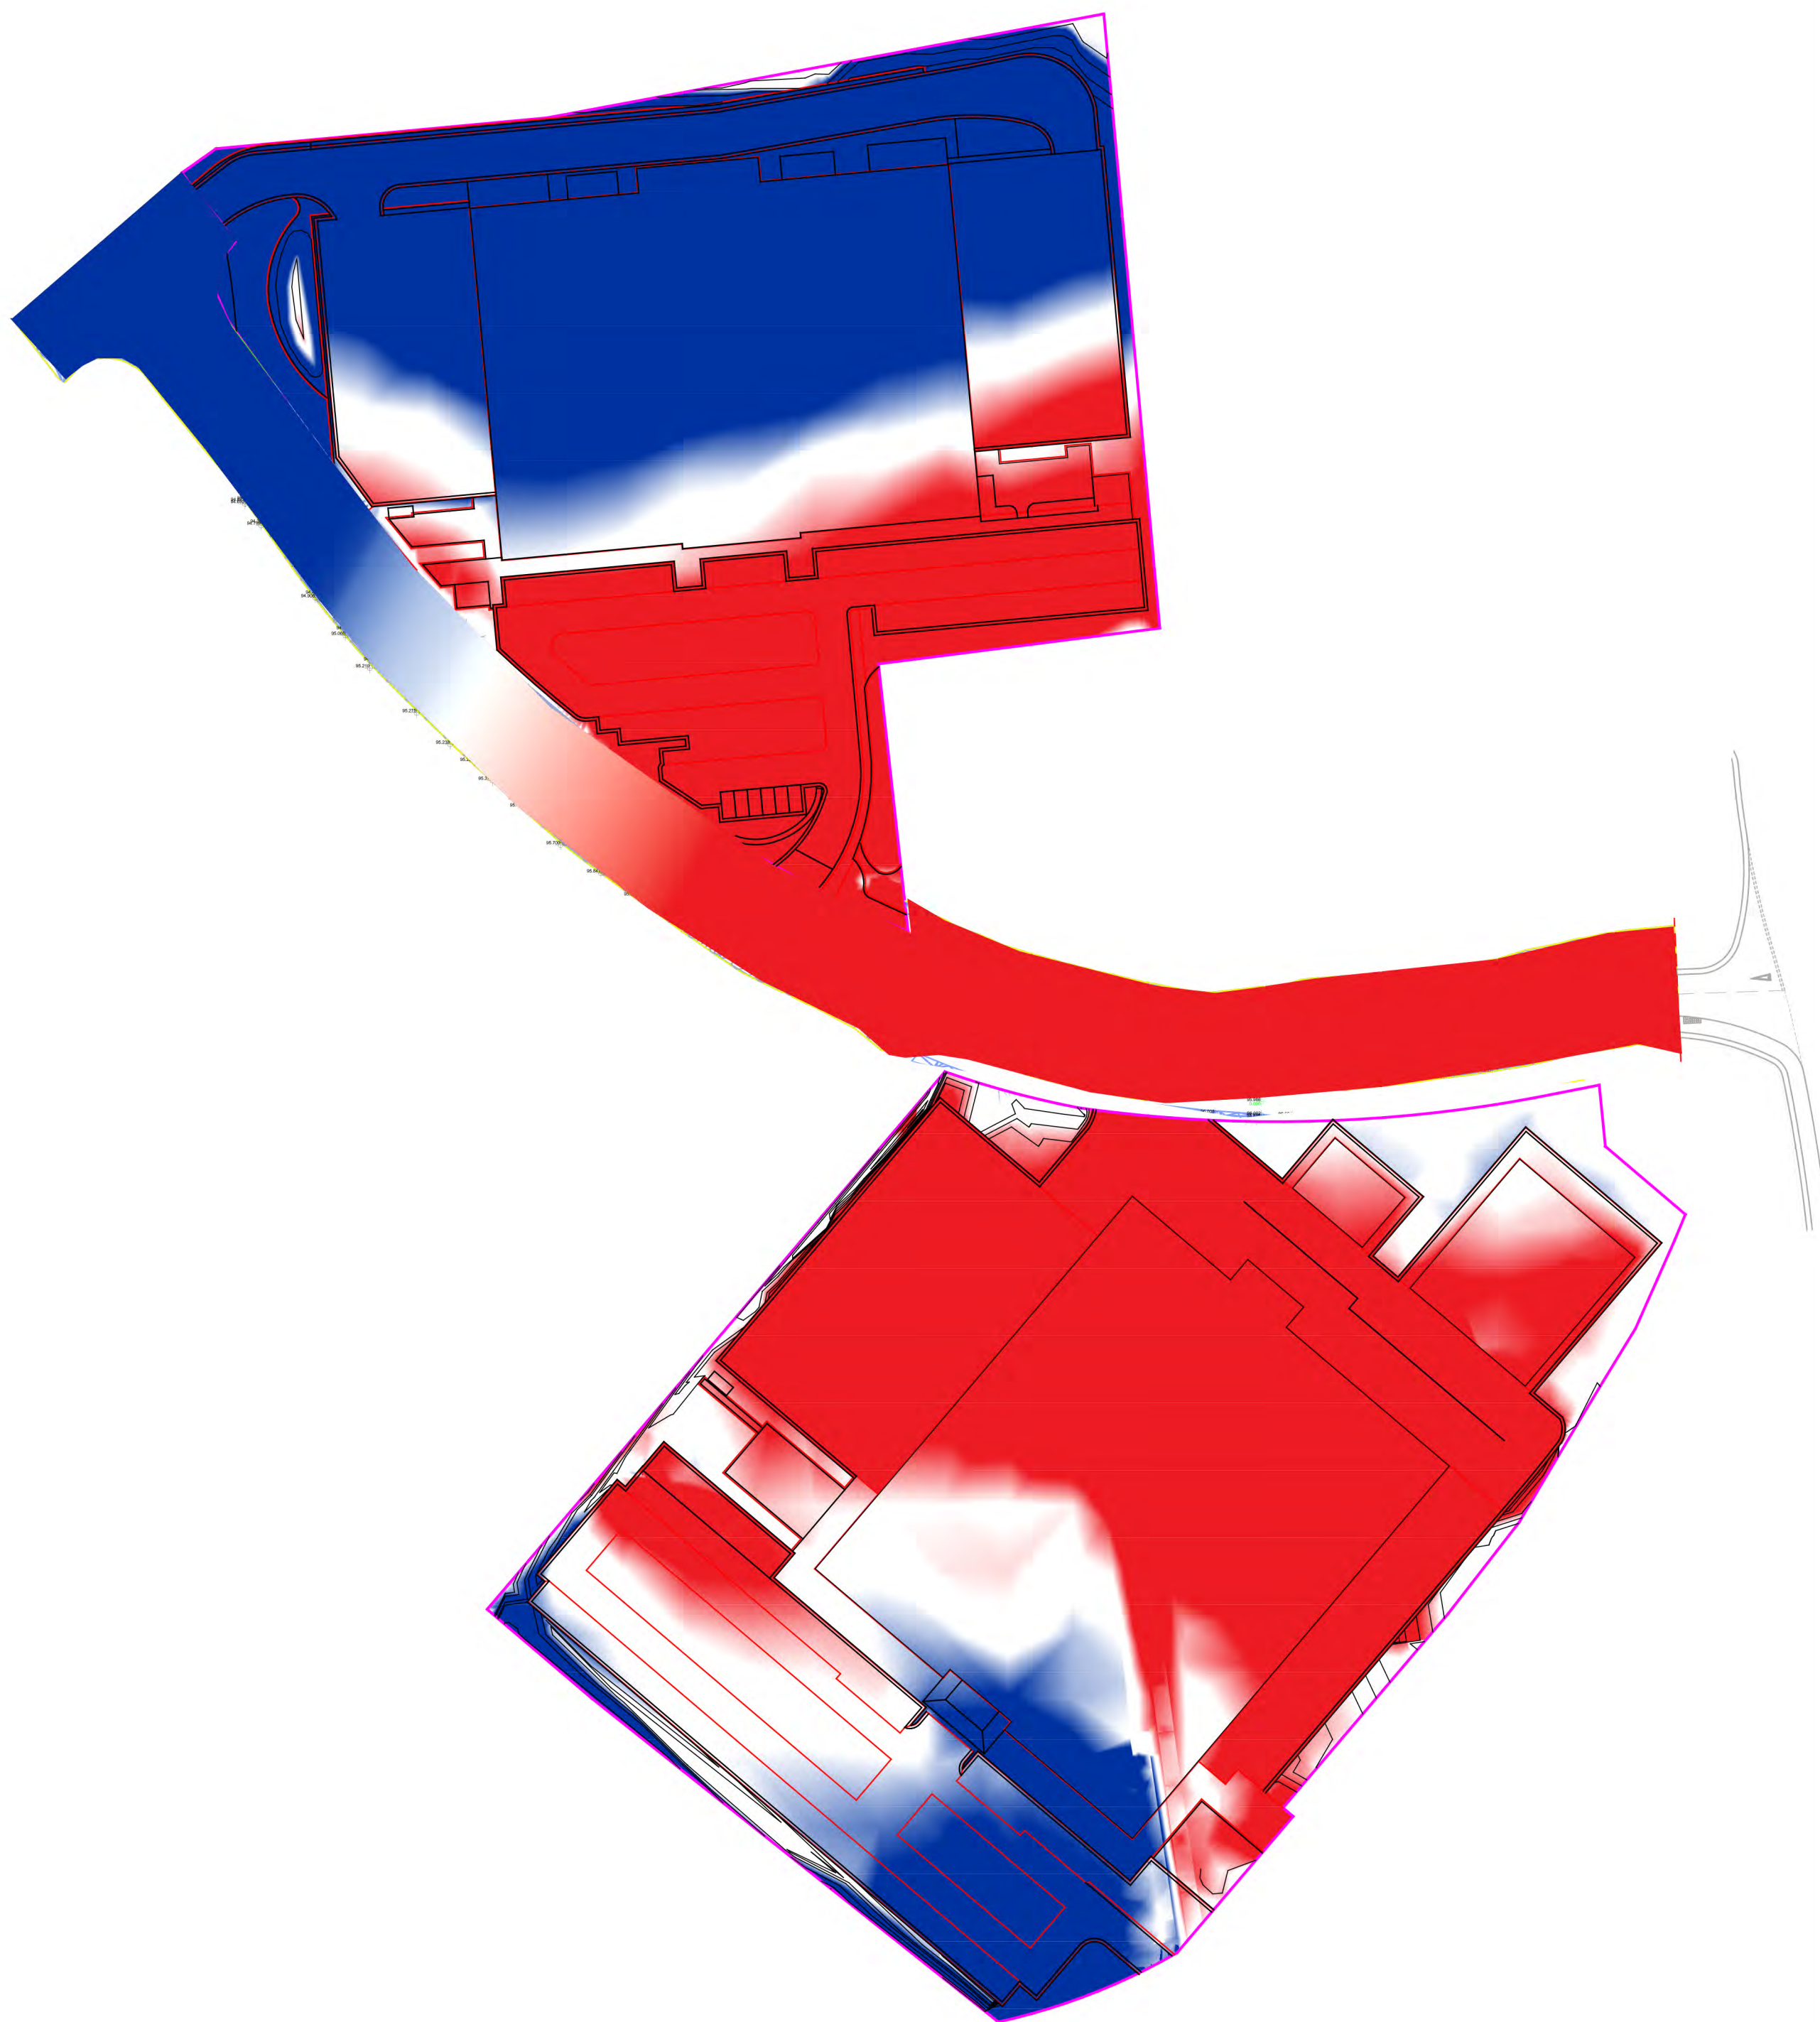


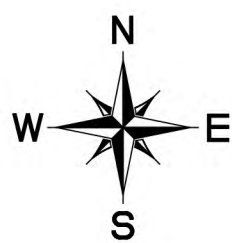

11

Areas of FILL

P01	13.03.23	Original Issue	SS	AP
Rev	Date	Revision detail	By	Chk'd

Client:



Collins Earthworks Ltd

Collins
www.collinsearthworks.co.uk

Collins Earthworks Ltd
Whiteley Road
Ripley
Derbyshire
DE5 3QL