
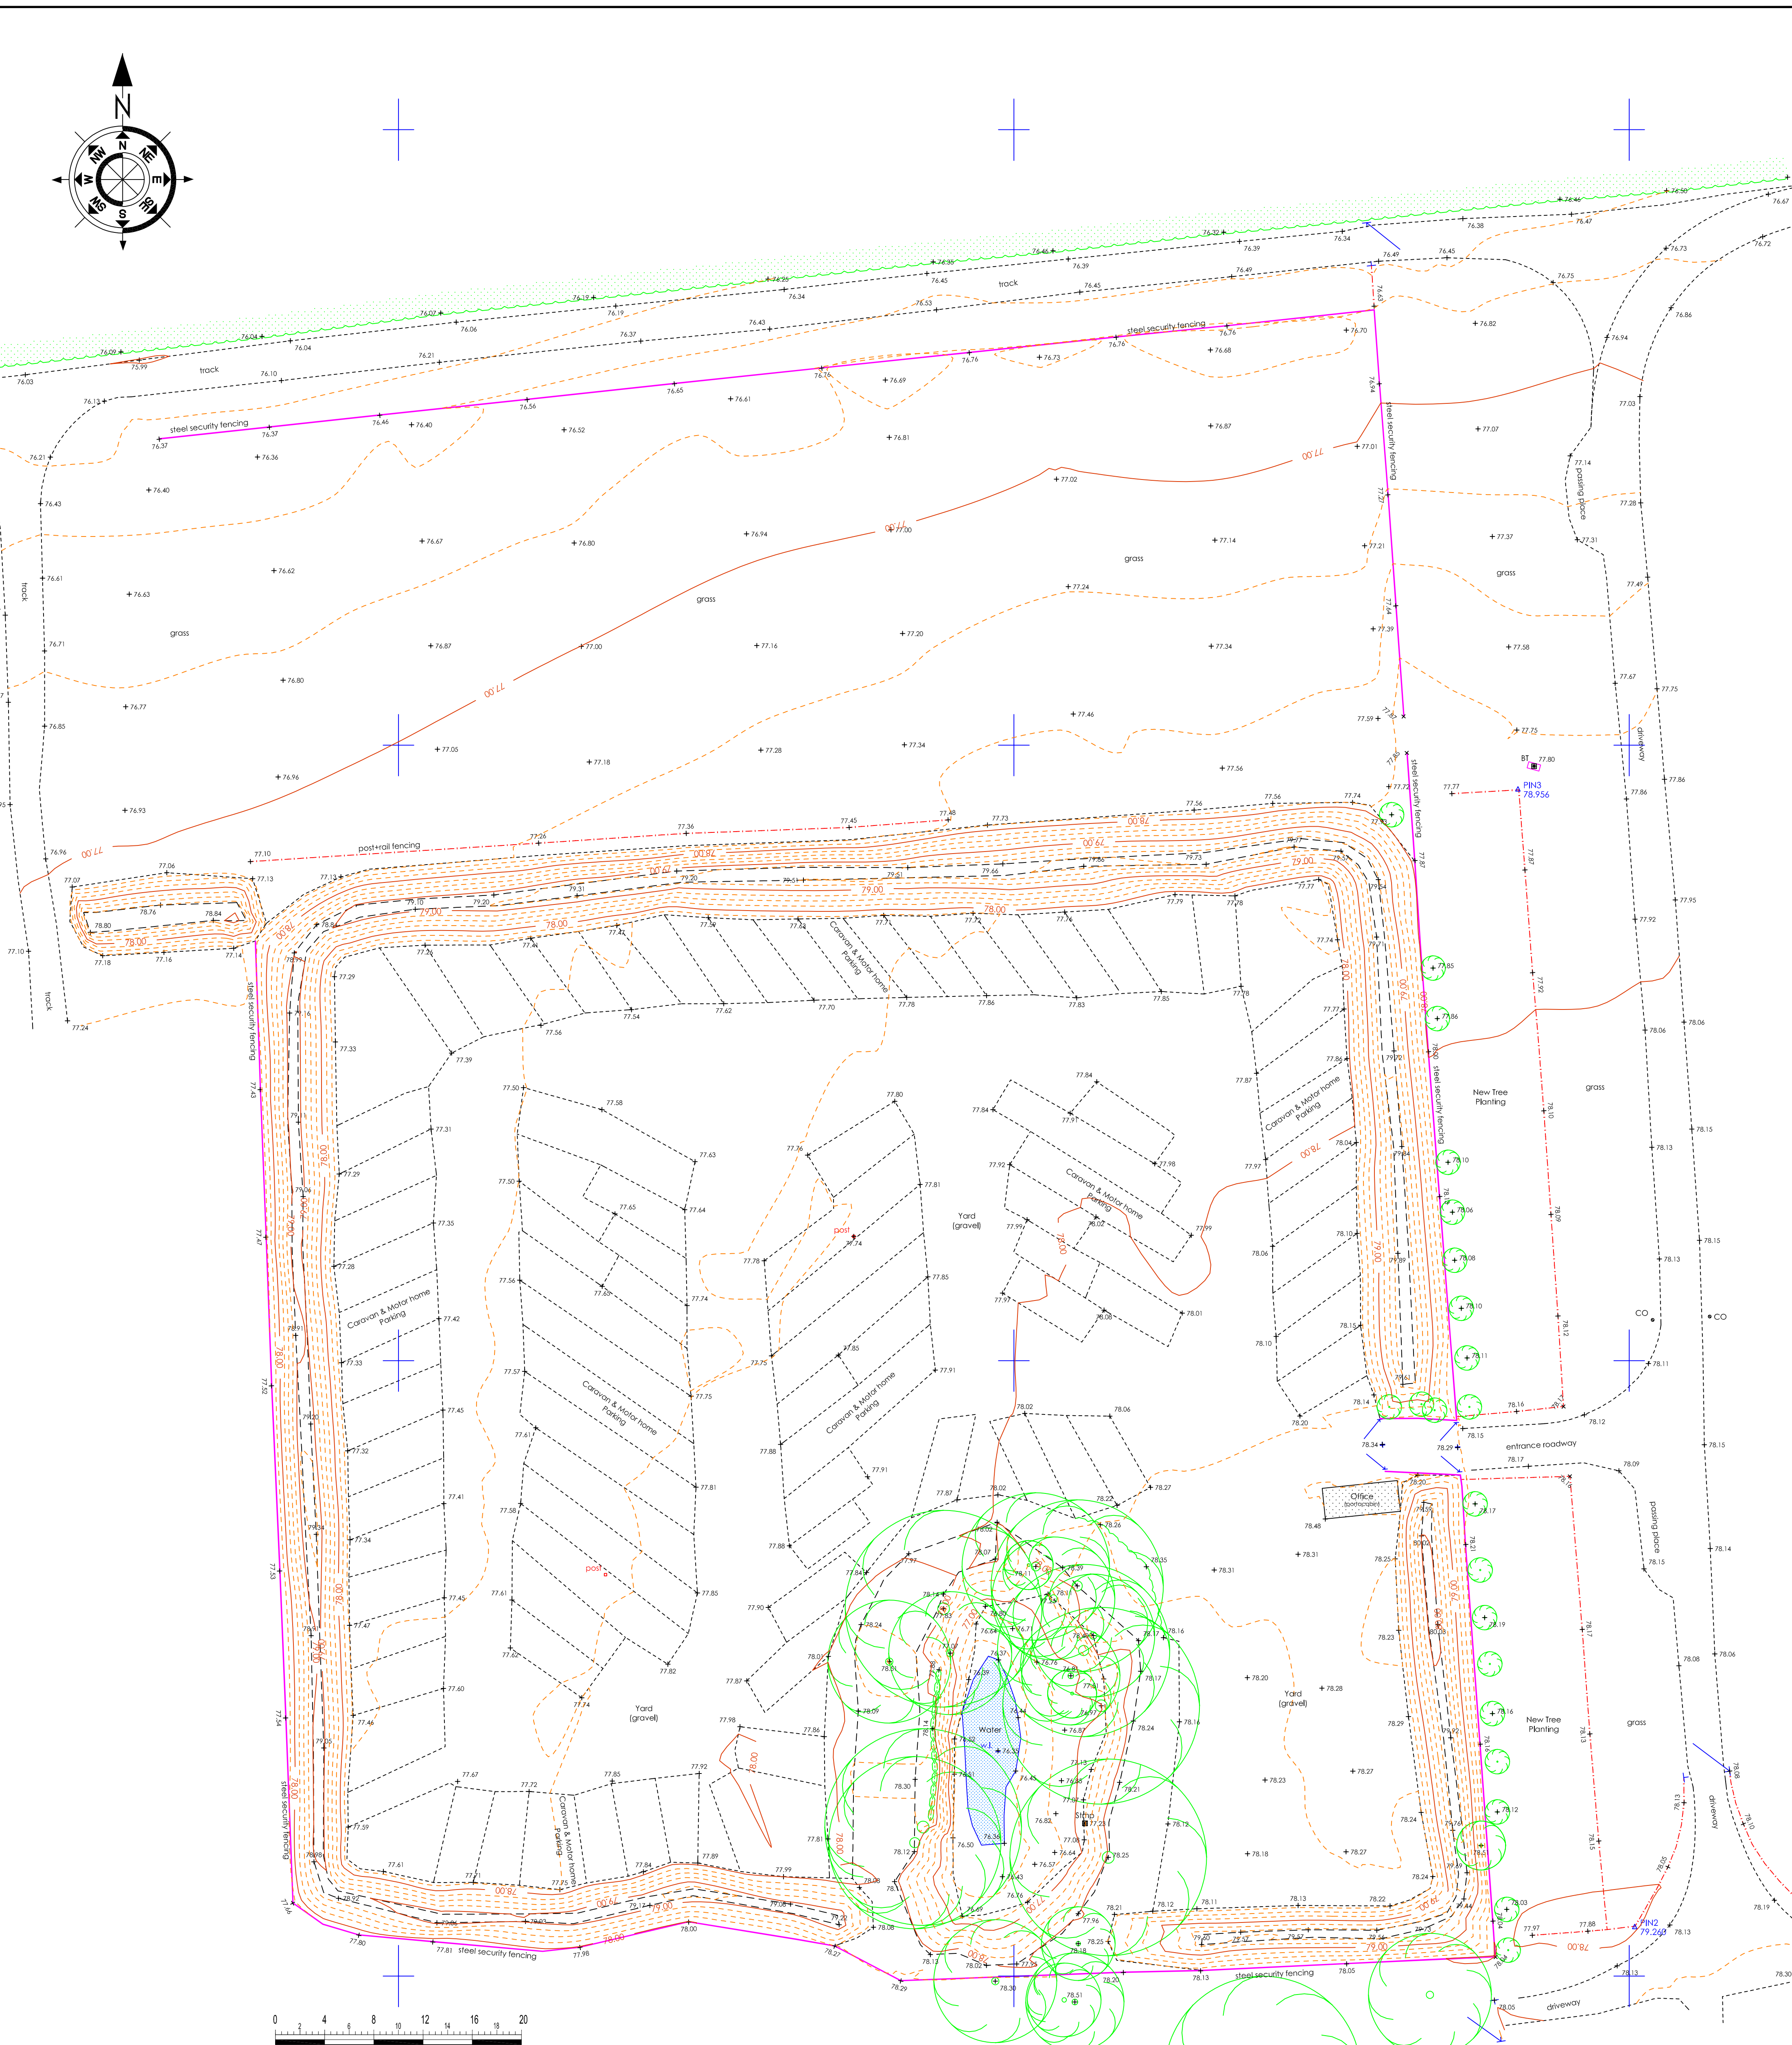


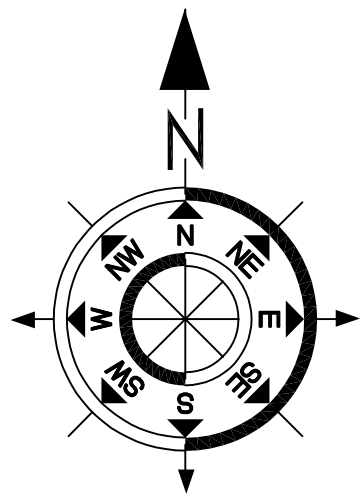

BeaconLandSurveys

The Lodge
Greenhough Road
Lichfield
Staffs. WS13 7AU
Tel : 07764 585084
email :- office@beacon-lichfield.co.uk

Project: Mythe Farm
Pinwall Lane
Atherstone

Drawing: Caravan & Motorhome
Parking Land

Scales: 1:250
Drawn / Sheet Size: mjs/A2

Date: Sept 2024
Drawing No: 24-042-02

Survey Key:-

BO	Bollard	LB	Letter Box
BB	Belisha Beacon	LP	Lamp Post
BT	BT Cover	MC	Metal Drainage Channel
CB	Telephone Control Box	MH	Manhole Cover (round)
CH	Coal Hole	MP	Marker Post
CO	Unidentified Cover	Rwp	Rain Water Pipe
Conc	Concrete	SV	Water Stop Valve
EP	Electricity Pole	SW	Storm Water Drain Cover
FH	Fire Hydrant	TCB	Telephone Call Box
FT	Face Profile Target	TL	Traffic Light
FW	Foul Water Drain Cover	TP	Telegraph Pole
GU	Drainage Gully Cover	TV	Cable TV Cover
GV	Gas Valve	WM	Water Meter Cover
Gas	Gas Cover		
IC	Inspection Chamber Cover		

Some of these symbols may not appear on this drawing

	Survey Control Station
	Trial Pit
	Borehole
	Water Level (with gate measured)
	Spot Level
	Tree (spread to scale)
Building Internals - Specific Codes	
	Cell
	False / Suspended Ceiling Level
	Floor Level
	Underside of Beam / Openings Level

Linetypes

	Fenceline
	Electricity Transmission Line
	Hedge
	Rock Face
	Embankment Slope
	Contour Lines
	Gas Pipeline
	Water Pipeline

Notes :-

Survey is tied to Ordnance Survey grid and level by GPS Smartnet
Grid crosses are shown at 50 metre intervals
Contours where shown are at 0.25m intervals and highlighted at 1m intervals

(c) The Intellectual Copyright of the data in this drawing
Belongs to Beacon Land Surveys Limited 2024