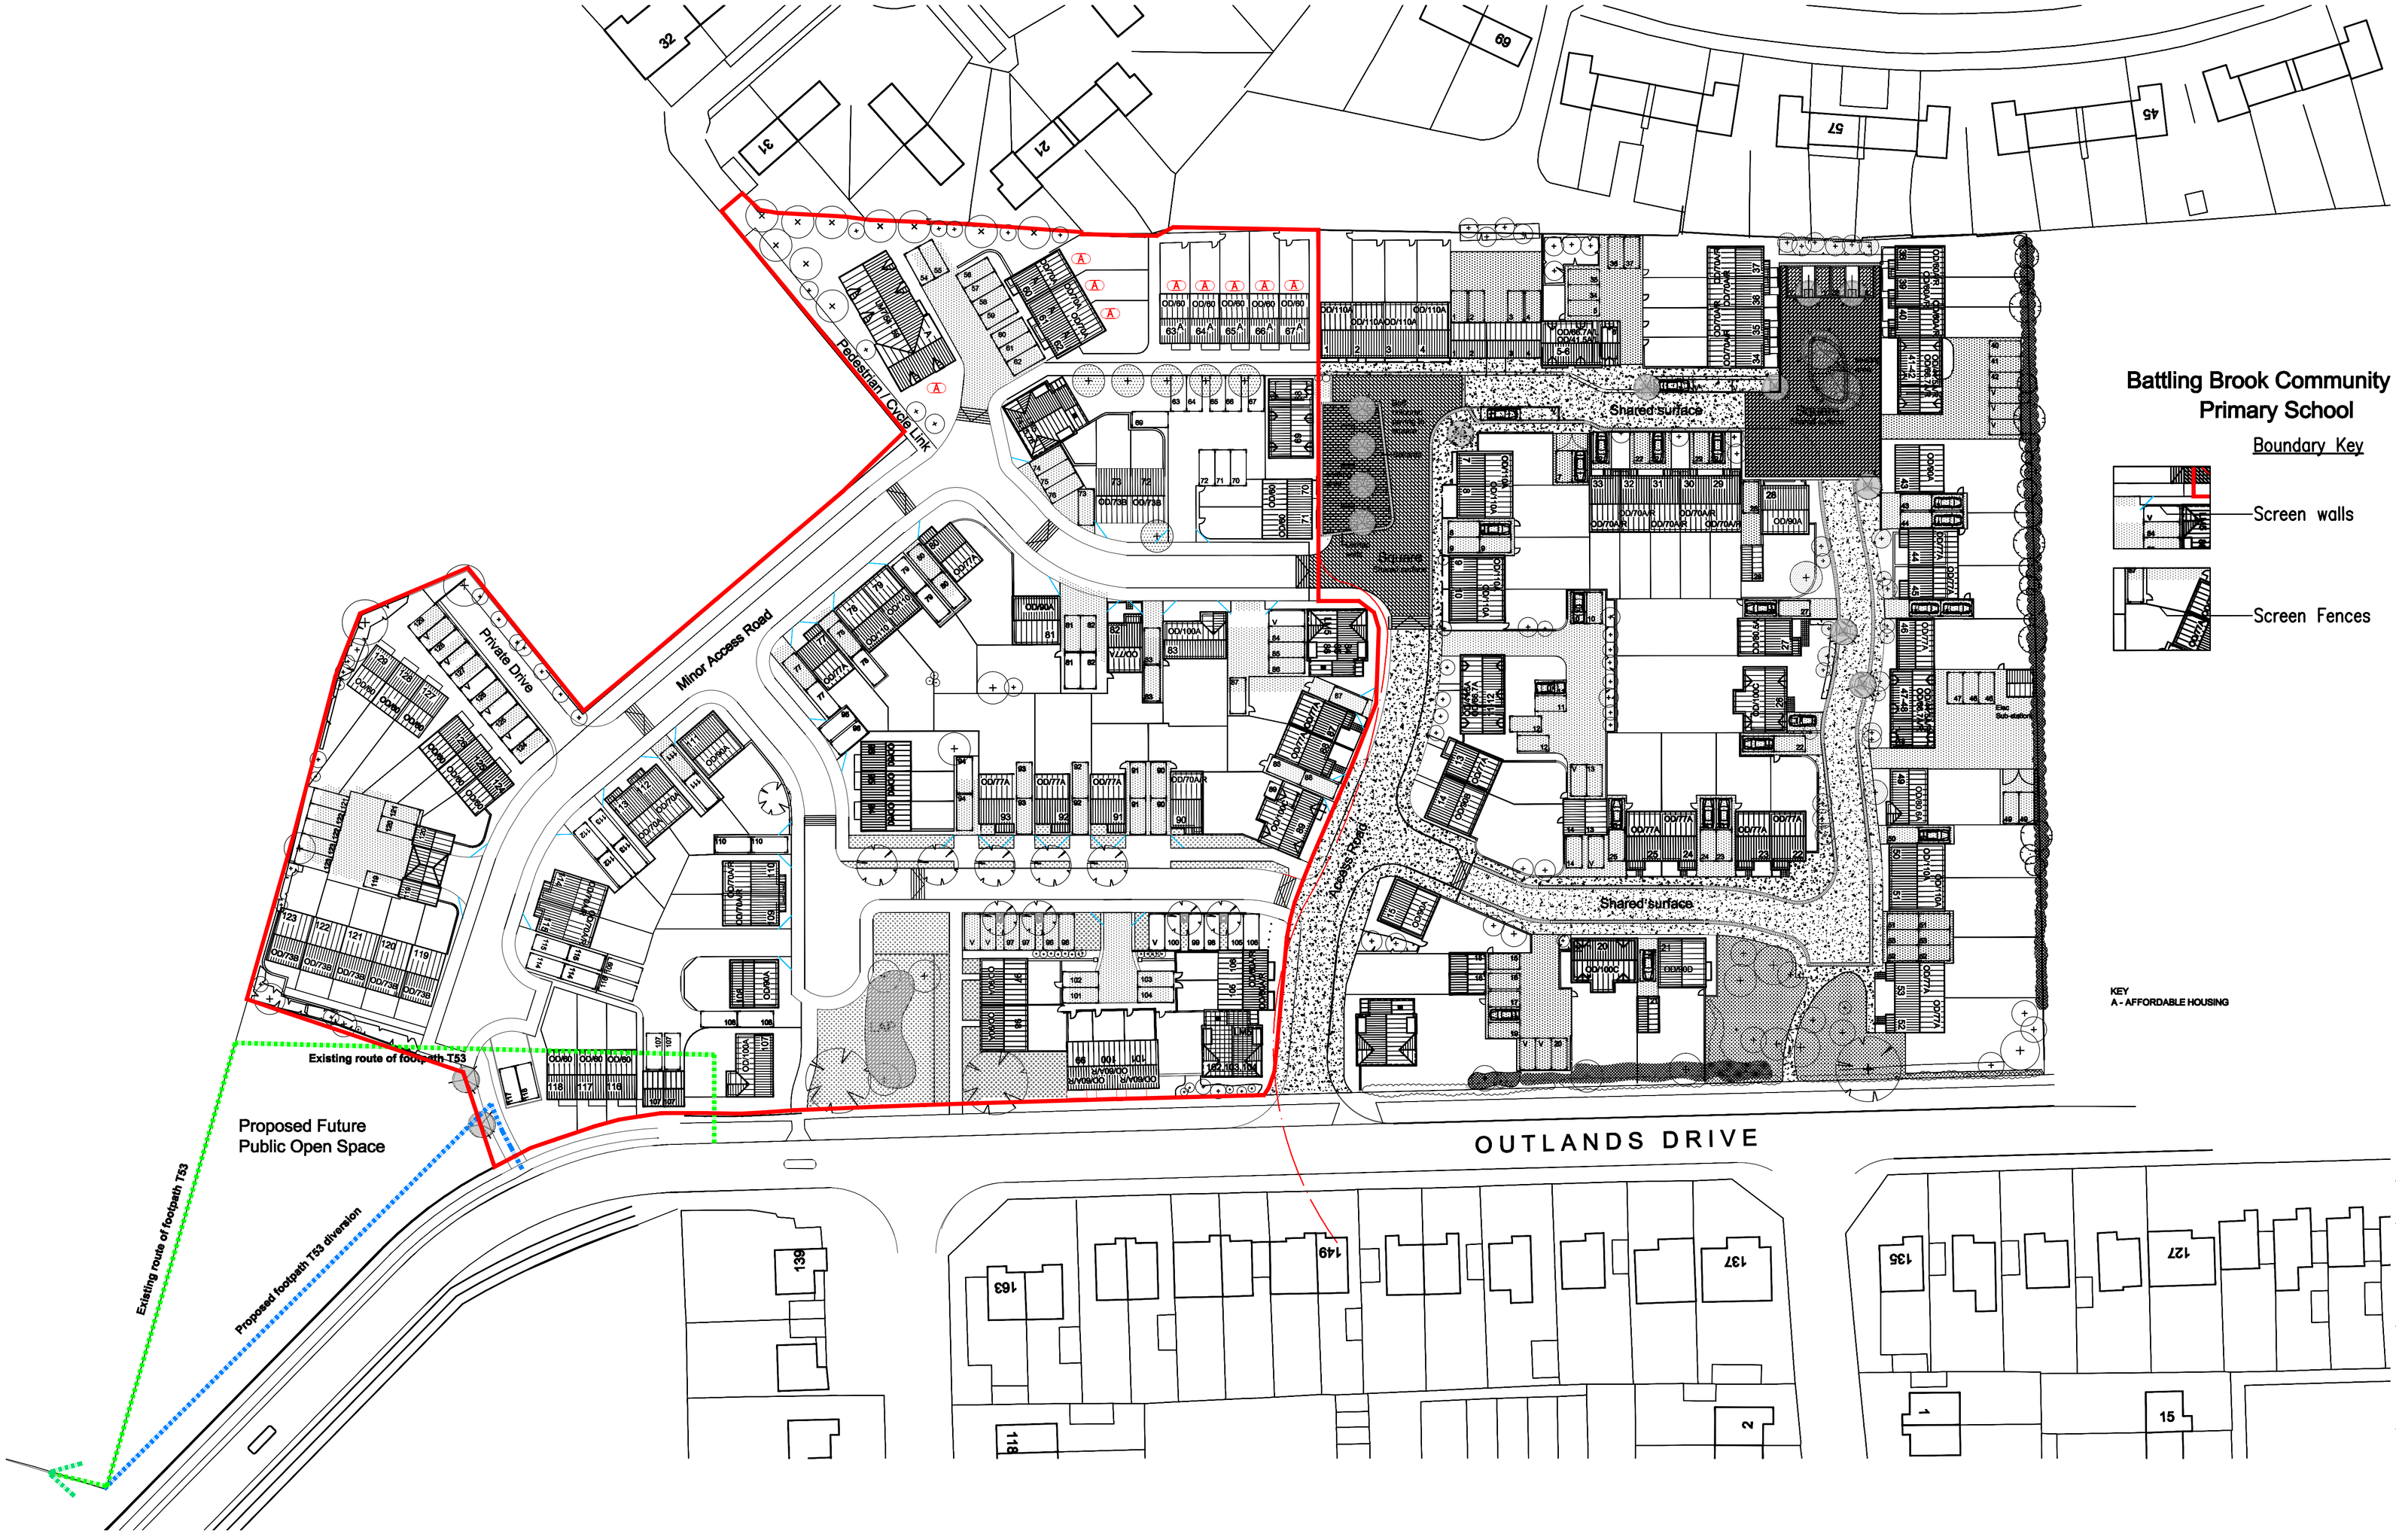


Battling Brook Community Primary School

Boundary Key

Screen walls

Screen Fences

P	10.09.08	Additional planting added along the northern bo
O	08.09.08	Garages removed
N	03.09.08	House positions altered to allow for clear sight lines from driveways, as per engineers drawings (Plots 72, 73, 77–82, 87–89) Footpath location altered and front gardens added to plots 90–93.
M	01.09.08	Amendments following discusion with Police Planning Officer – Boundary Key added Further planting shown to central parking Porches shown to plots 99–101 Existing footpath route indicated
L	11.08.08	Amendments following discusion with Police Liason Officer – Plot 119 Access to parking court rearranged to remove access from turning head Plots 107/116 – Gate posts indicated to parking court entrance Plots 102–104 – Gate indicated to rear garden.
K	08.08.08	Footpath T53 diversion admendments
J	06.08.08	Footpath T53 diversion indicated
I	15.07.08	Single Garage Amendments
H	10.07.08	Planning resubmission Reassigned unit numbers Turning head added Access road added Plots 120–124 and 72–73 amended to OD/73E Plots 63–67 amended to OD/60
G	10.04.08	Sections lines added
F	02.03.08	Boundary amended
E	28.03.08	LAP and plot numbers amended
D	18.03.08	House types amended
C	16.01.08	Garages removed from plots 56–63 Plots 104–107 amended from optimis to houses
B	27.11.07	Reassigned unit numbers LM buildings removed Parking arrangements re–assessed across phase Number of units reduced to 70 from 73 Rear access shown to gardens
A	18.06.07	Reassigned unit numbers Ammended parking allocation across phase 2 Added access roads Removed parking courtyard

Rev. | Date | Details | Drawn | Che

Issued for:

PLANNING

Project/Client: Outlands Drive Hinckley Jelson Ltd	Project No: 71049 B2
	Dwg No: 03/2206
	Scale: 1:500 @A1
Drawing: Phase B2 Layout Plots 54 - 130 (including approved phase B1)	North:
	Drawn By: SL 10.
	Checked By: AT 10.

SMC CHARTER ARCHITECT

INVESTOR IN PEOPLE Certificate No.

2 St Stephen's Court St Stephen's Road Bournemouth B
T: 01202 554625 F: 01202
E: bournemouth@smcharterarchite
excellence in design and service www.smcharterarchite

© SMC Group plc. Contractors must work only to figured dimensions which are to be check