



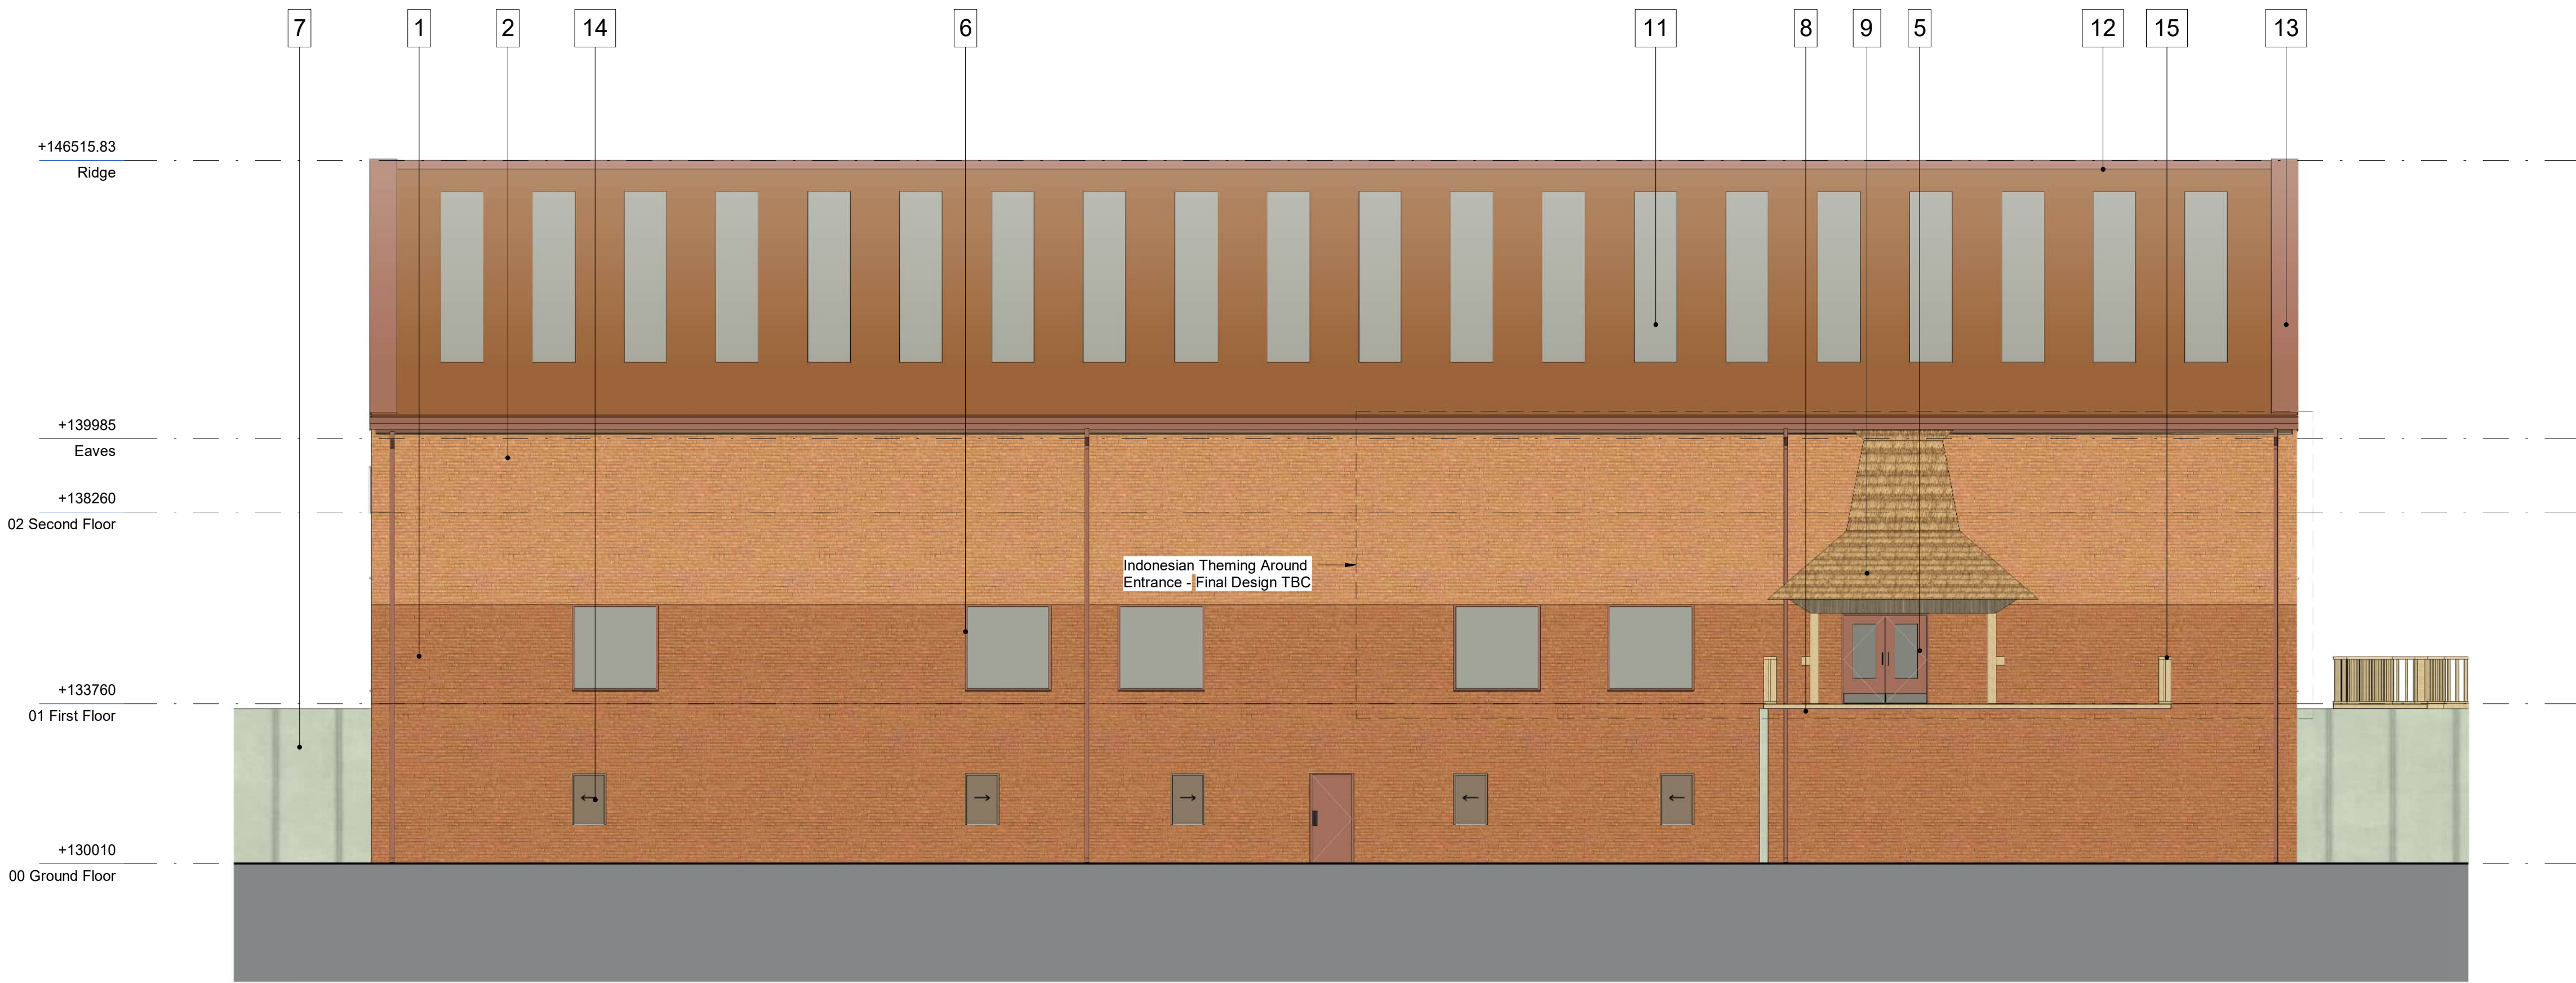

1 Elevation A: South - Orangutan Habitat Building
1 : 100

Notes

Check all dimensions on site. Do not scale from this drawing
Report any discrepancies and omissions to HLM Architects
This Drawing is Copyright ©

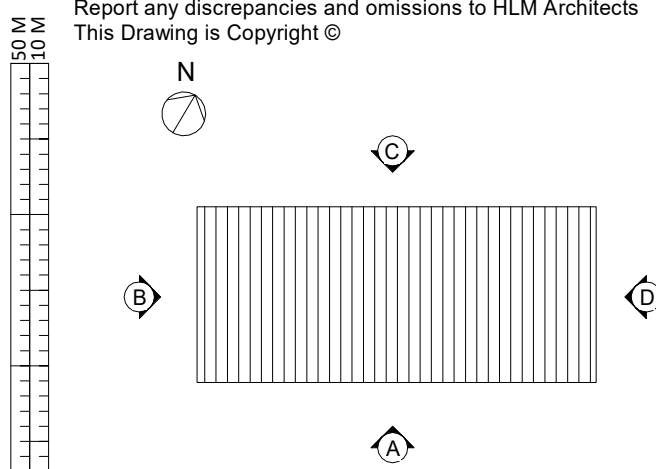

1	Brick / Mortar Type 1
2	Brick/ Mortar Type 2
3	PPC Profiled Metal Roof RAL 040 40 40 Copper Beech
4	PPC Aluminium Louvre. RAL 040 40 40 Copper Beech
5	PPC Aluminium Door. RAL 040 40 40 Copper Beech
6	PPC Aluminium Windows. Colour RAL 040 40 40 Copper Beech
7	Animal Habitat Containment
8	Timber Boardwalk
9	Themed Timber Entrance Structure
10	Kee-Klump Railing. RAL 040 40 40 Copper Beech
11	Trapizoidal Rooflight
12	Ridge Tile
13	PPC Aluminium Verge/Closure Flashing. Colour Copper Beech
14	Hydraulic Hatch
15	Timber Railing
16	Juliet Balcony. Colour RAL 040 40 40 Copper Beech



2 Elevation B: West - Orangutan Habitat Building
1 : 100


Brick Types and Metalwork Colour/Finish



Roof Profile - Trapizoidal



Roof light - Trapizoidal

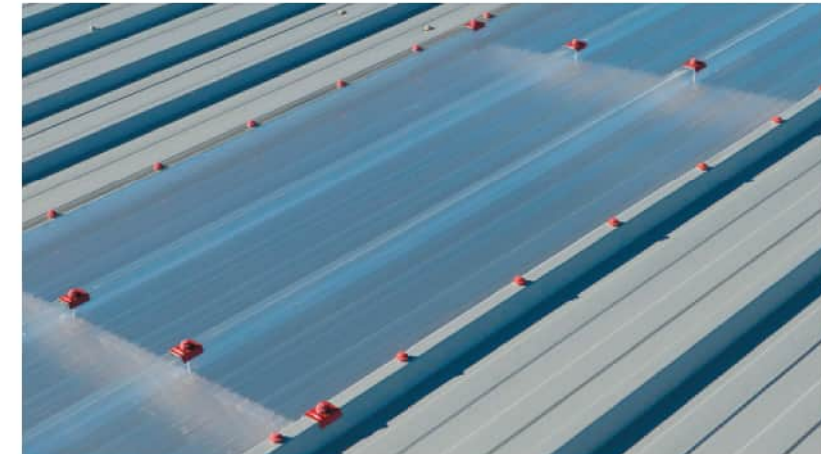

C01	ISSUED FOR DISCHARGE OF CONDITION (EXTERNAL FABRIC MATERIALS ABOVE OPC)	04.09.2025	JH	BC
P06	ISSUE FOR REVISED SECTION 73 APPLICATION	03.12.2024	JH	BC
P05	ISSUE FOR SECTION 73 APPLICATION	19.07.2024	KW	JH
P04	UPDATED IN LINE WITH CONSULTANT COMMENTS	04.10.2023	KW	BC
P03	LOUVRE POSITION AMENDED	02.10.2023	KW	KB
P02	PLANNING ISSUE INCORPORATING CONSULTANT FEEDBACK	29.09.2023	KW	KB
P01	PLANNING ISSUE	25.09.2023	KW	KB
Rev	Description	Date	By	Chk

Revisions	Suitability
Project	S2 INFORMATION

11-1567-01 Twycross Zoo

Client

Twycross Zoo

Title

PROPOSED PLANNING ELEVATIONS - SHEET 1 - ORANGUTAN HABITAT

Drawing No.	Revision
TWZ-HLM-03-ZZ-DR-A-00601	C01

Scale	Drawn
1 : 100 @A1	JH
Date	Checked
28.10.2022	BC



© HLMArchitects
2nd Floor
The Ruskin Building
Tudor Square
Sheffield S1 2LA

www.hlmarchitects.com
T. +44 (0) 114 263 9600
F. +44 (0) 114 263 9650
sheffield@hlmarchitects.com

1:500 1:300 50 M 10 M