


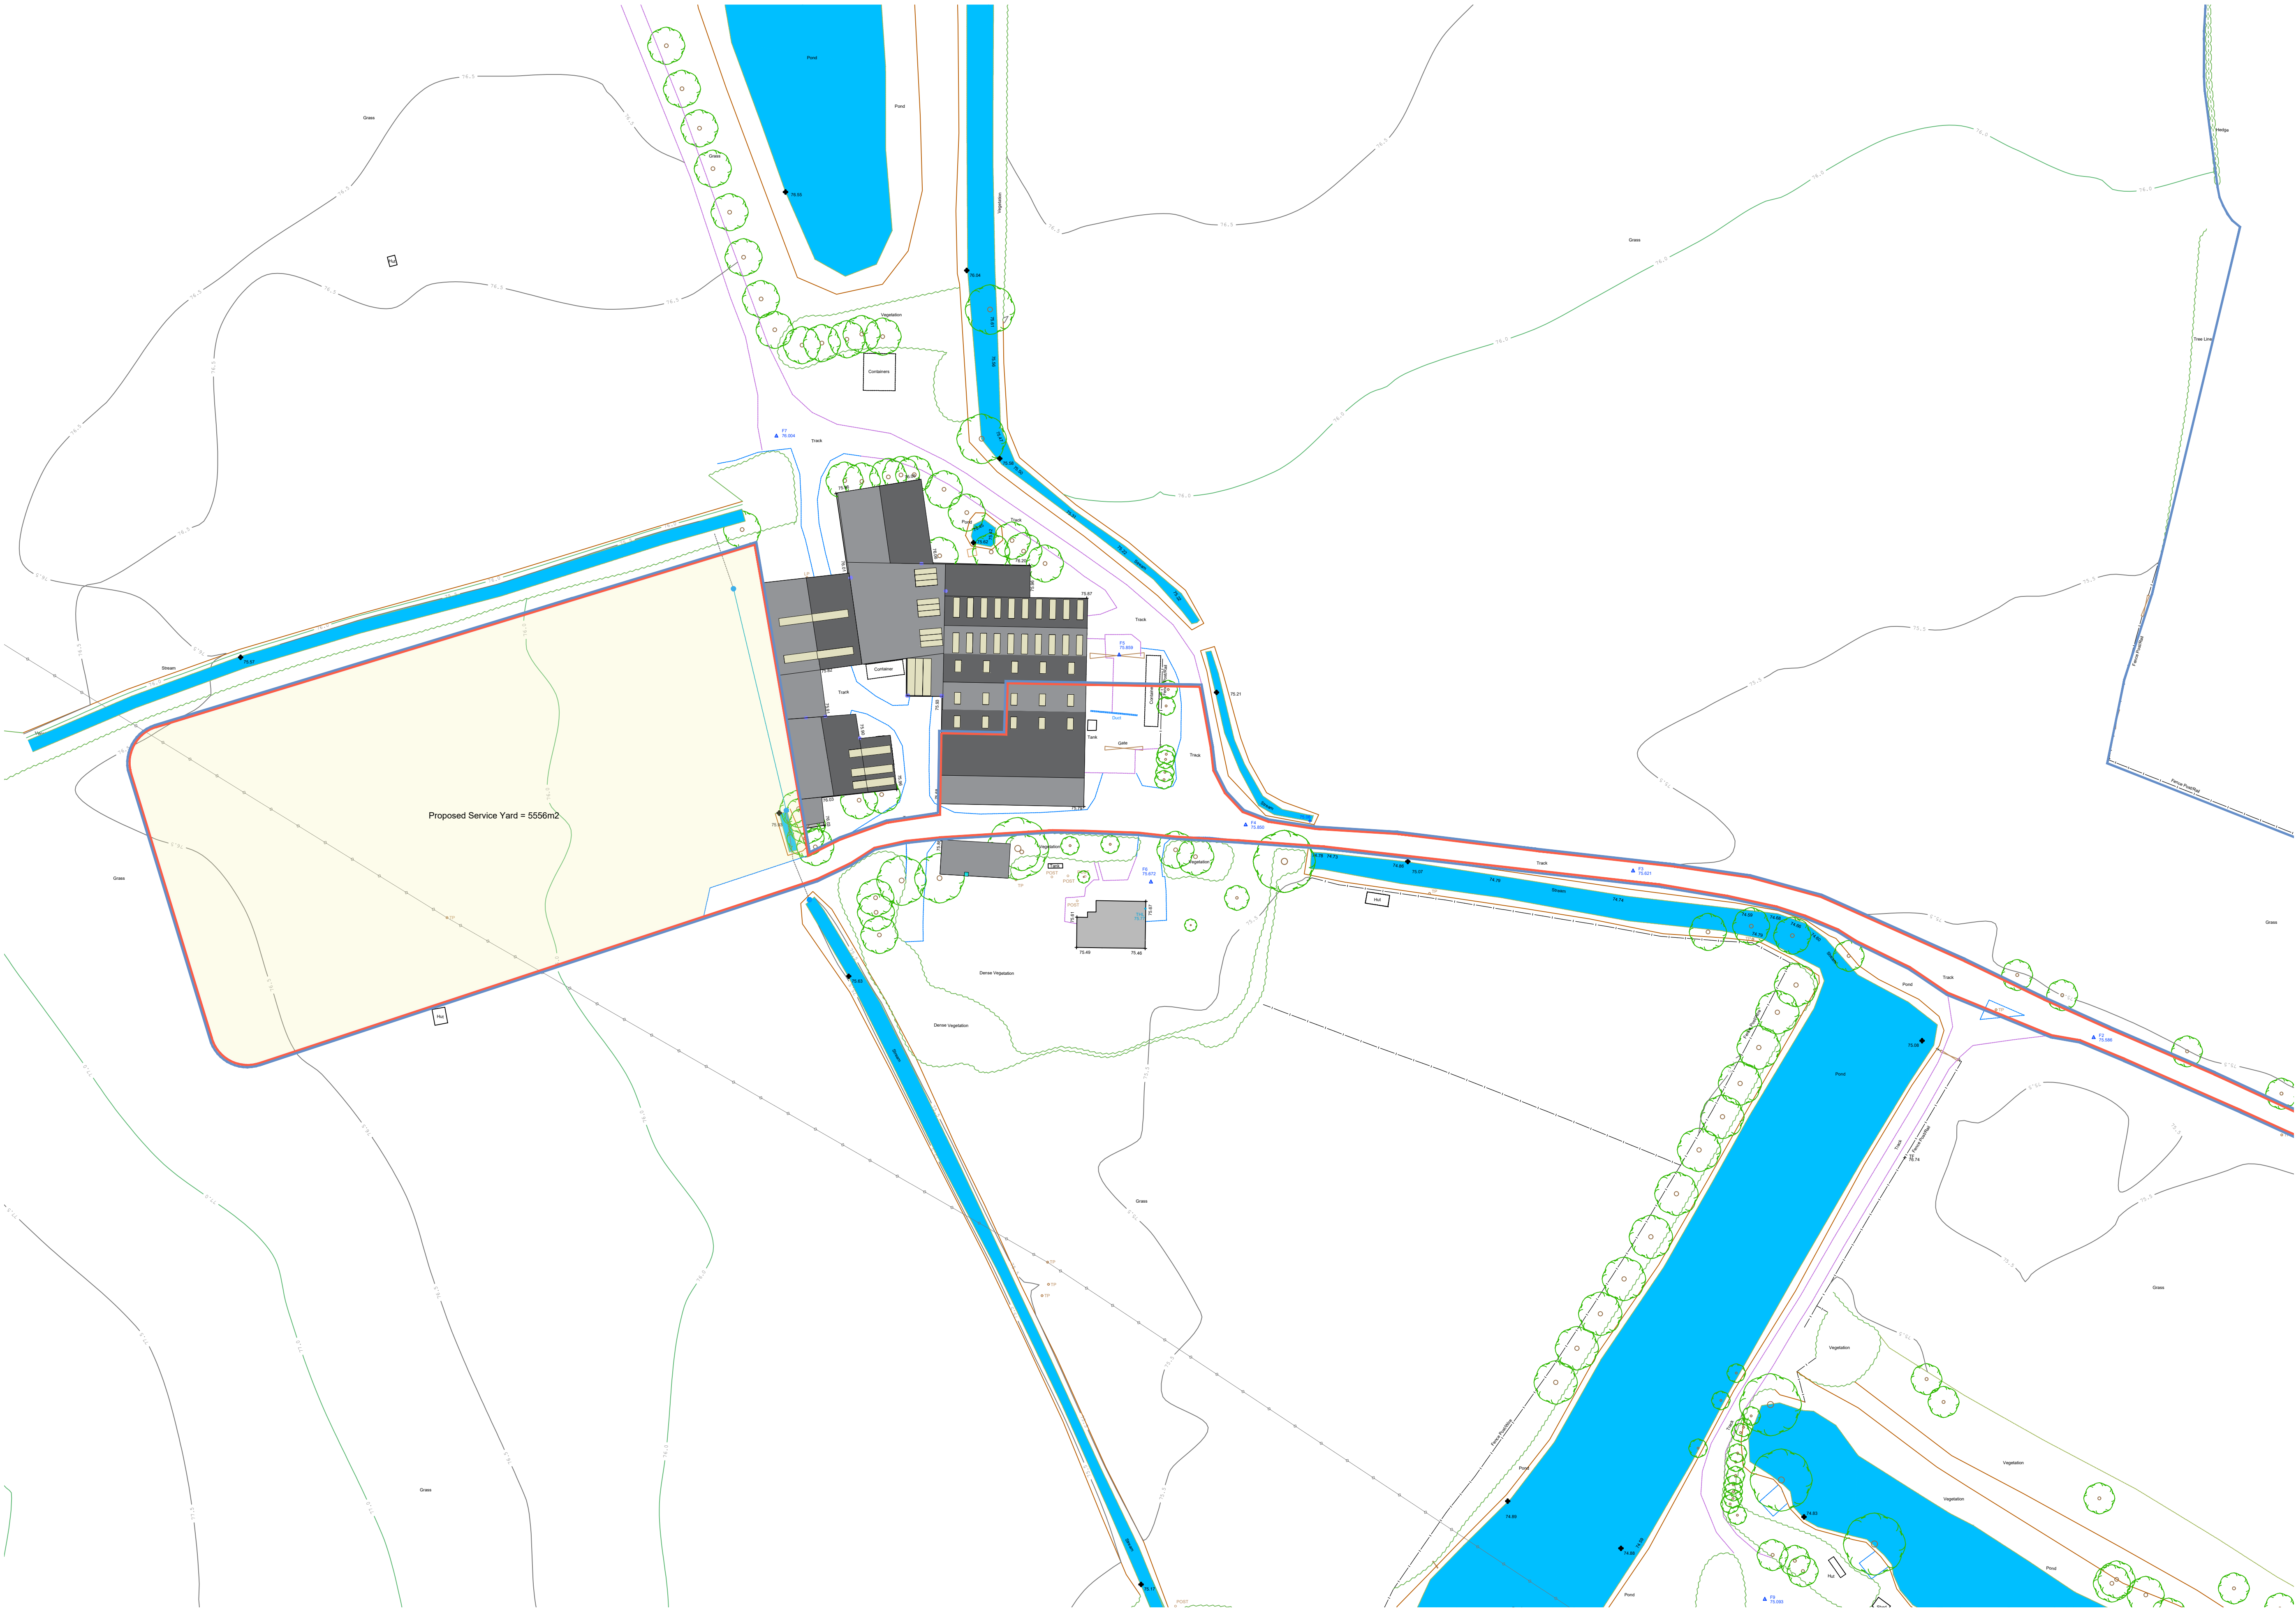

Subject to
Planning
Approval

B Boundary Lines amended.
A Boundary Lines amended.
Revisions
17/06/25
10/02/25