
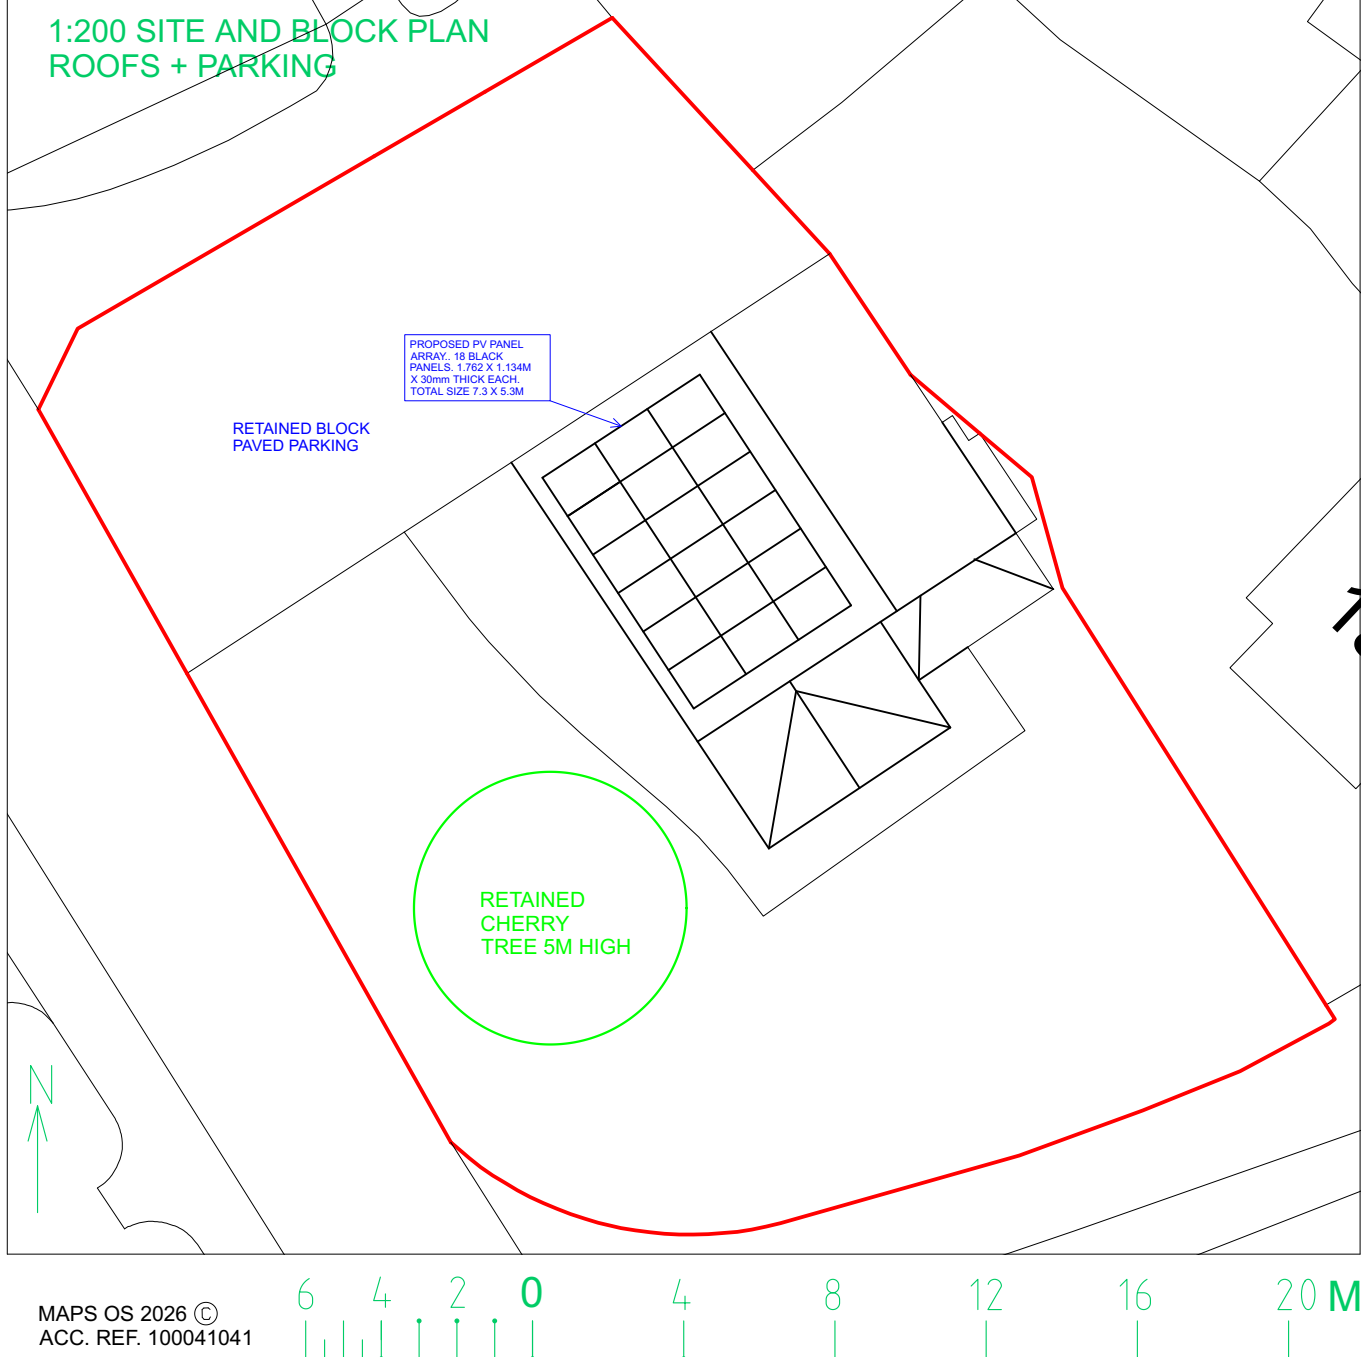
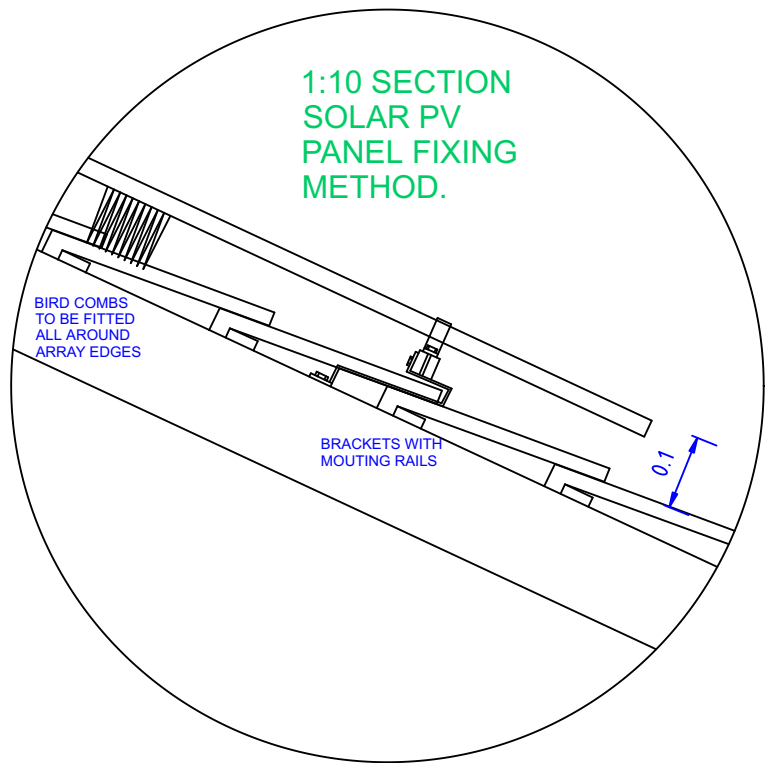
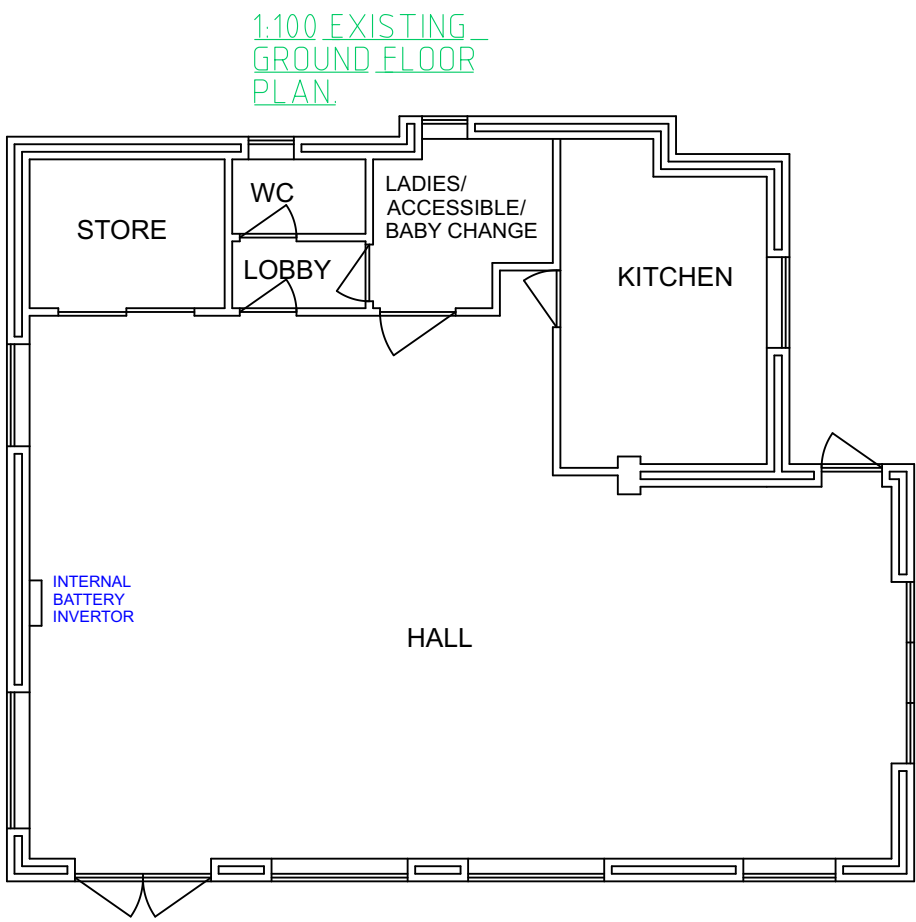
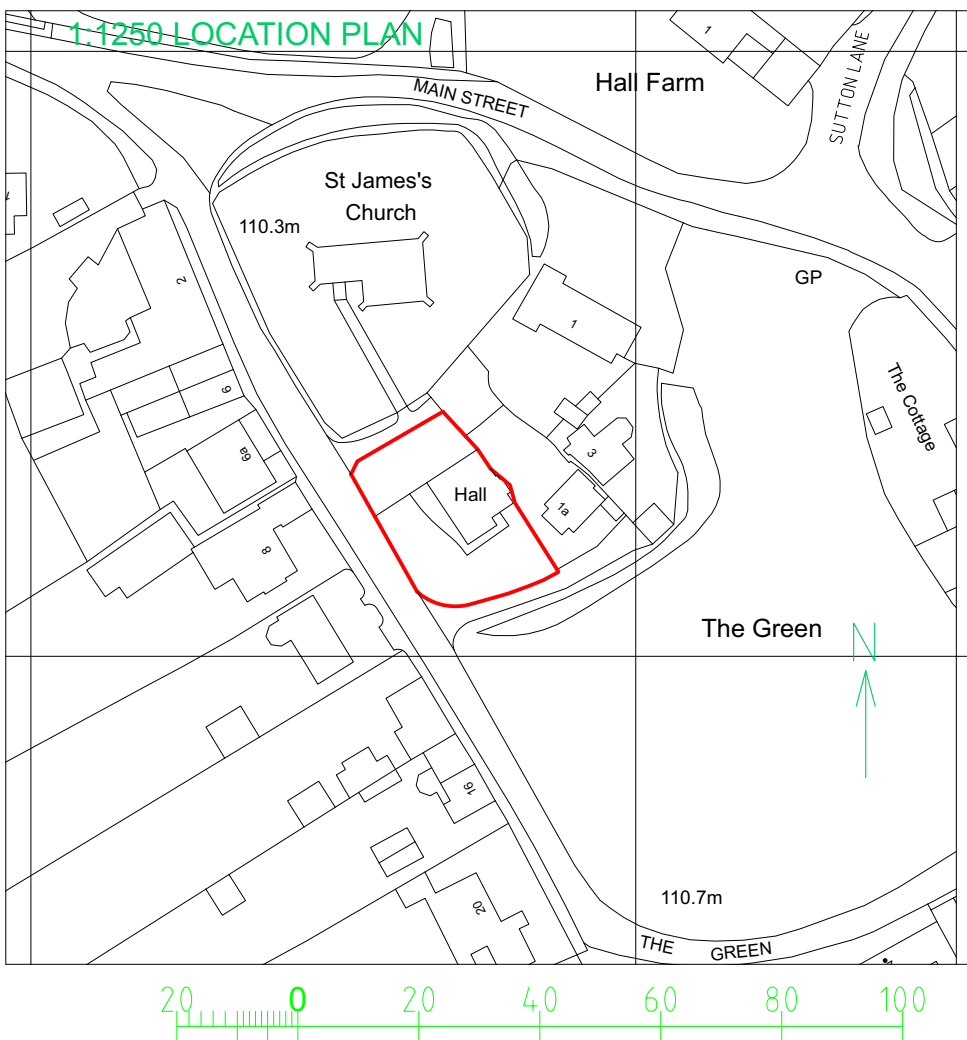


1:100 EXISTING AND PROPOSED ELEVATIONS.

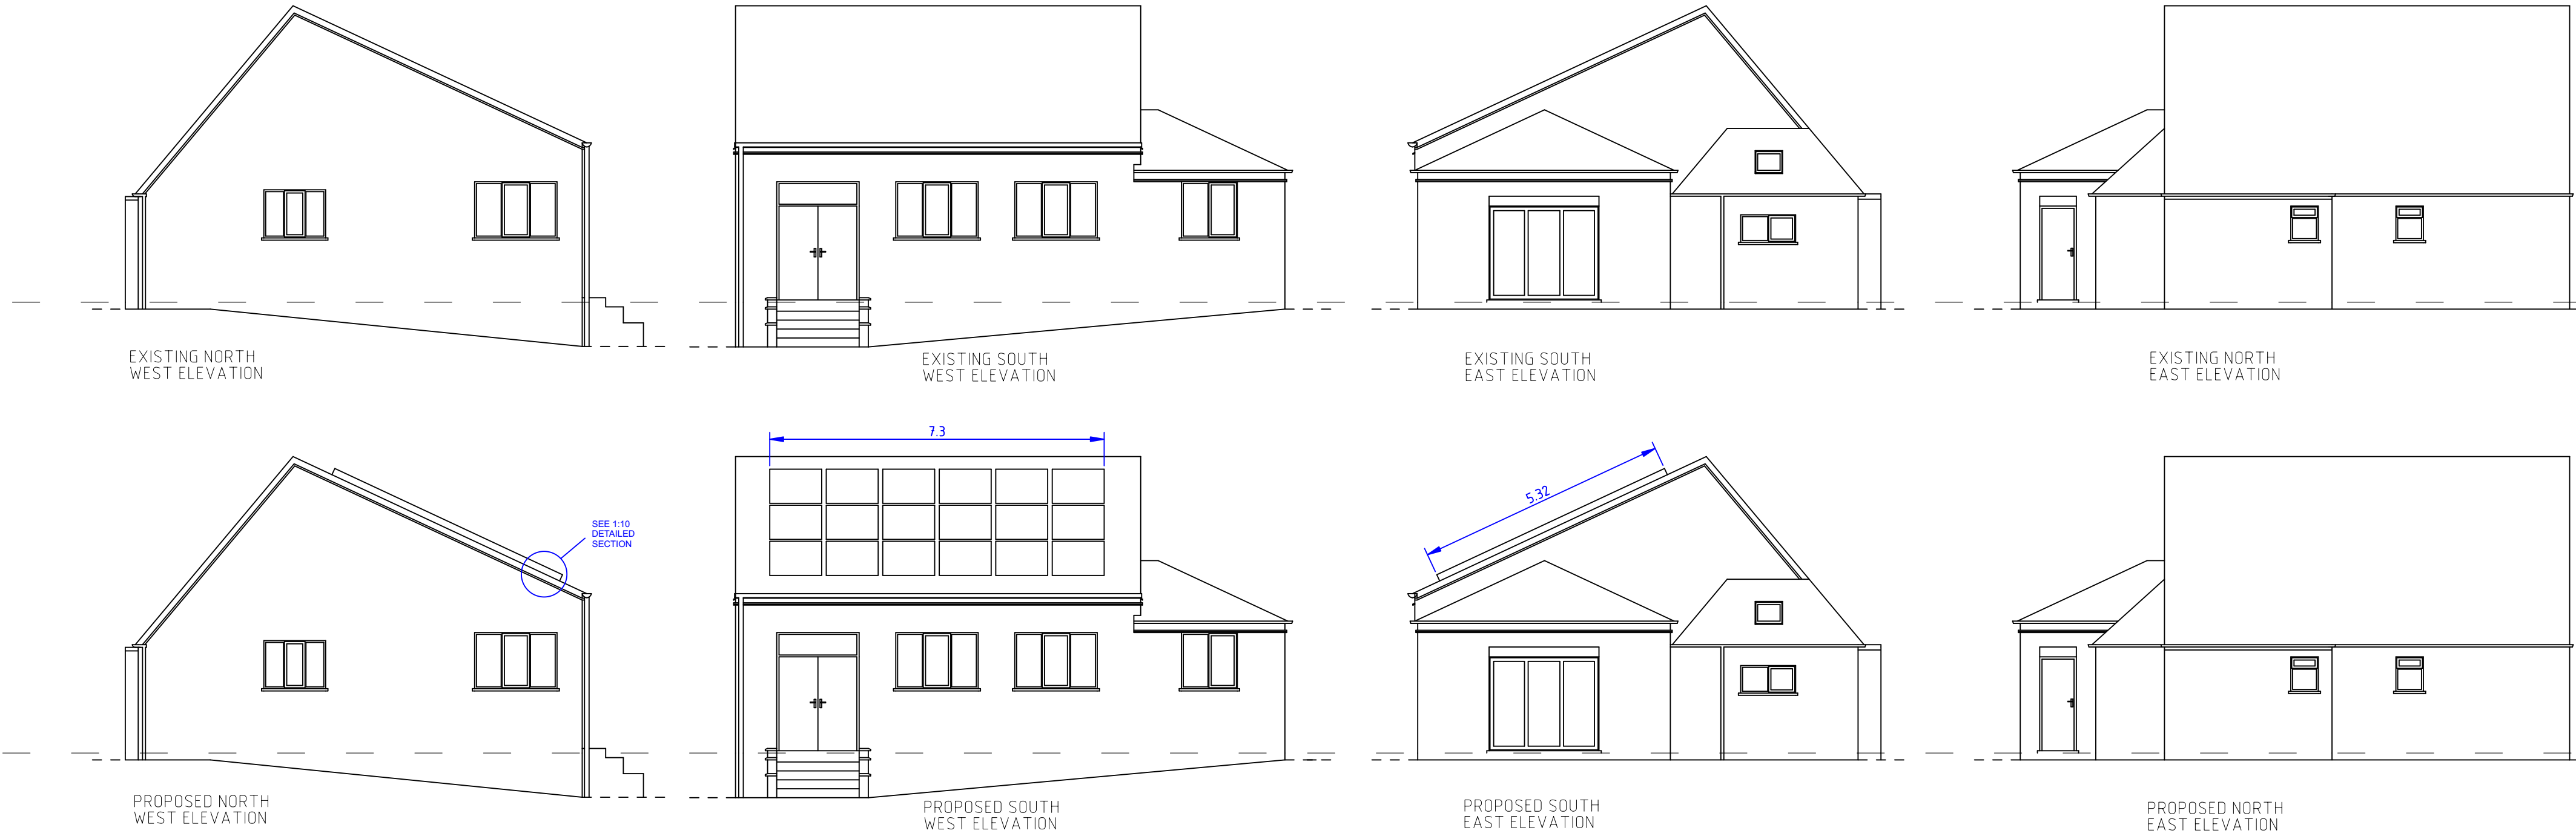

ABC SURVEYING
THE LODGE
11 CARSON ROAD
GAINSBOROUGH
LINCOLNSHIRE
DN21 2RE
TEL: 07950 25574.7
www.abcsurveying.co.uk

DRAWING NUMBER / REV.
MR1-26-A1

DRAWING / SHADING SCALES
1:10, 1:100, 1:200, 1:1250

DRAWN BY R. LEASDALE
ALL RIGHTS RESERVED.

DATE 01-06-26

ADDRESS
DADLINGTON VILLAGE HALL
THE GREEN, DADLINGTON, NUNEATON, CV13 6HY

NOTES
PROPOSED SOLAR PV ARRAY FOR DADLINGTON VILLAGE HALL C/O MIKE REID

18 BLACK FINISH AIKO PANELS
11.52KW BATTERY STORAGE
8KW HYBRID INVERTOR
RENUSOL UNIVERSAL
PANEL MOUNT SYSTEM.
EDGE BIRD COMB PROTECTION