


Rev	Date	Description

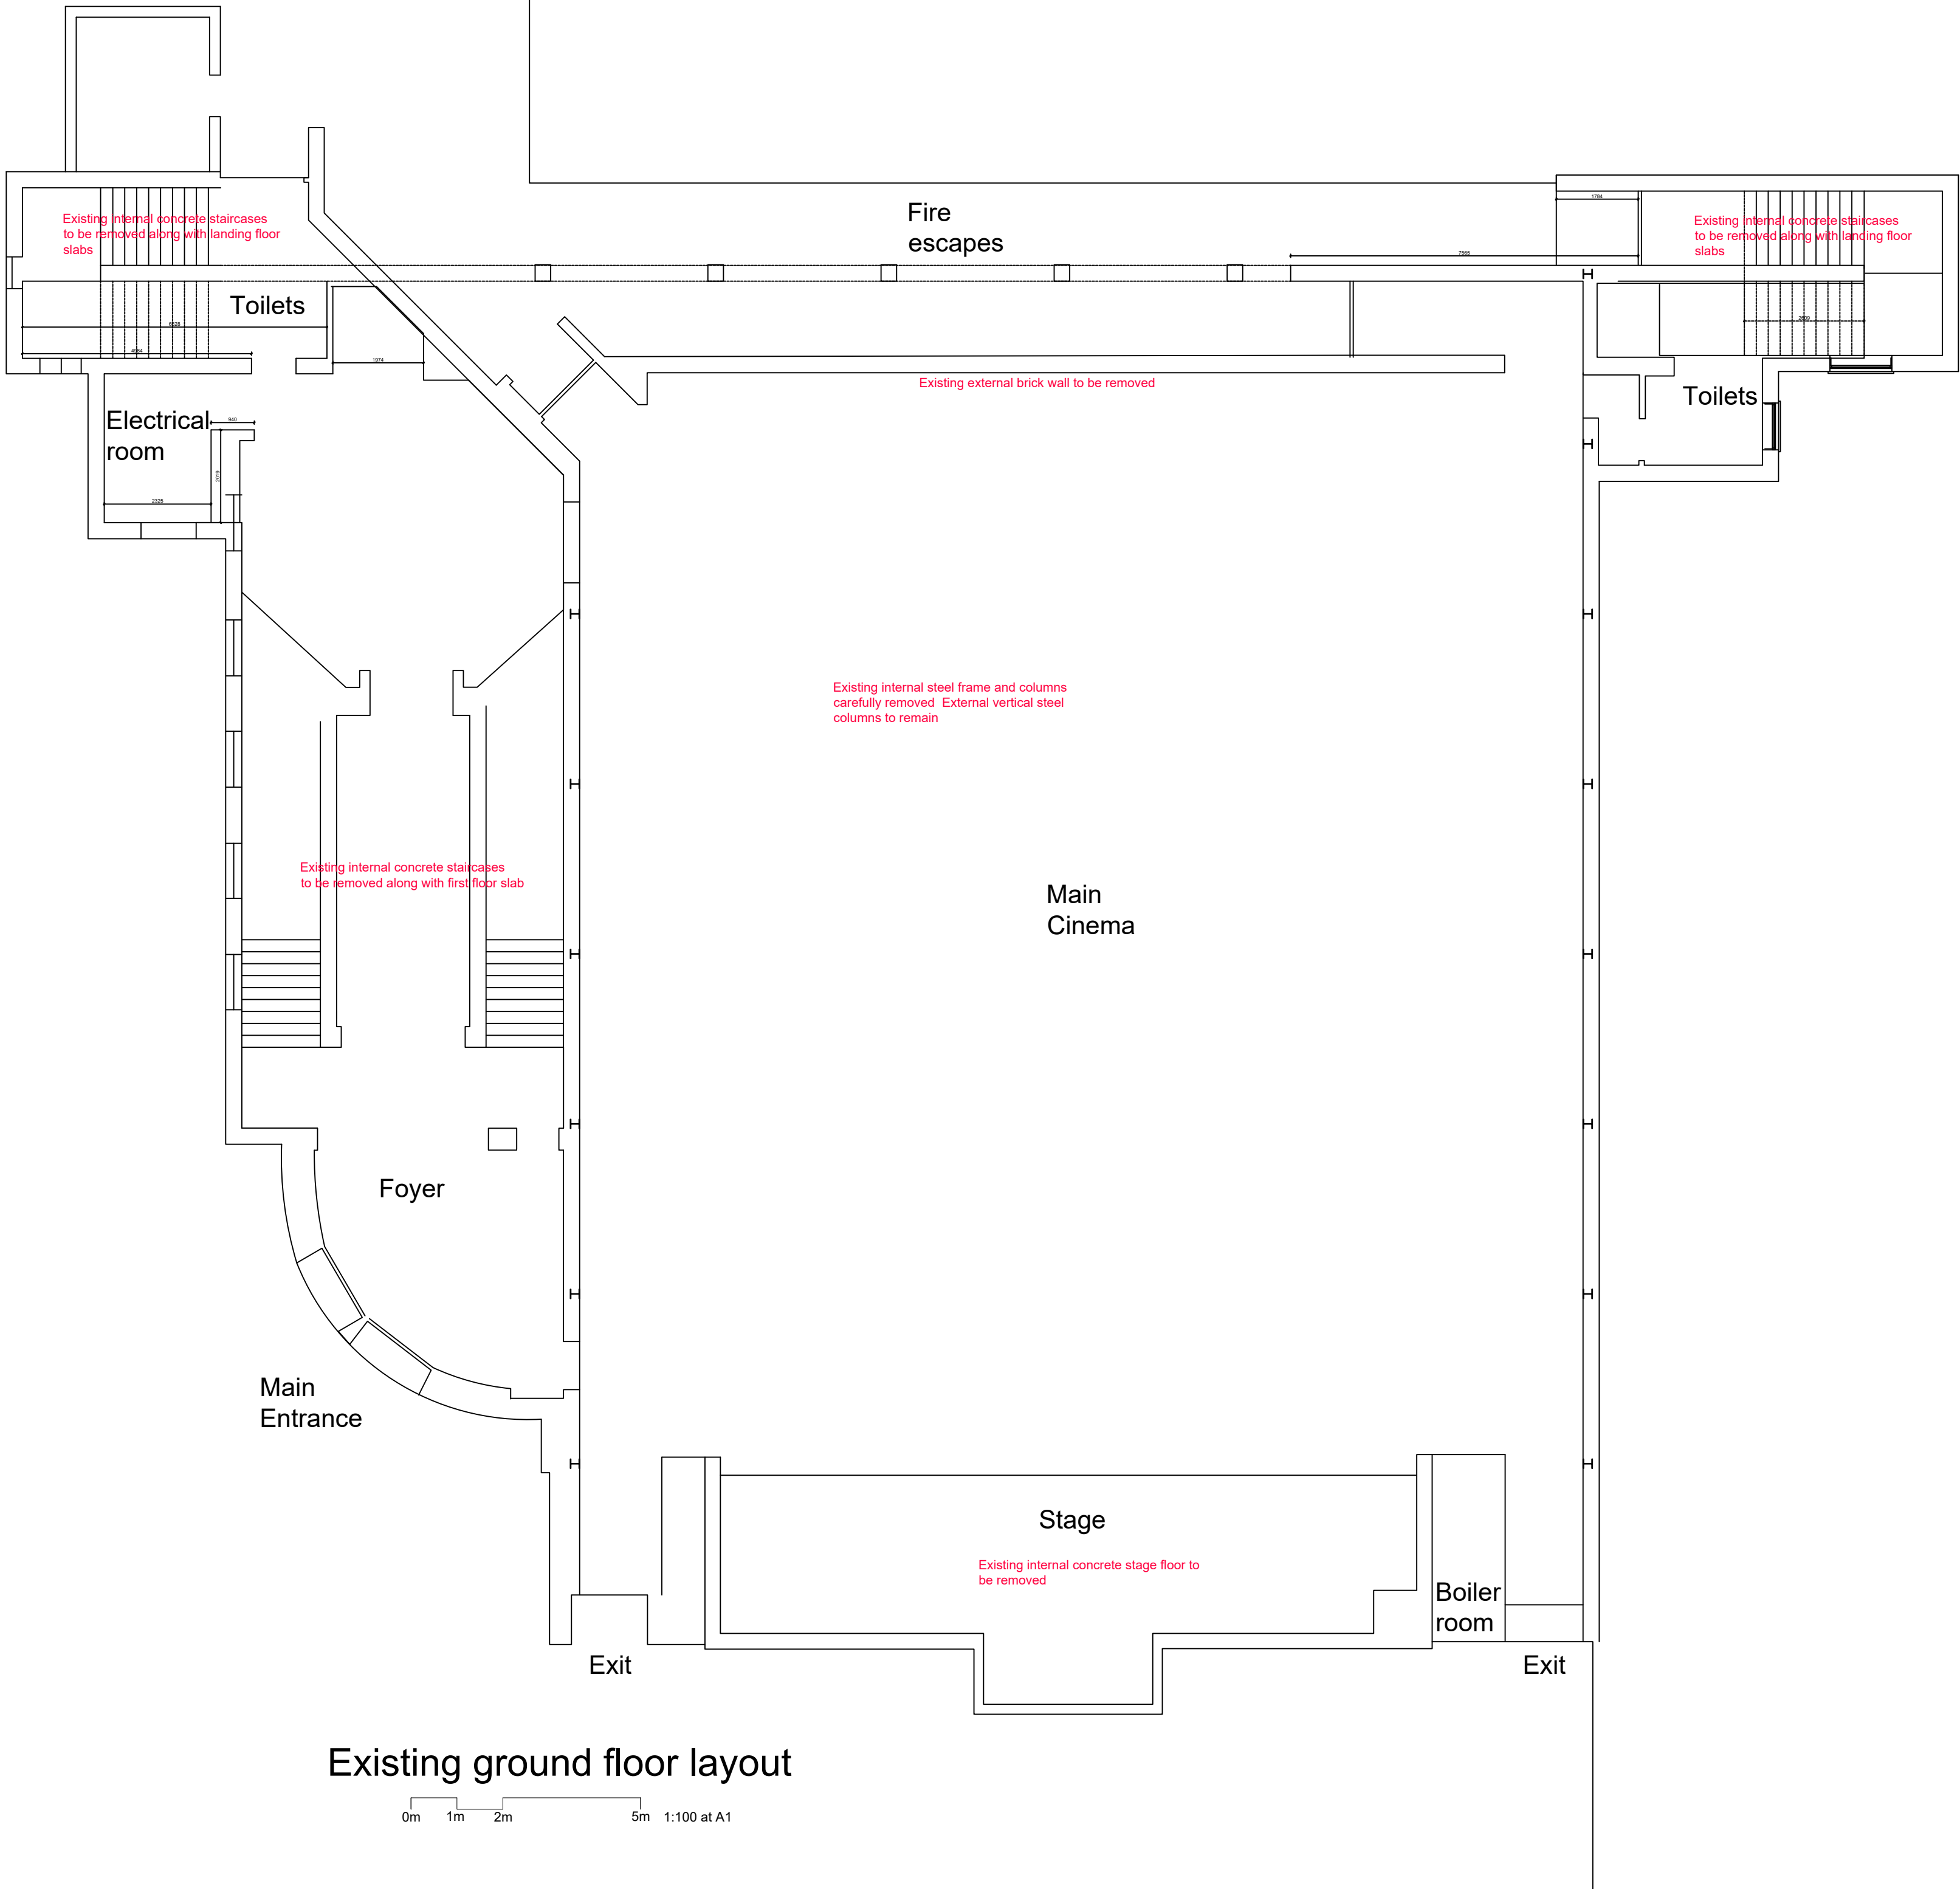

Existing ground floor layout

Storm Design

design to extend ltd

35 Kirkham Drive Toton Beeston, Nottingham. NG9 6HG

Tel: 0115 9720969

email: info@stormdesign.uk

Client

Wigston Estates Ltd

Job number & title

Former Danilo Cinema Trinity Lane
Hinckley Leicestershire
LE10 0BH

Date

19/04/24

Scale

1:100

Drawn

PJS

Checked

IS

Drawing number


23/848/17

Drawing title

Proposed demolition plan

This drawing is copyright and may not be altered, traced, photographed, electronically copied or used for any purpose other than for which it is issued, without the permission of Ian Storm .

A1

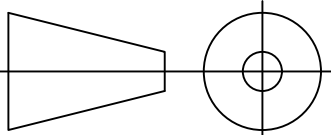

IF IN DOUBT
ASK