



Orientation of site has not been checked, design subject to check before installation

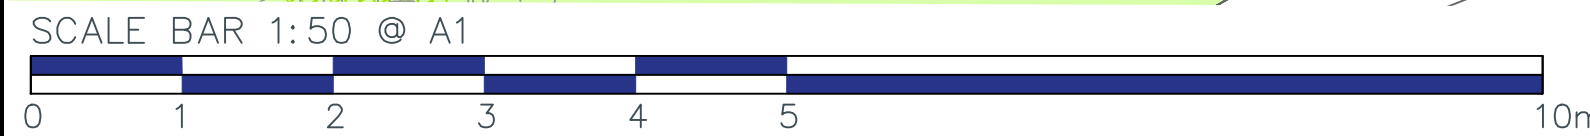


EXACT LOCATION OF EQUIPMENT TO BE AGREED ON SITE. ALL SURFACING TO BE FLAT AND LEVEL, ANY DISCREPENCIES IN LEVELS TO BE REPORTED TO MIRACLE DESIGN & PLAY IMMEDIATELY

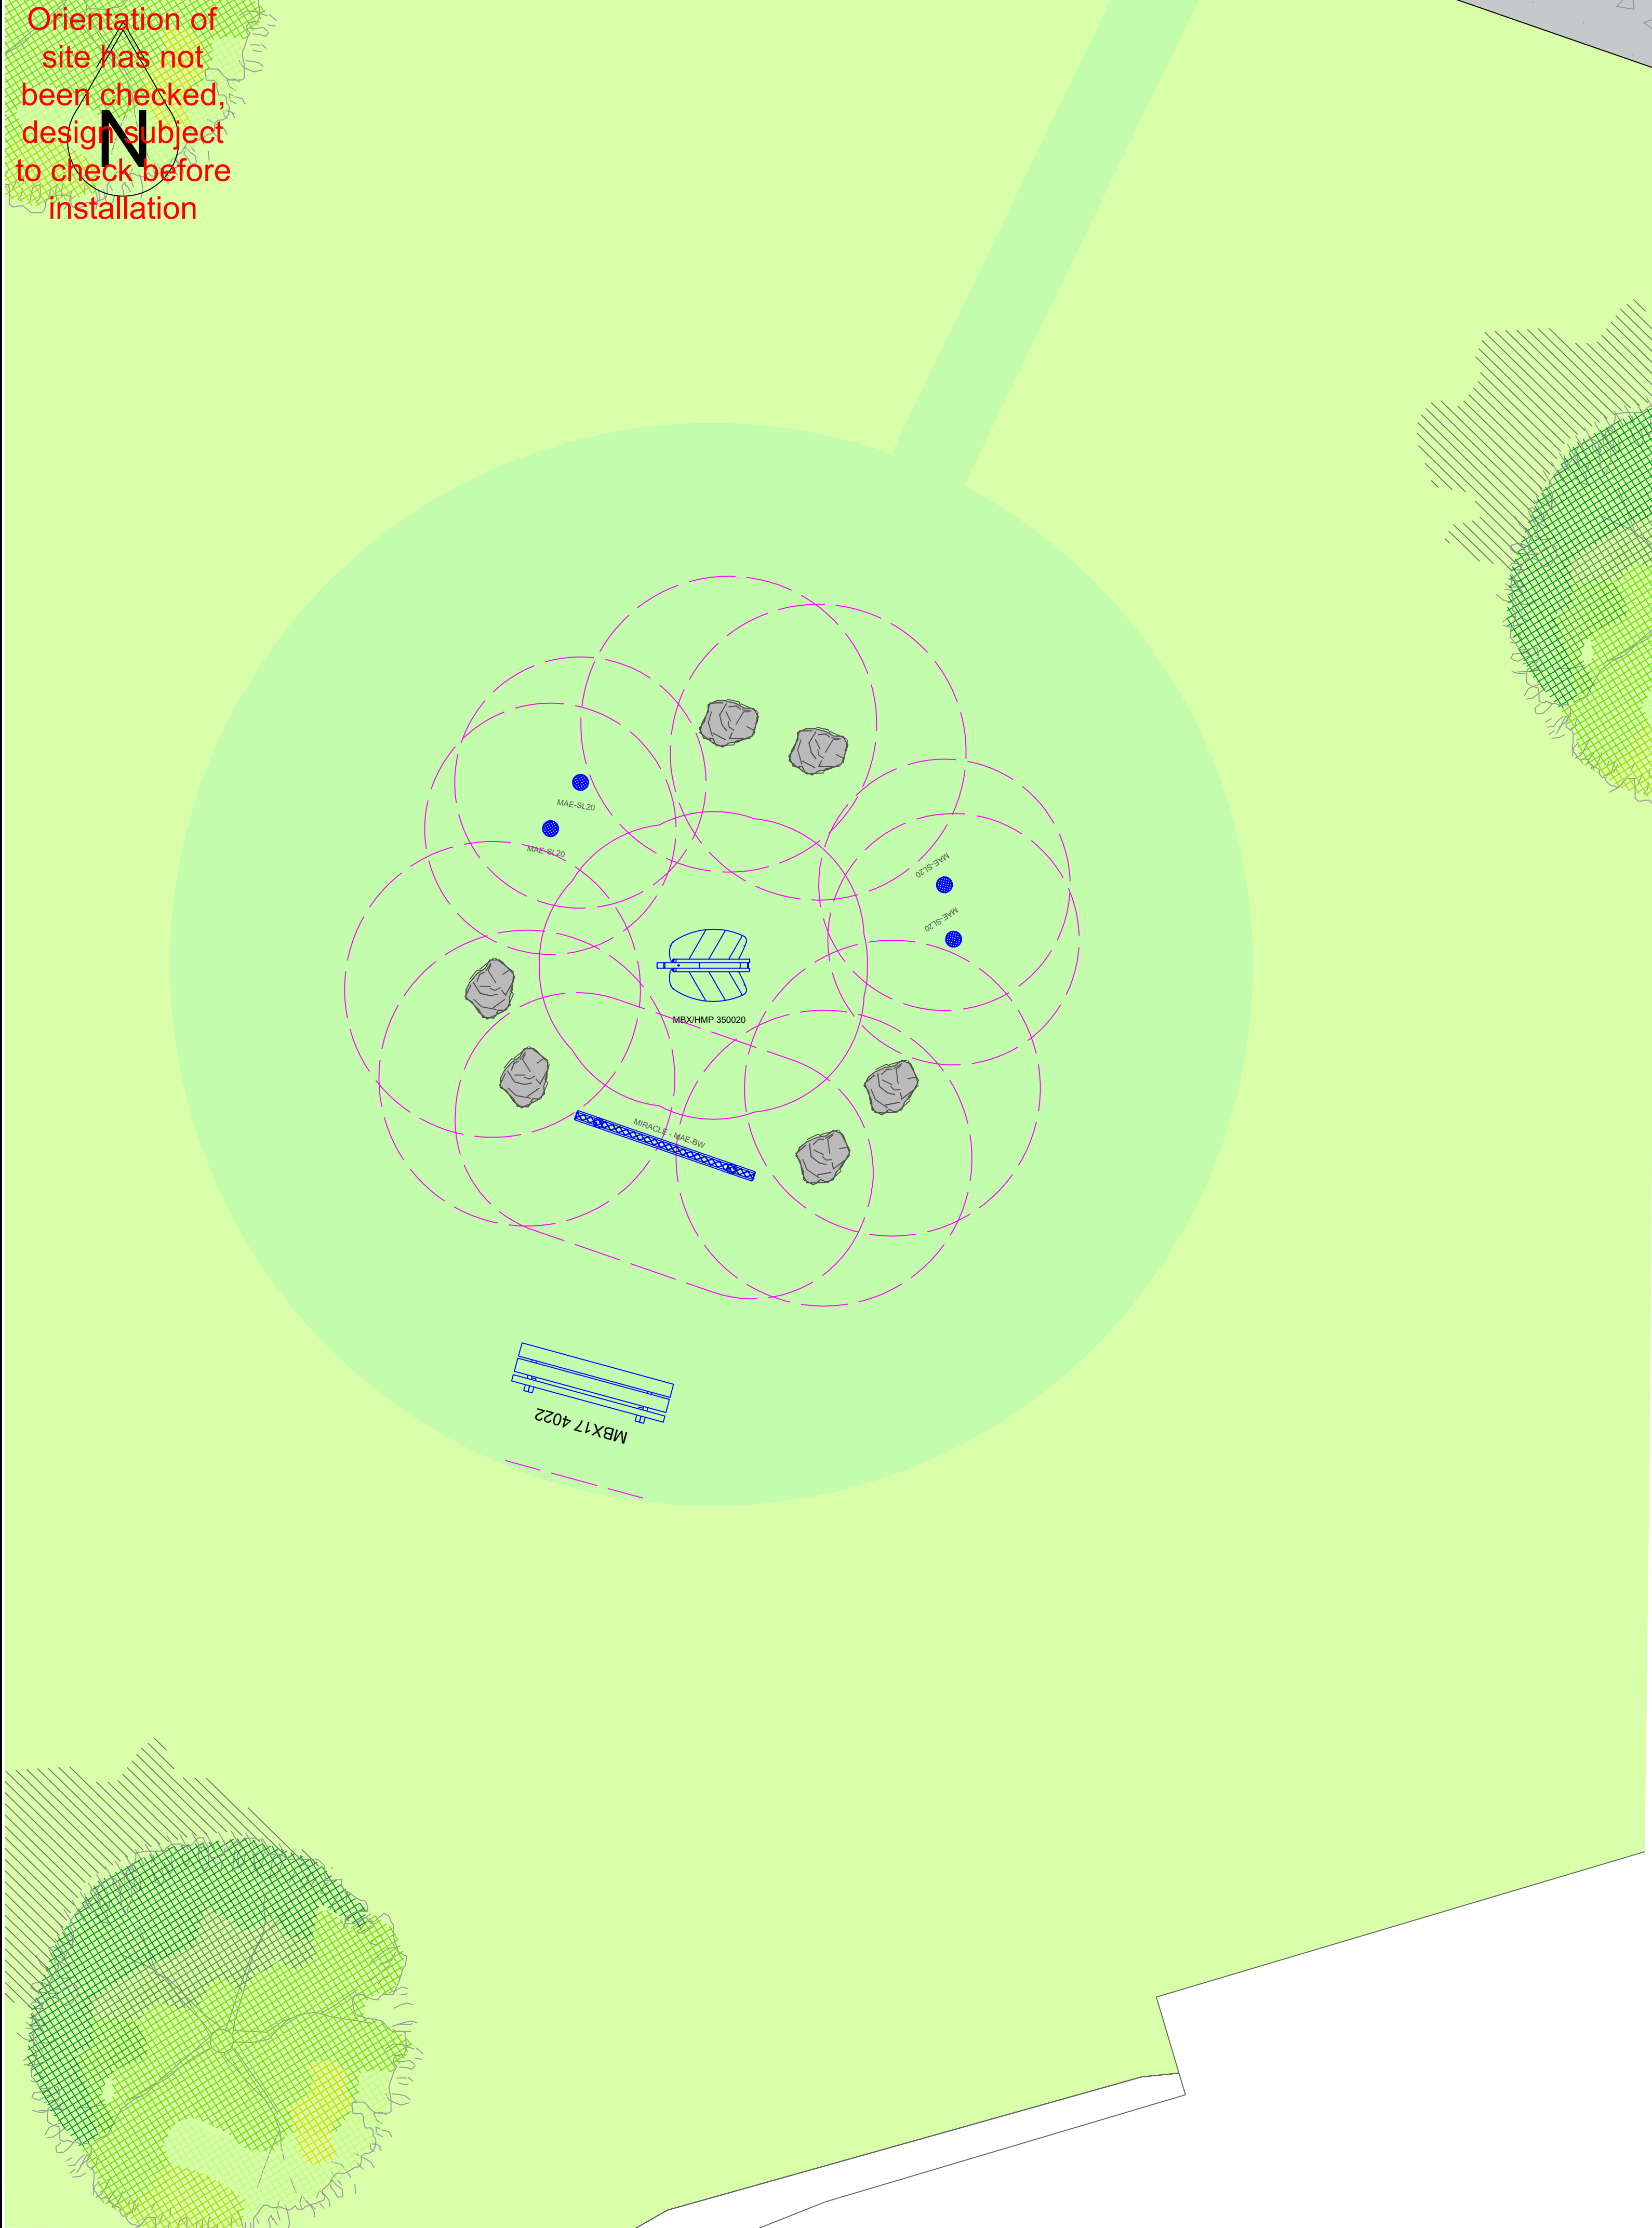

Boulders



MBX/HMP350020 - Swan Seat Sculpture

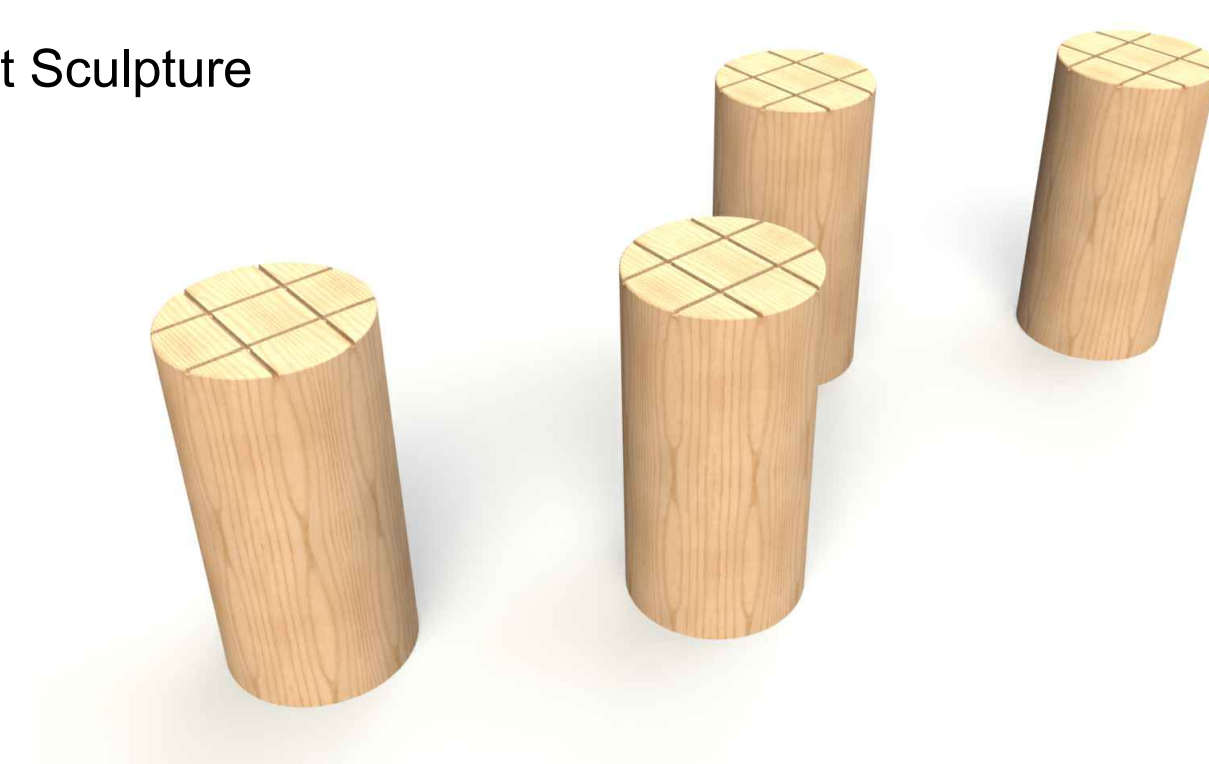

MAESL20 - Stepping Posts



MAEBW - Balance Walk



MBX17 4002 - Bench





# Miracle

## Design & Play

TEL: ++44 (0)1604 658240  
E-MAIL: [sales@miracledandp.co.uk](mailto:sales@miracledandp.co.uk)  
WEB: [www.miracledesignandplay.co.uk](http://www.miracledesignandplay.co.uk)

PROJECT TITLE:  
**Brascote Lane**

SHEET TITLE:  
**Area 1 L4L**

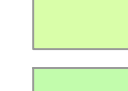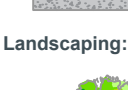- Key:**
- Surfacing:**
-  Compacted Aggregate Pathway by Client
  -  Grass Mounds
  -  Existing Grass
  -  Mown Grass
  -  Macadam Surfacing by Client
- Landscaping:**
-  Trees by Client
  -  Shrub Planting by Client
  -  Indicative Hedge Planting by Client
  -  Boulders- 750mm and 450mm Nominal Dia.
  -  Fallen Logs - 500mm Dia x 1.8m Long

Equipment Fall Zone (No safety surfacing required if located on well maintained turf and under 1.5m CPH)

| REVISIONS |                         |          |
|-----------|-------------------------|----------|
| Issue     | Description             | Date     |
| D         | New LAP designs         | 10/03/26 |
| C         | Pathway and gate added  | 18/09/25 |
| B         | Revised as per comments | 17/07/25 |
| A         | Revised as per comments | 15/07/25 |

DRAWN BY: **S. Thomas**

REVISED BY: **O.Ewen**

CHECKED BY: **C.Smy**

SCALE: **1:50@A1** ISSUE: **D**

CLIENT: **Persimmon Homes**

DRAWING NO: **Q10948\_D**

DATE: **09/10/24**

© 2024 MIRACLE DESIGN AND PLAY LTD, "ALL RIGHTS RESERVED, THIS DRAWING MAY NOT BE REPRODUCED, TRANSMITTED OR STORED IN WHOLE OR IN PART WITHOUT OUR WRITTEN CONSENT"