



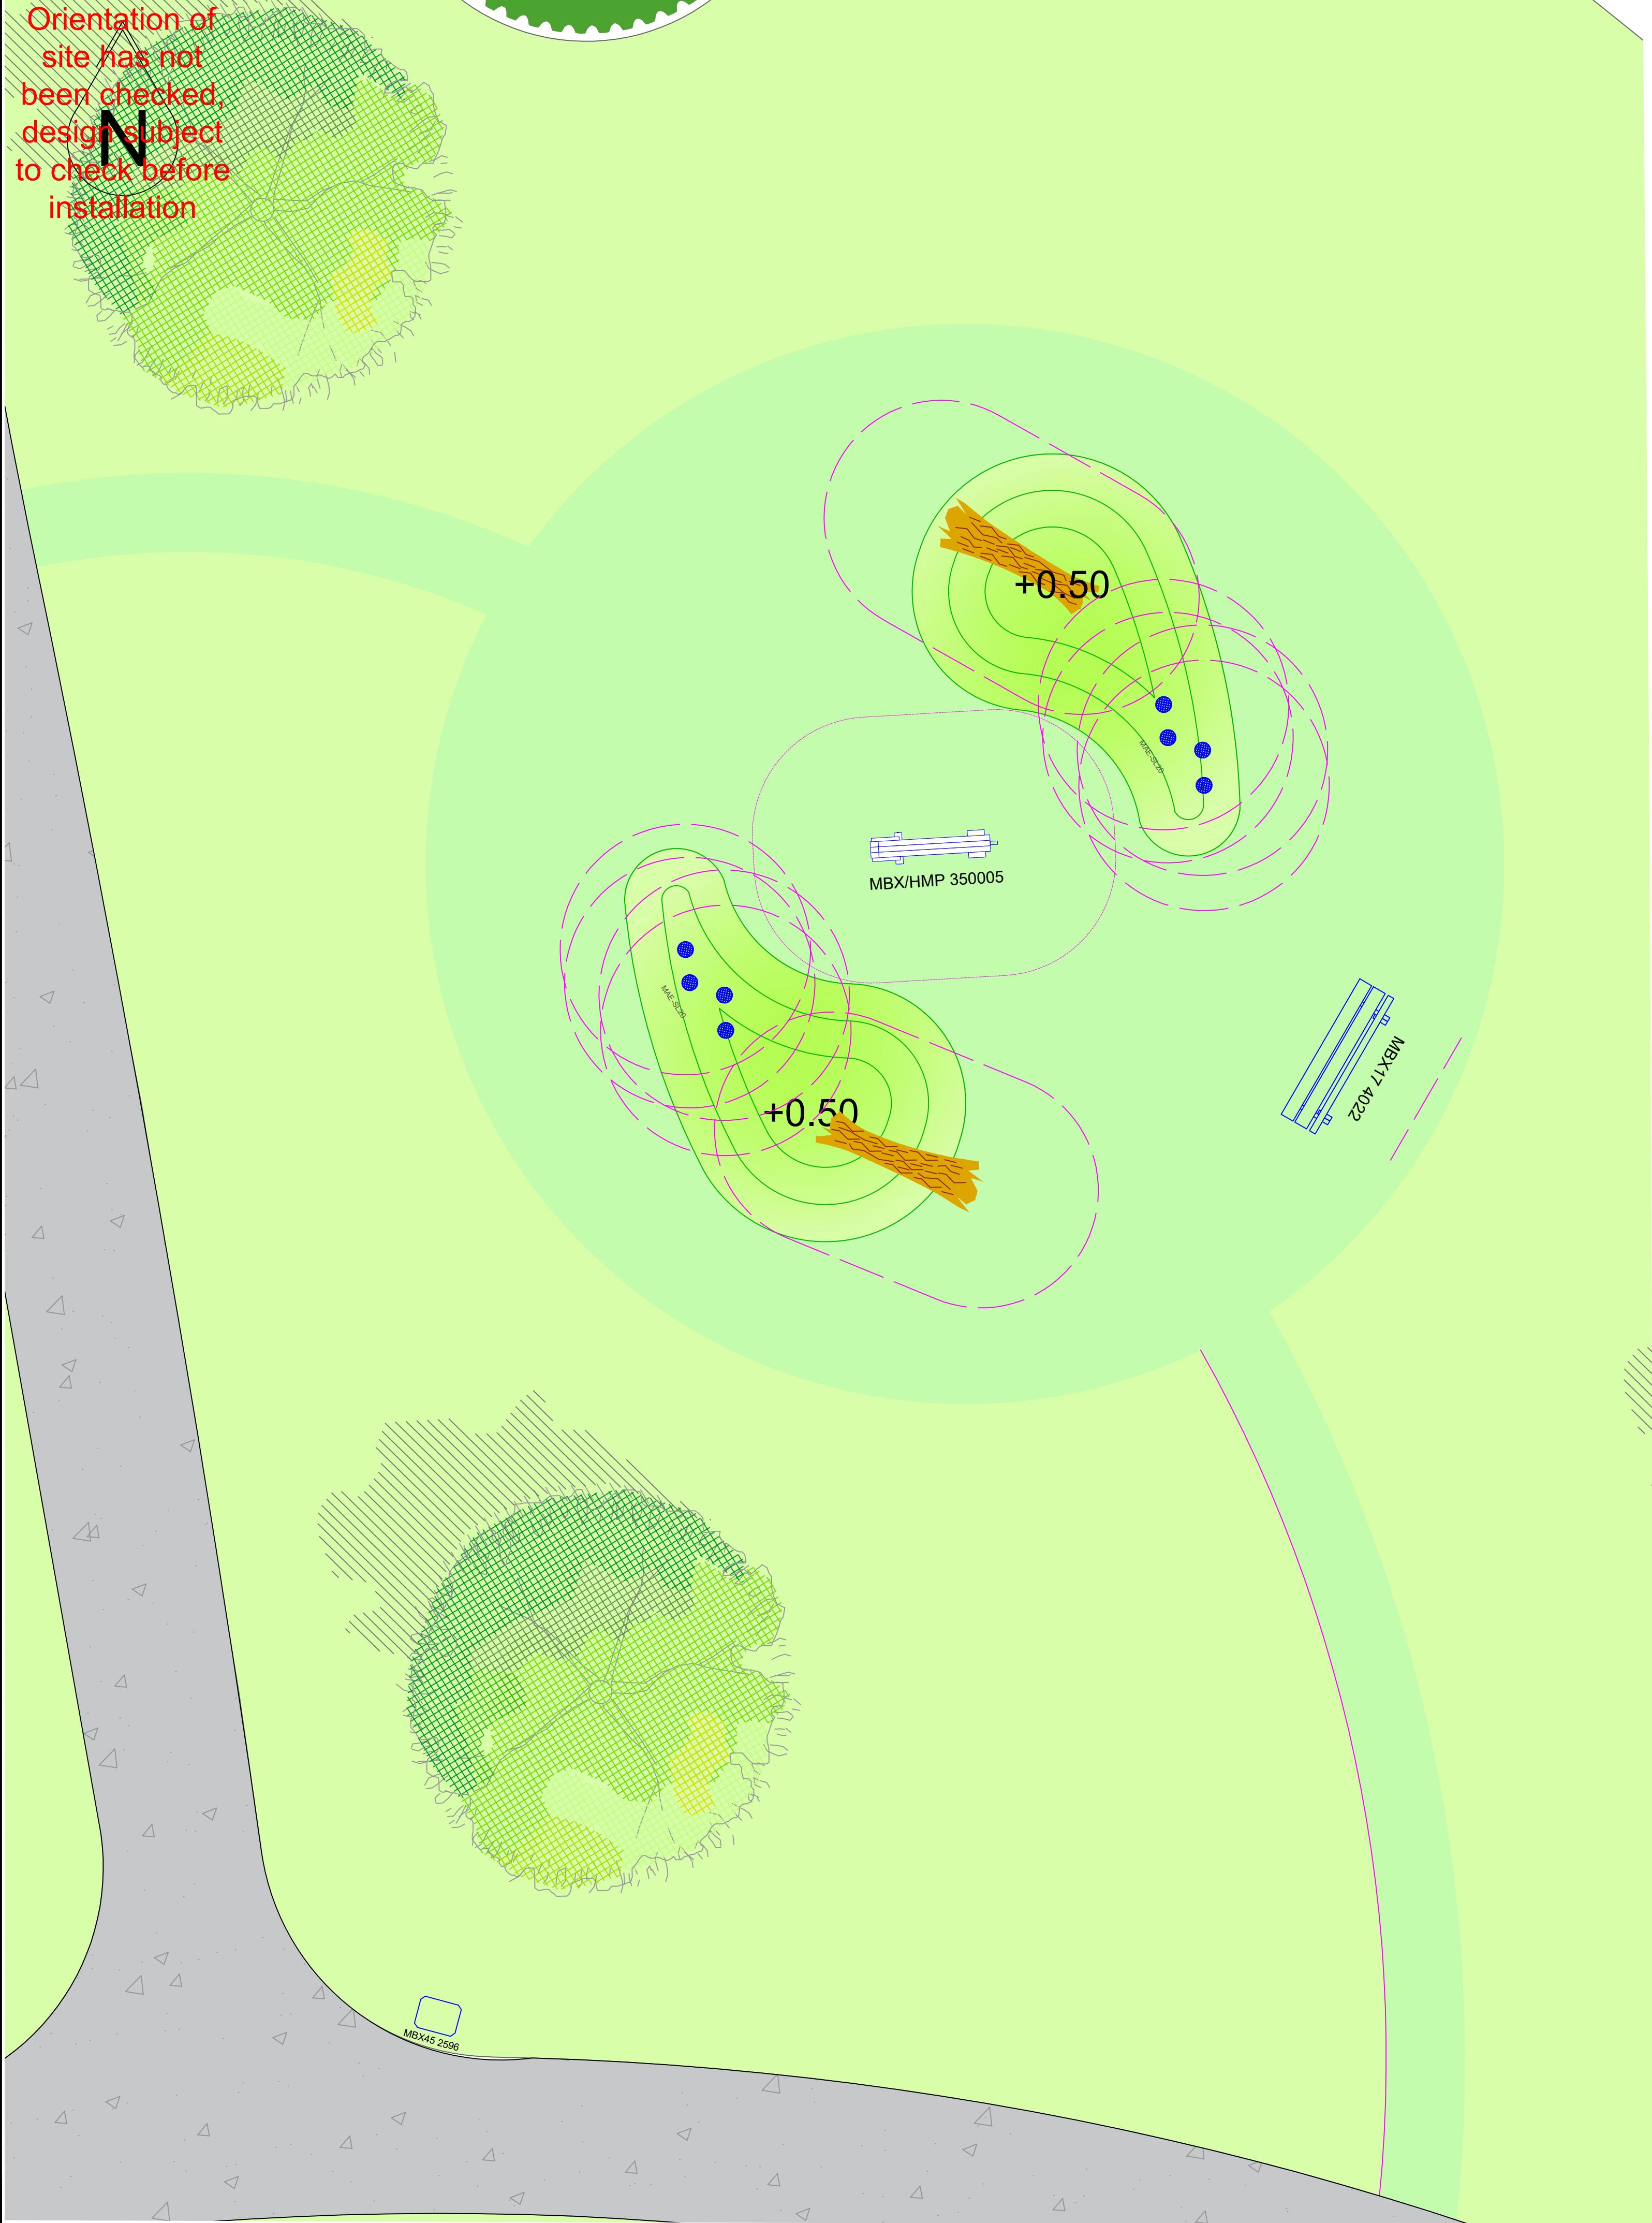

Fallen Log

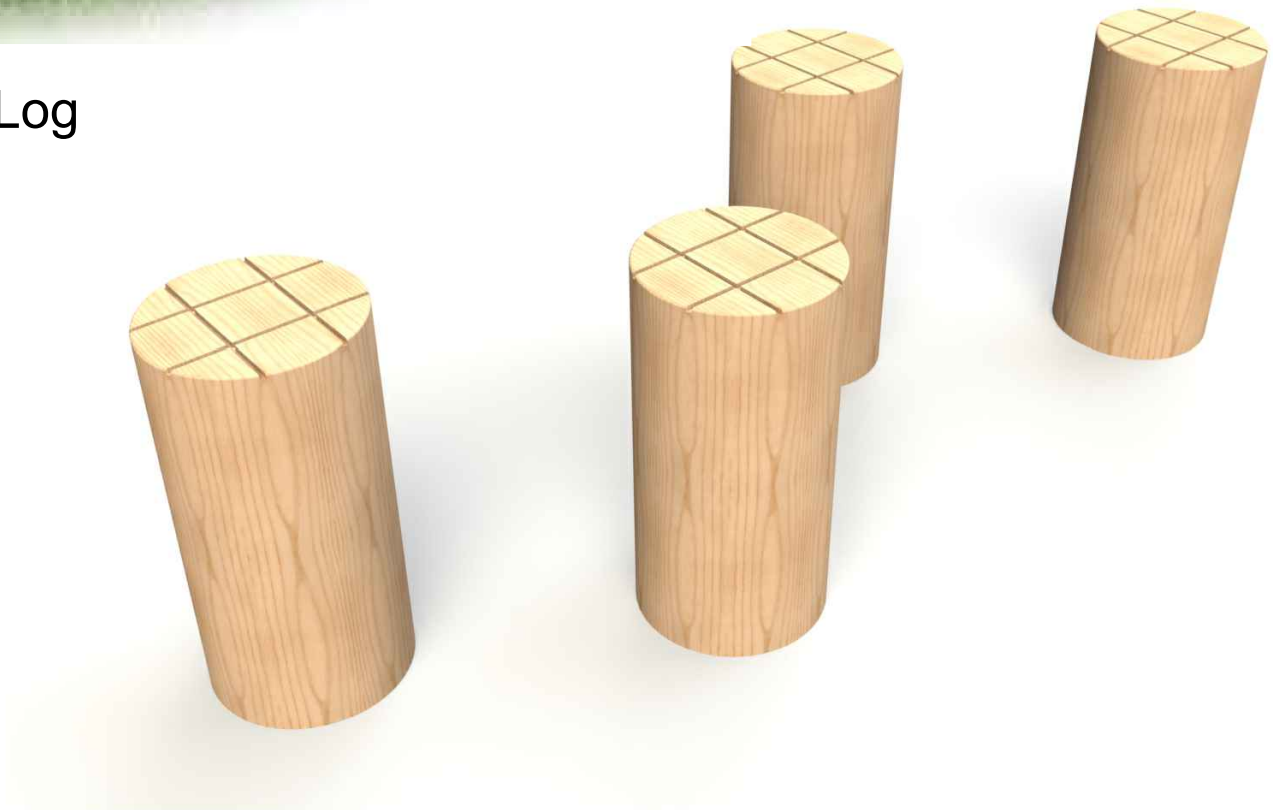

MAESL20 - Stepping Post



MBX/HMP350005 - Cow Sculpture



MBX17 4002 - Bench



MBX45 2596 - Bin

Miracle
Design & Play

TEL: ++44 (0)1604 658240
E-MAIL: sales@miracledandp.co.uk
WEB: www.miracledesignandplay.co.uk

PROJECT TITLE:

Brascote Lane

SHEET TITLE:

Area 2 L4L

Key:

Surfacing:

- Compacted Aggregate Pathway by Client
- Grass Mounds
- Existing Grass
- Mown Grass
- Macadam Surfacing by Client

Landscaping:

- Trees by Client
- Shrub Planting by Client
- Indicative Hedge Planting by Client
- Boulders- 750mm and 450mm Nominal Dia.
- Fallen Logs - 500mm Dia x 1.8m Long

Equipment Fall Zone (No safety surfacing required if located on well maintained turf and under 1.5m CPH)

REVISIONS		
Issue	Description	Date
D	New LAP designs	10/03/26
C	Pathway and gate added	18/09/25
B	Revised as per comments	17/07/25
A	Revised as per comments	15/07/25

DRAWN BY: S. Thomas

REVISED BY: O.Ewen

CHECKED BY: C.Smy

SCALE: 1:50@A1

ISSUE: D

CLIENT: Persimmon Homes

DRAWING NO: Q10948_D

DATE: 09/10/24

© 2024 MIRACLE DESIGN AND PLAY LTD, "ALL RIGHTS RESERVED, THIS DRAWING MAY NOT BE REPRODUCED, TRANSMITTED OR STORED IN WHOLE OR IN PART WITHOUT OUR WRITTEN CONSENT"