



Orientation of site has not been checked, design subject to check before installation

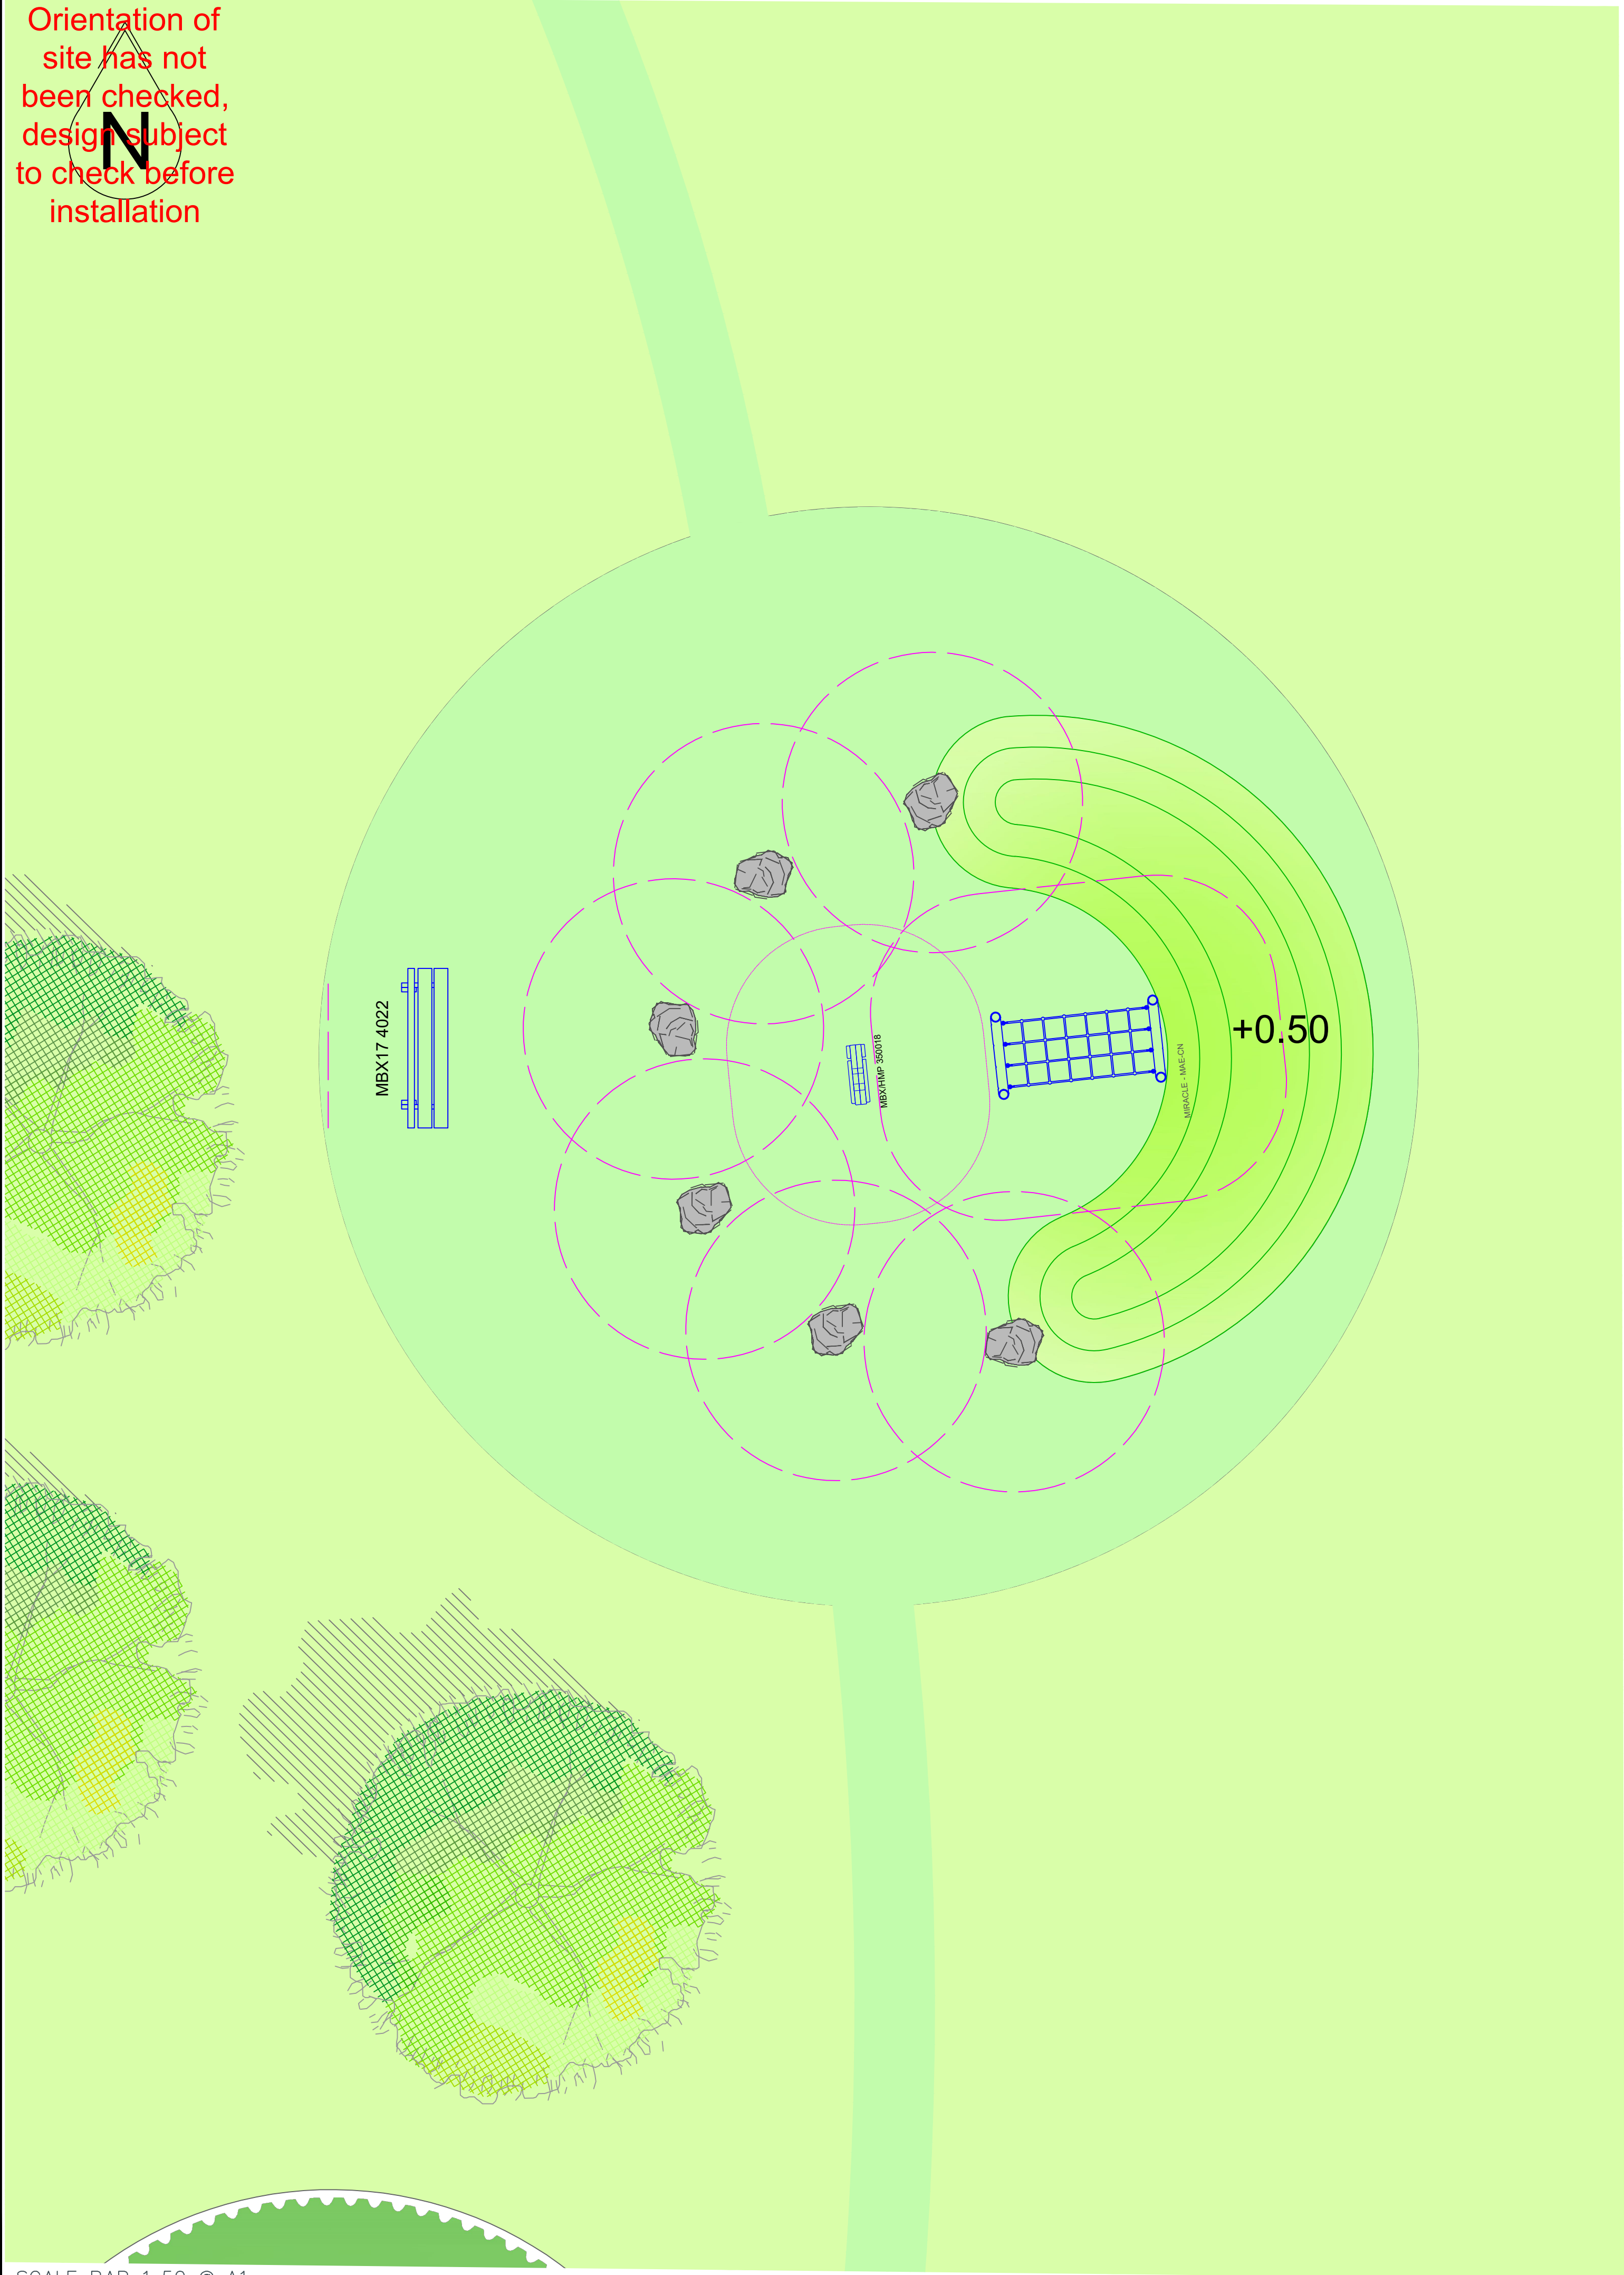

Boulders



MBX/HMP350018 - Sheep Sculpture

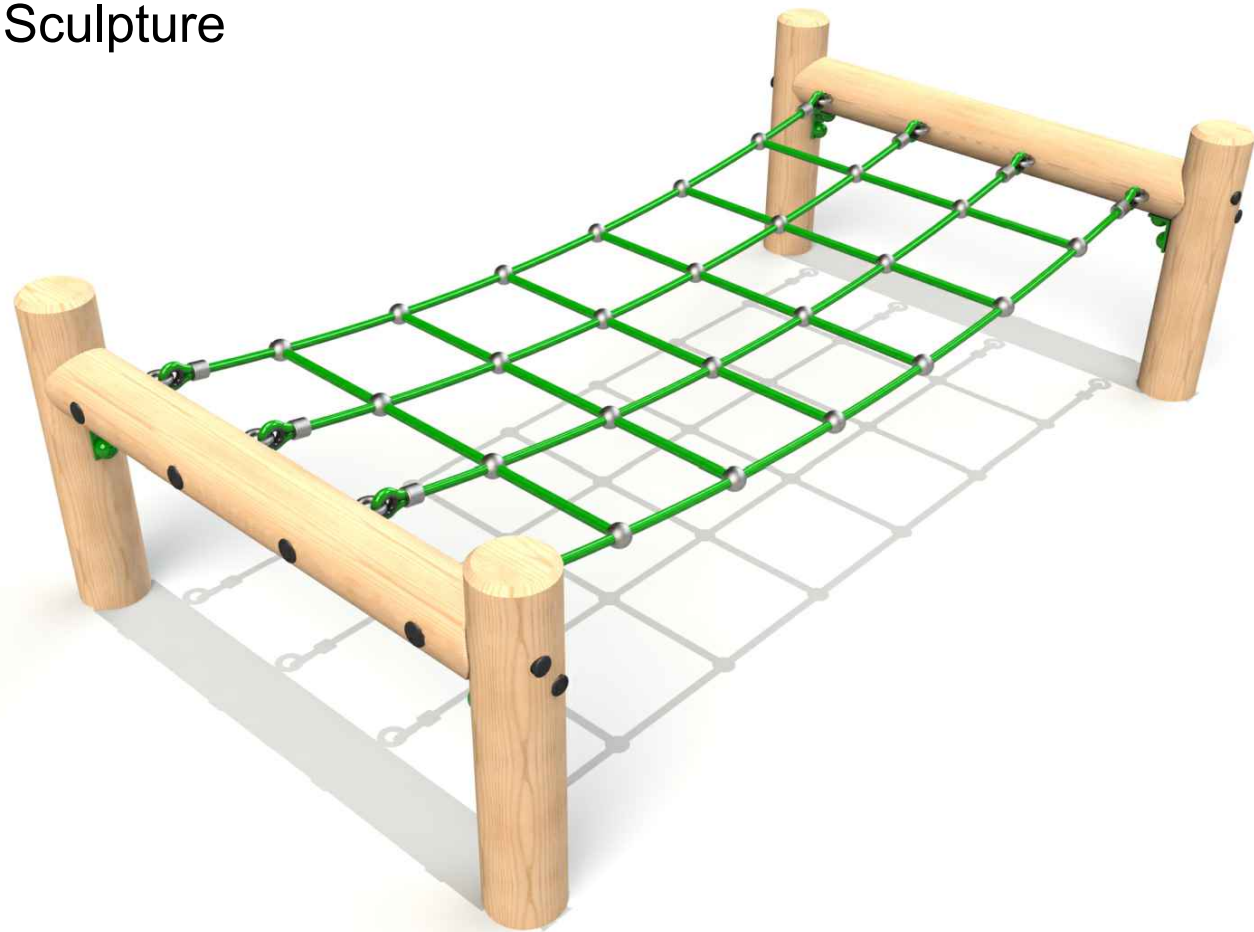

MAECN - Crawl Net



MBX17 4002 - Bench



Miracle
Design & Play

TEL: ++44 (0)1604 658240
E-MAIL: sales@miracledandp.co.uk
WEB: www.miracledesignandplay.co.uk


PROJECT TITLE:

Brascote Lane

SHEET TITLE: Area 4 L4L

Key:


Surfacing:

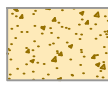


Compacted Aggregate Pathway by Client




Grass Mounds

 

Existing Grass

 

Mown Grass

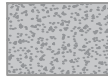

Macadam Surfacing by Client

Landscaping:



Trees by Client



Shrub Planting by Client



Indicative Hedge Planting by Client



Boulders- 750mm and 450mm Nominal Dia.



Fallen Logs - 500mm Dia x 1.8m Long

Equipment Fall Zone (No safety surfacing required if located on well maintained turf and under 1.5m CPH)

REVISIONS		
Issue	Description	Date
D	New LAP designs	10/03/26
C	Pathway and gate added	18/09/25
B	Revised as per comments	17/07/25
A	Revised as per comments	15/07/25

DRAWN BY: S. Thomas

REVISED BY: O.Ewen

CHECKED BY: C.Smy

SCALE: 1:50@A1

ISSUE: D

CLIENT: Persimmon Homes

DRAWING NO: Q10948_D

DATE: 09/10/24

© 2024 MIRACLE DESIGN AND PLAY LTD, "ALL RIGHTS RESERVED, THIS DRAWING MAY NOT BE REPRODUCED, TRANSMITTED OR STORED IN WHOLE OR IN PART WITHOUT OUR WRITTEN CONSENT"

SCALE BAR 1:50 @ A1



EXACT LOCATION OF EQUIPMENT TO BE AGREED ON SITE. ALL SURFACING TO BE FLAT AND LEVEL, ANY DISCREPENCIES IN LEVELS TO BE REPORTED TO MIRACLE DESIGN & PLAY IMMEDIATELY