


COLOUR REFERENCE	
[Red]	NEW EQUIPMENT/ITEMS (AS INDICATED BY COLUMN HEAD)
[Blue]	EXISTING EQUIPMENT/ITEMS
[Green]	NEW EQUIPMENT/ITEMS (AS INDICATED BY COLUMN HEAD)
[Yellow]	EXISTING EQUIPMENT/ITEMS
[Orange]	EXISTING EQUIPMENT/ITEMS
[Purple]	EXISTING EQUIPMENT/ITEMS
[Pink]	EXISTING EQUIPMENT/ITEMS
[Brown]	EXISTING EQUIPMENT/ITEMS
[Grey]	EXISTING EQUIPMENT/ITEMS
[White]	EXISTING EQUIPMENT/ITEMS
[Black]	EXISTING EQUIPMENT/ITEMS

- NOTES
- All dimensions and levels are to be checked on site.
 - Any discrepancies are to be reported to the architect before any work commences.
 - This drawing shall not be scaled to ascertain any dimensions. Work to fixed dimensions only.
 - This drawing shall not be reproduced without express written permission from AEW.
 - Title overlay drawings and ownership boundaries are produced using all reasonable endeavours. AEW cannot be responsible for the accuracy or scale discrepancy of base plans supplied to them.
 - All works are to be undertaken in accordance with Building Regulations and the latest British Standards.
 - All proprietary materials and products are to be used strictly in accordance with the manufacturers recommendations.

CDM 2015

Client method of duties: At Design Workshops
Principal Designer: CSS
Unless noted below, all known hazards have been highlighted on the drawing.

Notes:
All drawings to be read in conjunction with all other drawings as noted on issue sheet.

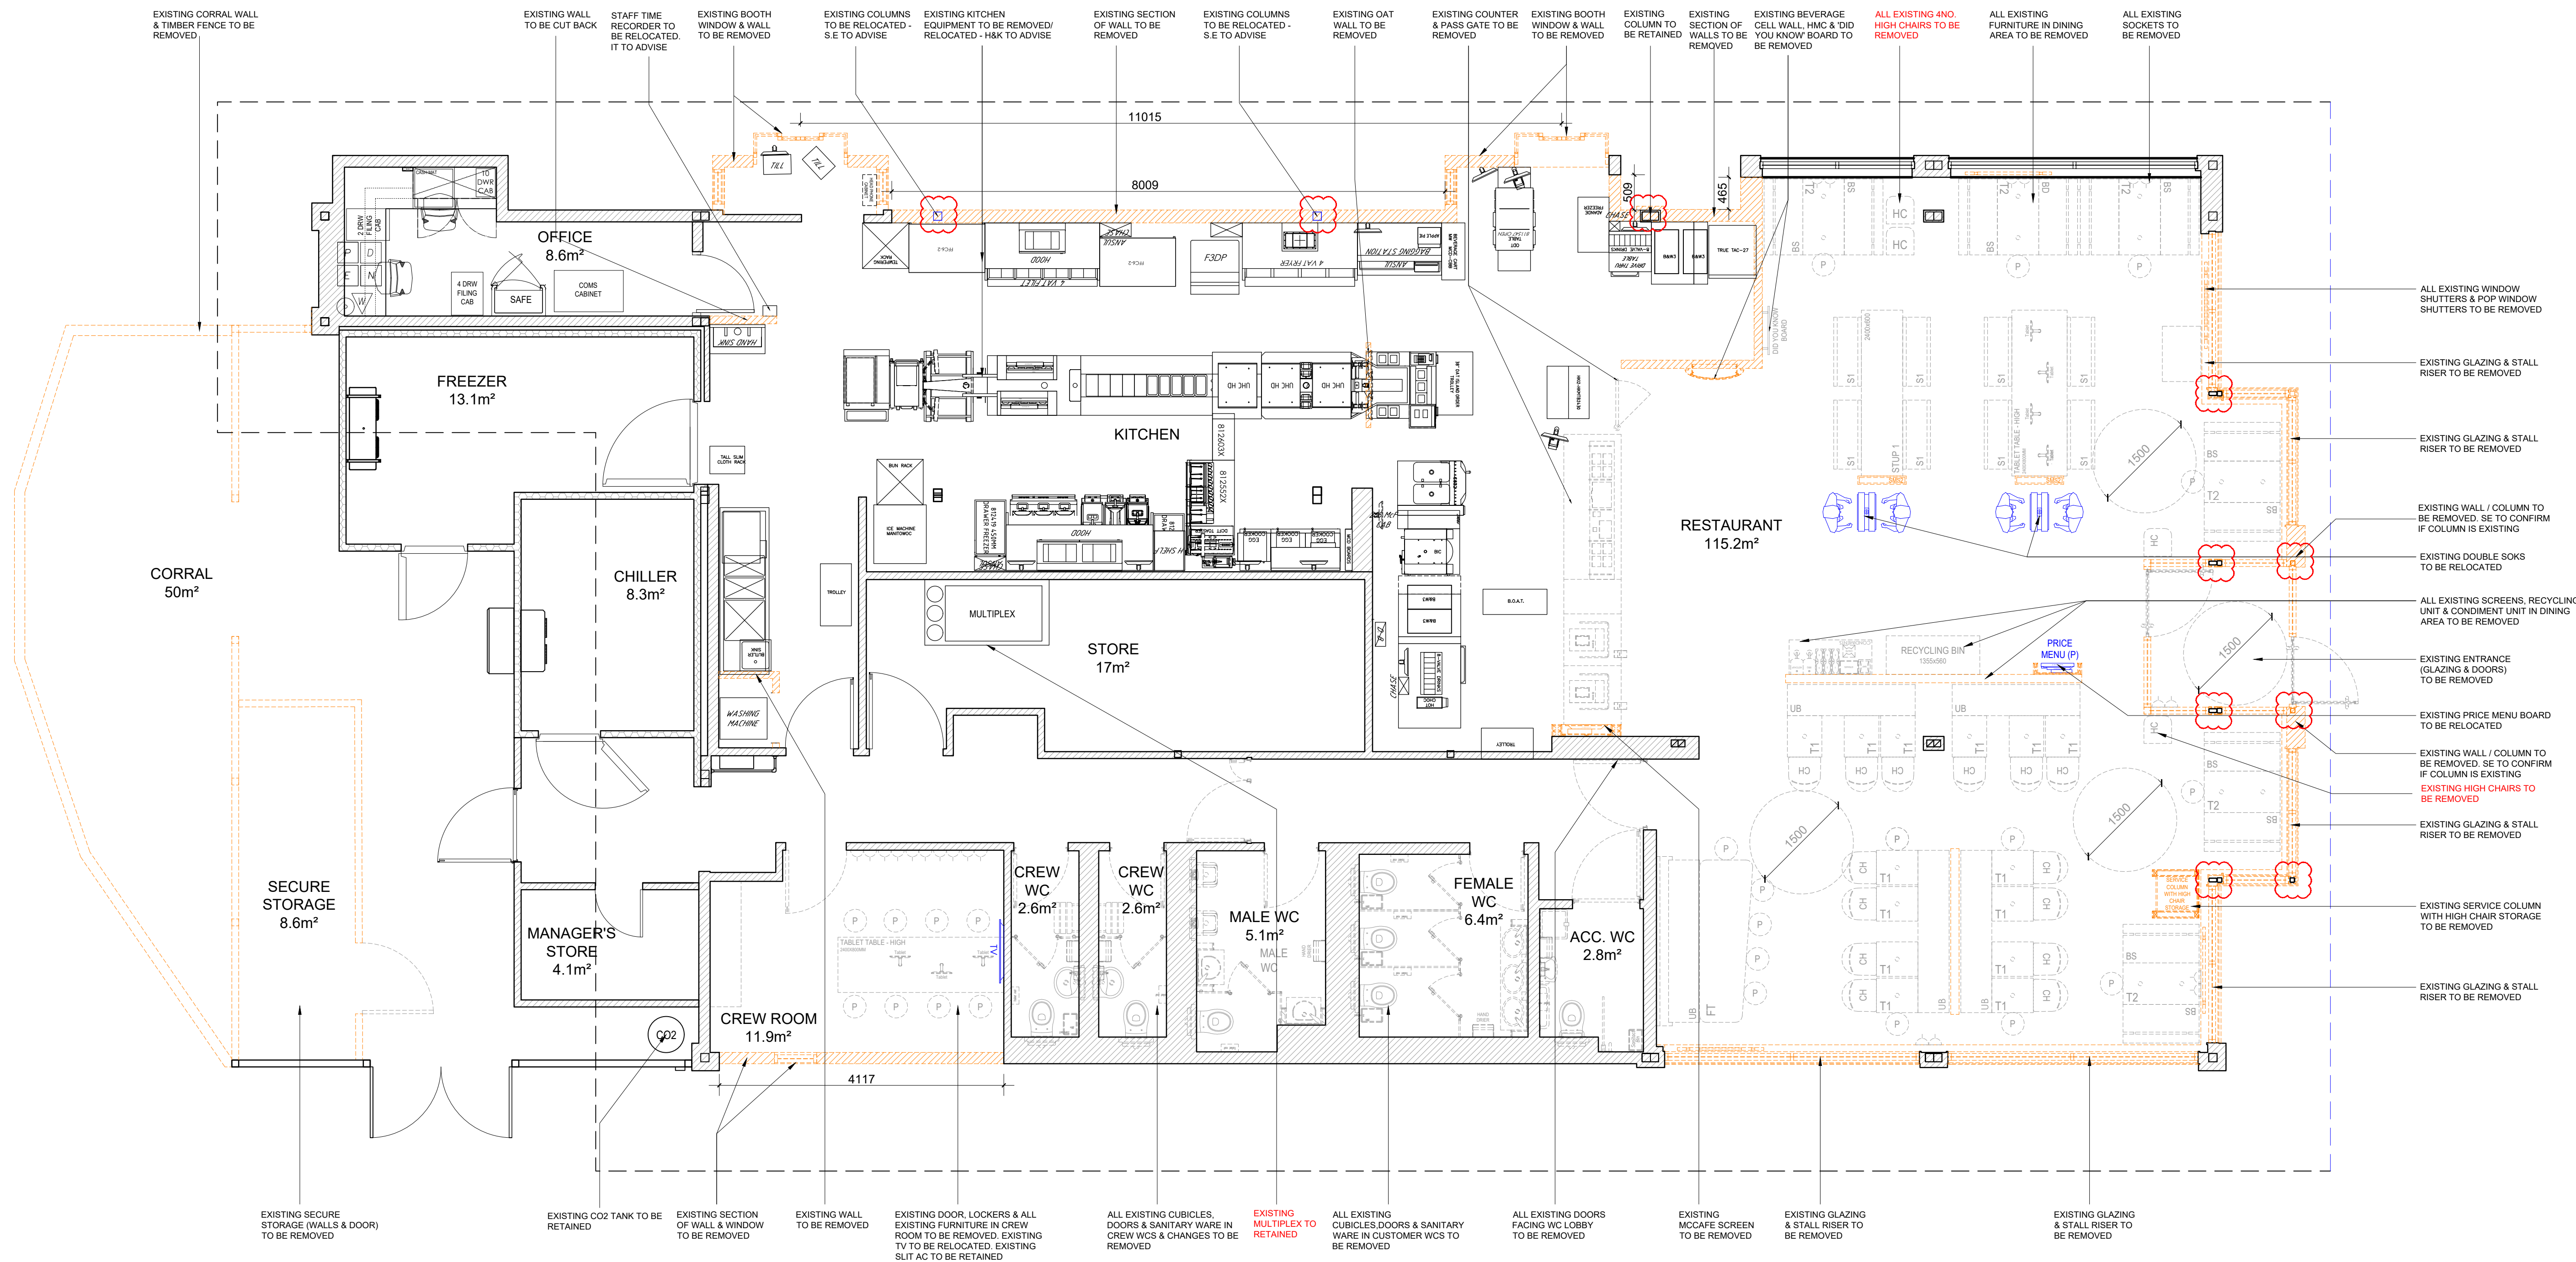

AREAS SCHEDULE	EXISTING
TOTAL COVERS	87
DINING AREA INTERNAL AREA (m²)	115.2m²
WC INTERNAL AREA (m²)	14.5m²
CREW ROOM INTERNAL AREA (m²)	11.9m²

DRAWINGS BASED ON:
DRAWING NO. 1125 - 10, K
EXISTING H&K DIN-80917 UK977 HINCKLEY 2 - GBR - COTF REV A
K1

COTF & REIMAGE
GEOMETRY

A	24/04/23	AL	MW			
UPDATED FOLLOWING STAGE 1 MEETING 12/04/2023: - EXISTING MULTIPLEX TO BE RETAINED - EXISTING HIGH CHAIRS TO BE REMOVED						
-	22/03/23	AL	MW			
INITIAL ISSUE						
REV	Date	Drawn by -	Checked by -			
Status Purpose of Issue						
S2	For Information					
drawing stage STAGE 1						
client						
McDonald's Restaurants Ltd						
project store						
HINCKLEY FIELDS LEICESTERSHIRE 0977 NORTH PERIMETER ROAD LE10 1YG						
drawing title EXISTING GA PLAN COTF						
date	22.03.2023	drawn AL	checked MW			
scale: A0	1:50					

EXISTING GENERAL ARRANGEMENT PLAN 1:50