
H.M. LAND REGISTRY

		TITLE NUMBER	
		LT78651	
ORDNANCE SURVEY PLAN REFERENCE	SK 4503	SECTION C	Scale 1/1250 Enlarged from 1/2500
COUNTY LEICESTERSHIRE	DISTRICT HINCKLEY AND BOSWORTH		© Crown copyright 1977

NEWBOLD VERDON PARISH

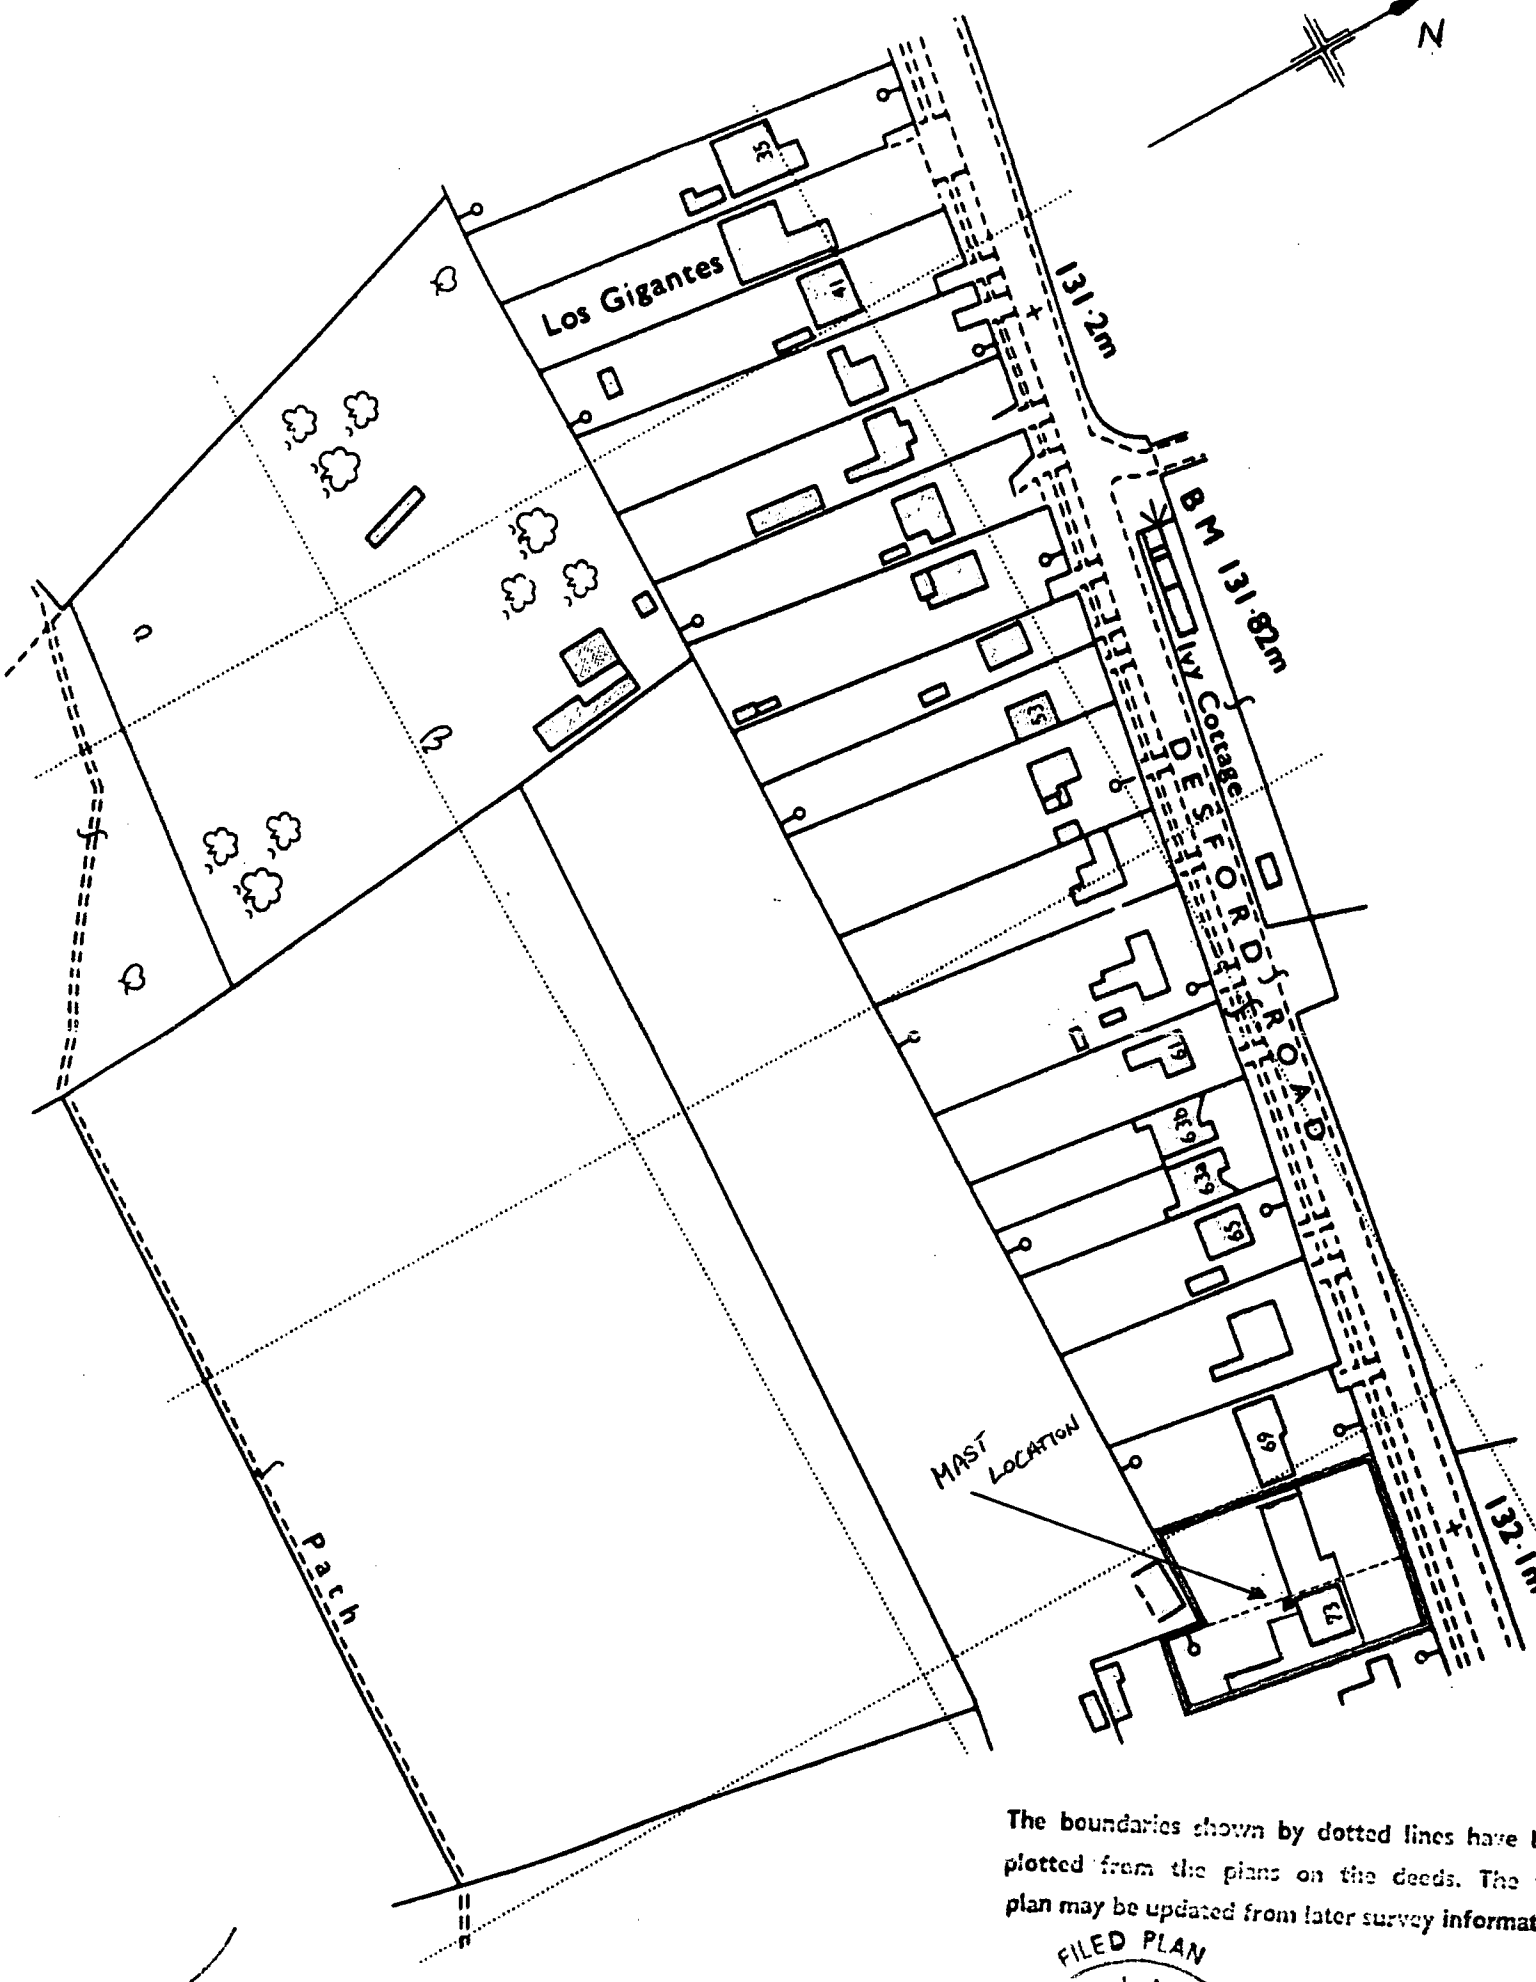

The boundaries shown by dotted lines have been plotted from the plans on the deeds. The title plan may be updated from later survey information.

DEVELOPMENT SERVICES
30 DEC 2003
RECEIVED

FILED PLAN
H.M. LAND REGISTRY
3.78

This title plan shows the general position of the boundaries: it does not show the exact line of the boundaries. Measurements scaled from this plan may not match measurements between the same points on the ground.
For more information see Land Registry Public Guide 7 - *Title Plans*.
This official copy shows the state of the title plan on **17 March 2004** at **11:44:13**. It may be subject to distortions in scale.
Under s.67 of the Land Registration Act 2002, this copy is admissable in evidence to the same extent as the original.
Issued on 17 March 2004.
© Crown copyright. Produced by HMLR. Further reproduction in whole or part is prohibited without the prior written permission of Ordnance Survey. Licence Number GD272728.
This title is dealt with by the **Leicester District Land Registry.**