


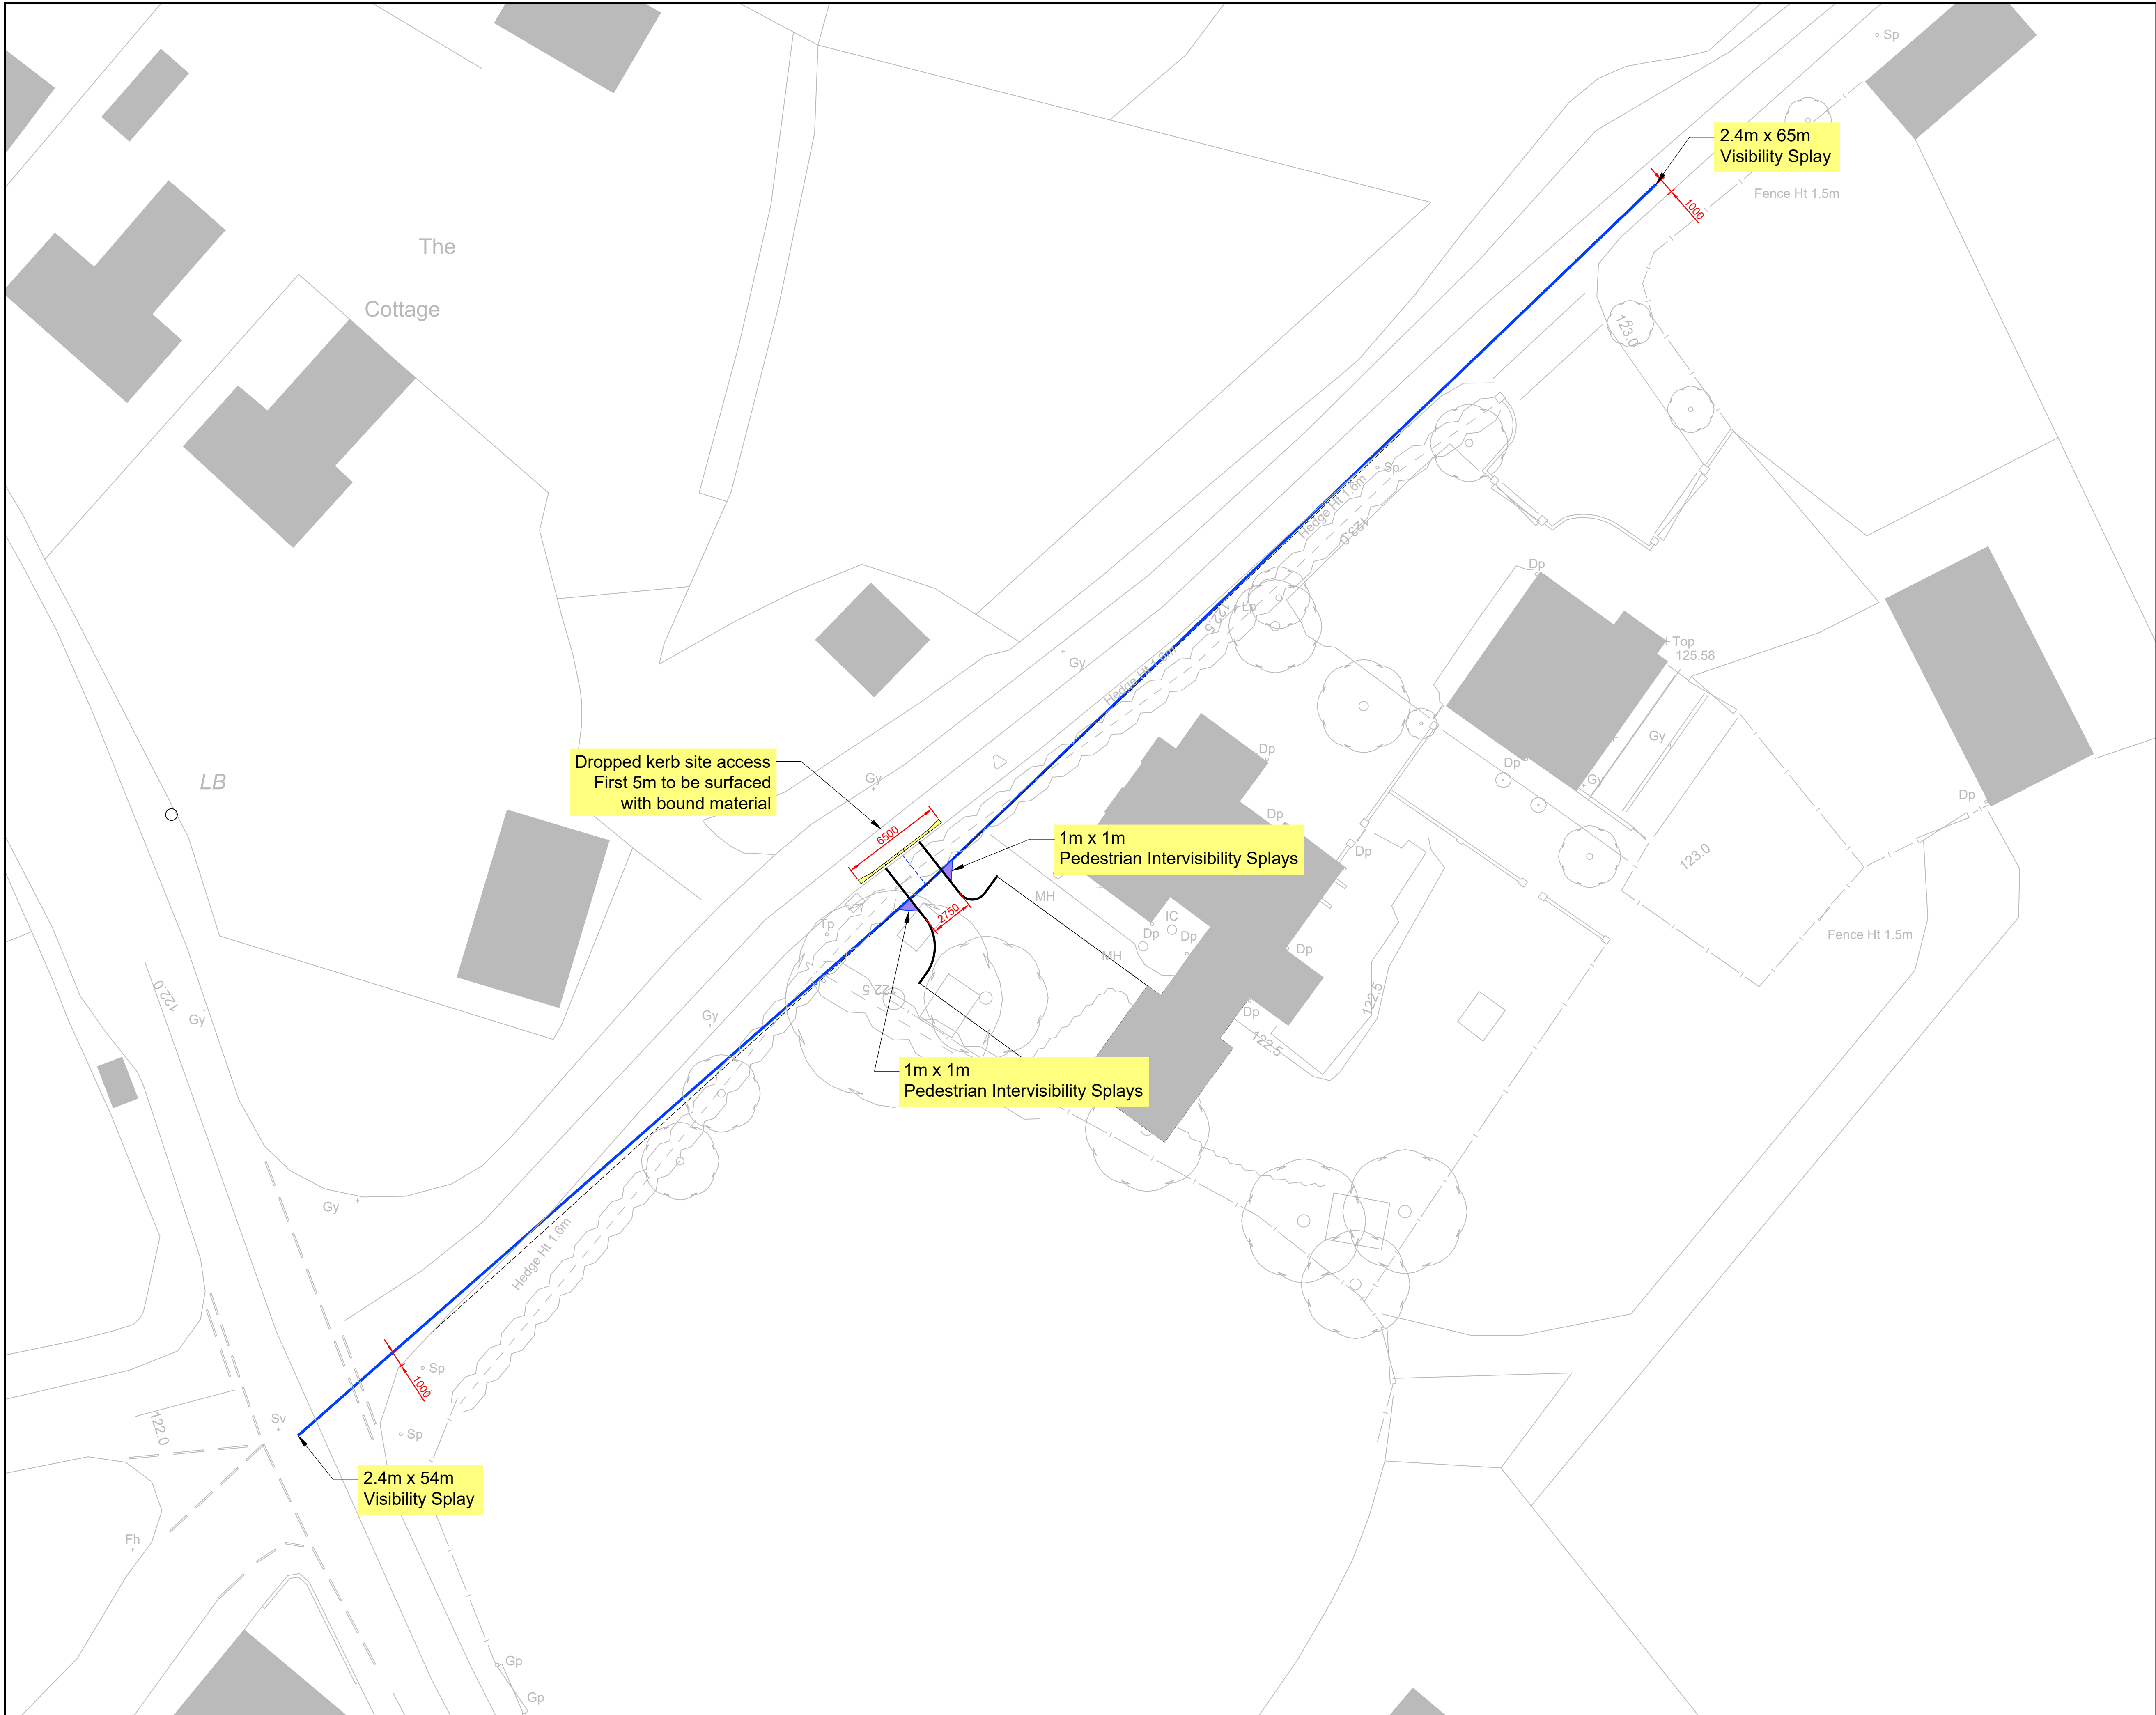

General Notes

Rev	Issue	Comment	Date
-	-	-	-



SAVOY CONSULTING
Specialist Solutions in Transport Planning

Client

Mr & Mrs Burnham

Architect

LFA

Project

The Moorings
Odstone

Drawing Title

Site Access Design &
Visibility Splays

Drawing Number

DWG-01

Scale & Sheet Size

1:200 @ A1