


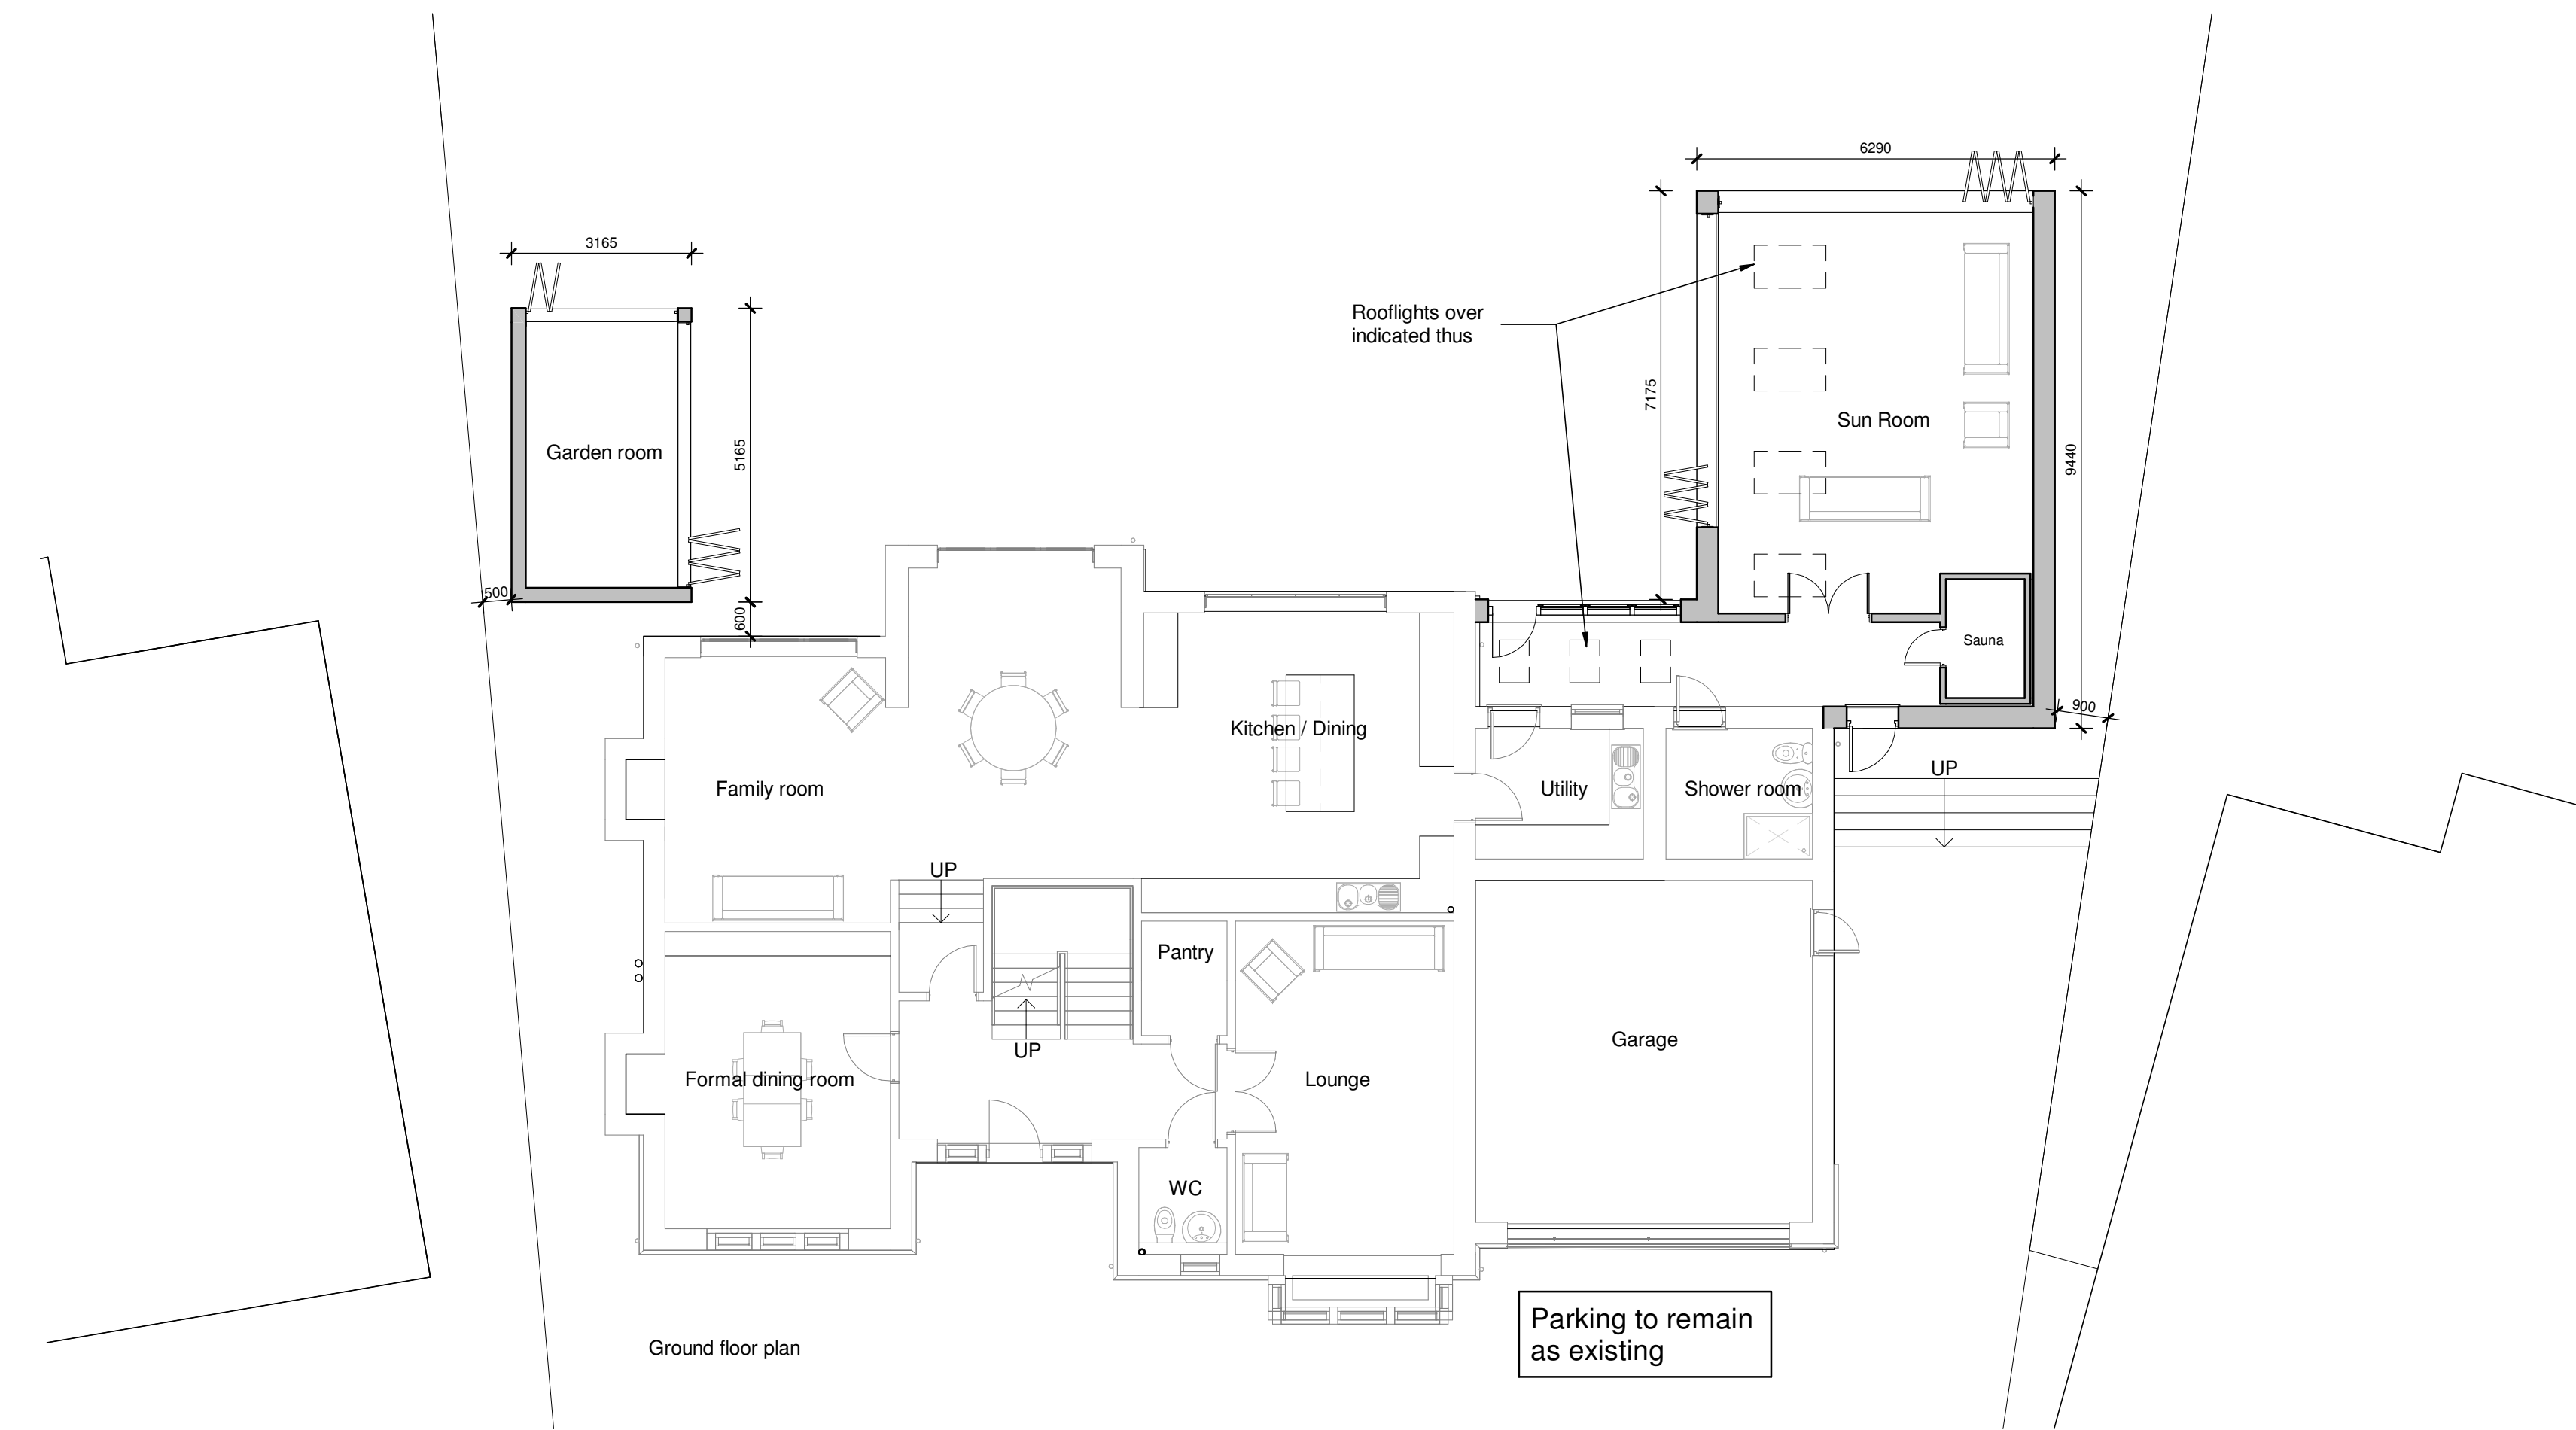

Client Mr and Mrs Gadd		HAYWARD architects 19 Station Road Hinckley Leicestershire LE10 1AW Tel: 01455 635 666 www.hayward-architects.co.uk	
Project Title 16 Hornsey Rise Bosworth Road Wellsborough			
Drawing Title As proposed			
Scale 1:100	Date Nov 2025	Sheet A1	Job No. 25/108
Author ZLM	Checked by LJW		Drawing No. 04b
		Status PLANNING	

THE COPYRIGHT OF THIS DRAWING IS RESERVED BY HAYWARD ARCHITECTS LTD.
REPRODUCTION IN ANY FORM OR IN ANY MANNER IS FORBIDDEN WITHOUT THE PRIOR WRITTEN PERMISSION
OF THE COPYRIGHT HOLDER. DESIGN IS FOR INFORMATION AND ONLY FOR REFERENCE. NOT TO BE USED.