

Site Boundary

Existing Vegetation to be Retained
Refer to the Arboricultural Report

Existing Tree to be Retained
Refer to the Arboricultural Report

Existing Grassland to be Retained
To be Overseen with a Species Rich Meadow Mix

Proposed Tree Planting

Proposed Shrub Planting

Proposed Native Shrub Planting

Proposed Marginal/Aquatic Planting

Proposed Amenity Grass

Proposed Wetland Meadow Grass to Base of Seasonally Wet or Astorisation Features

Proposed SUDS Feature Permanently Wet Area

Proposed Path - Primary Recreational
Route Material
Self-binding surface gravel (min. 2m)


Proposed Path - Primary Recreational
Route Material Coloured Tarmac (min. 2m)

Dropped Kerb

Proposed Wildflower Species-Rich Meadow


Proposed Ornamental Shrub Planting to Plots. Refer to East Midlands Landscaping plans for details

DRAFT

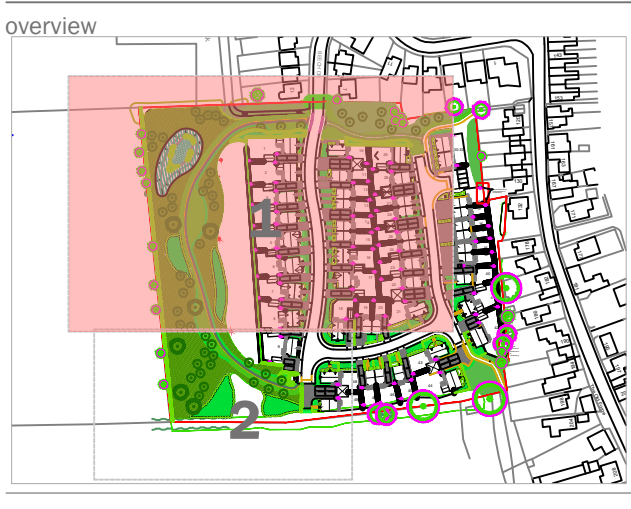

This drawing is to be read in conjunction with all other drawings and specifications within the package.
These drawings have been prepared for design development and are not for construction.
All dimensions are in millimetres unless otherwise specified.
All dimensions are to the centre of the element unless otherwise specified.
purpose of issue			PLANNING
rev	description	date	by
1	Original	28-04-2023	NMA
client			
Barwood Homes Limited & J H Hallam & Son Limited			
project title			
Land Off Beech Drive, Thornton			
drawing title			
Landscape - Planting Plan			
date			Sheet 01 of 2
05 APRIL 2023			drawn by NMA
drawing number			checked HMC
edp6140_0040			QA
scale			1:2000 A0

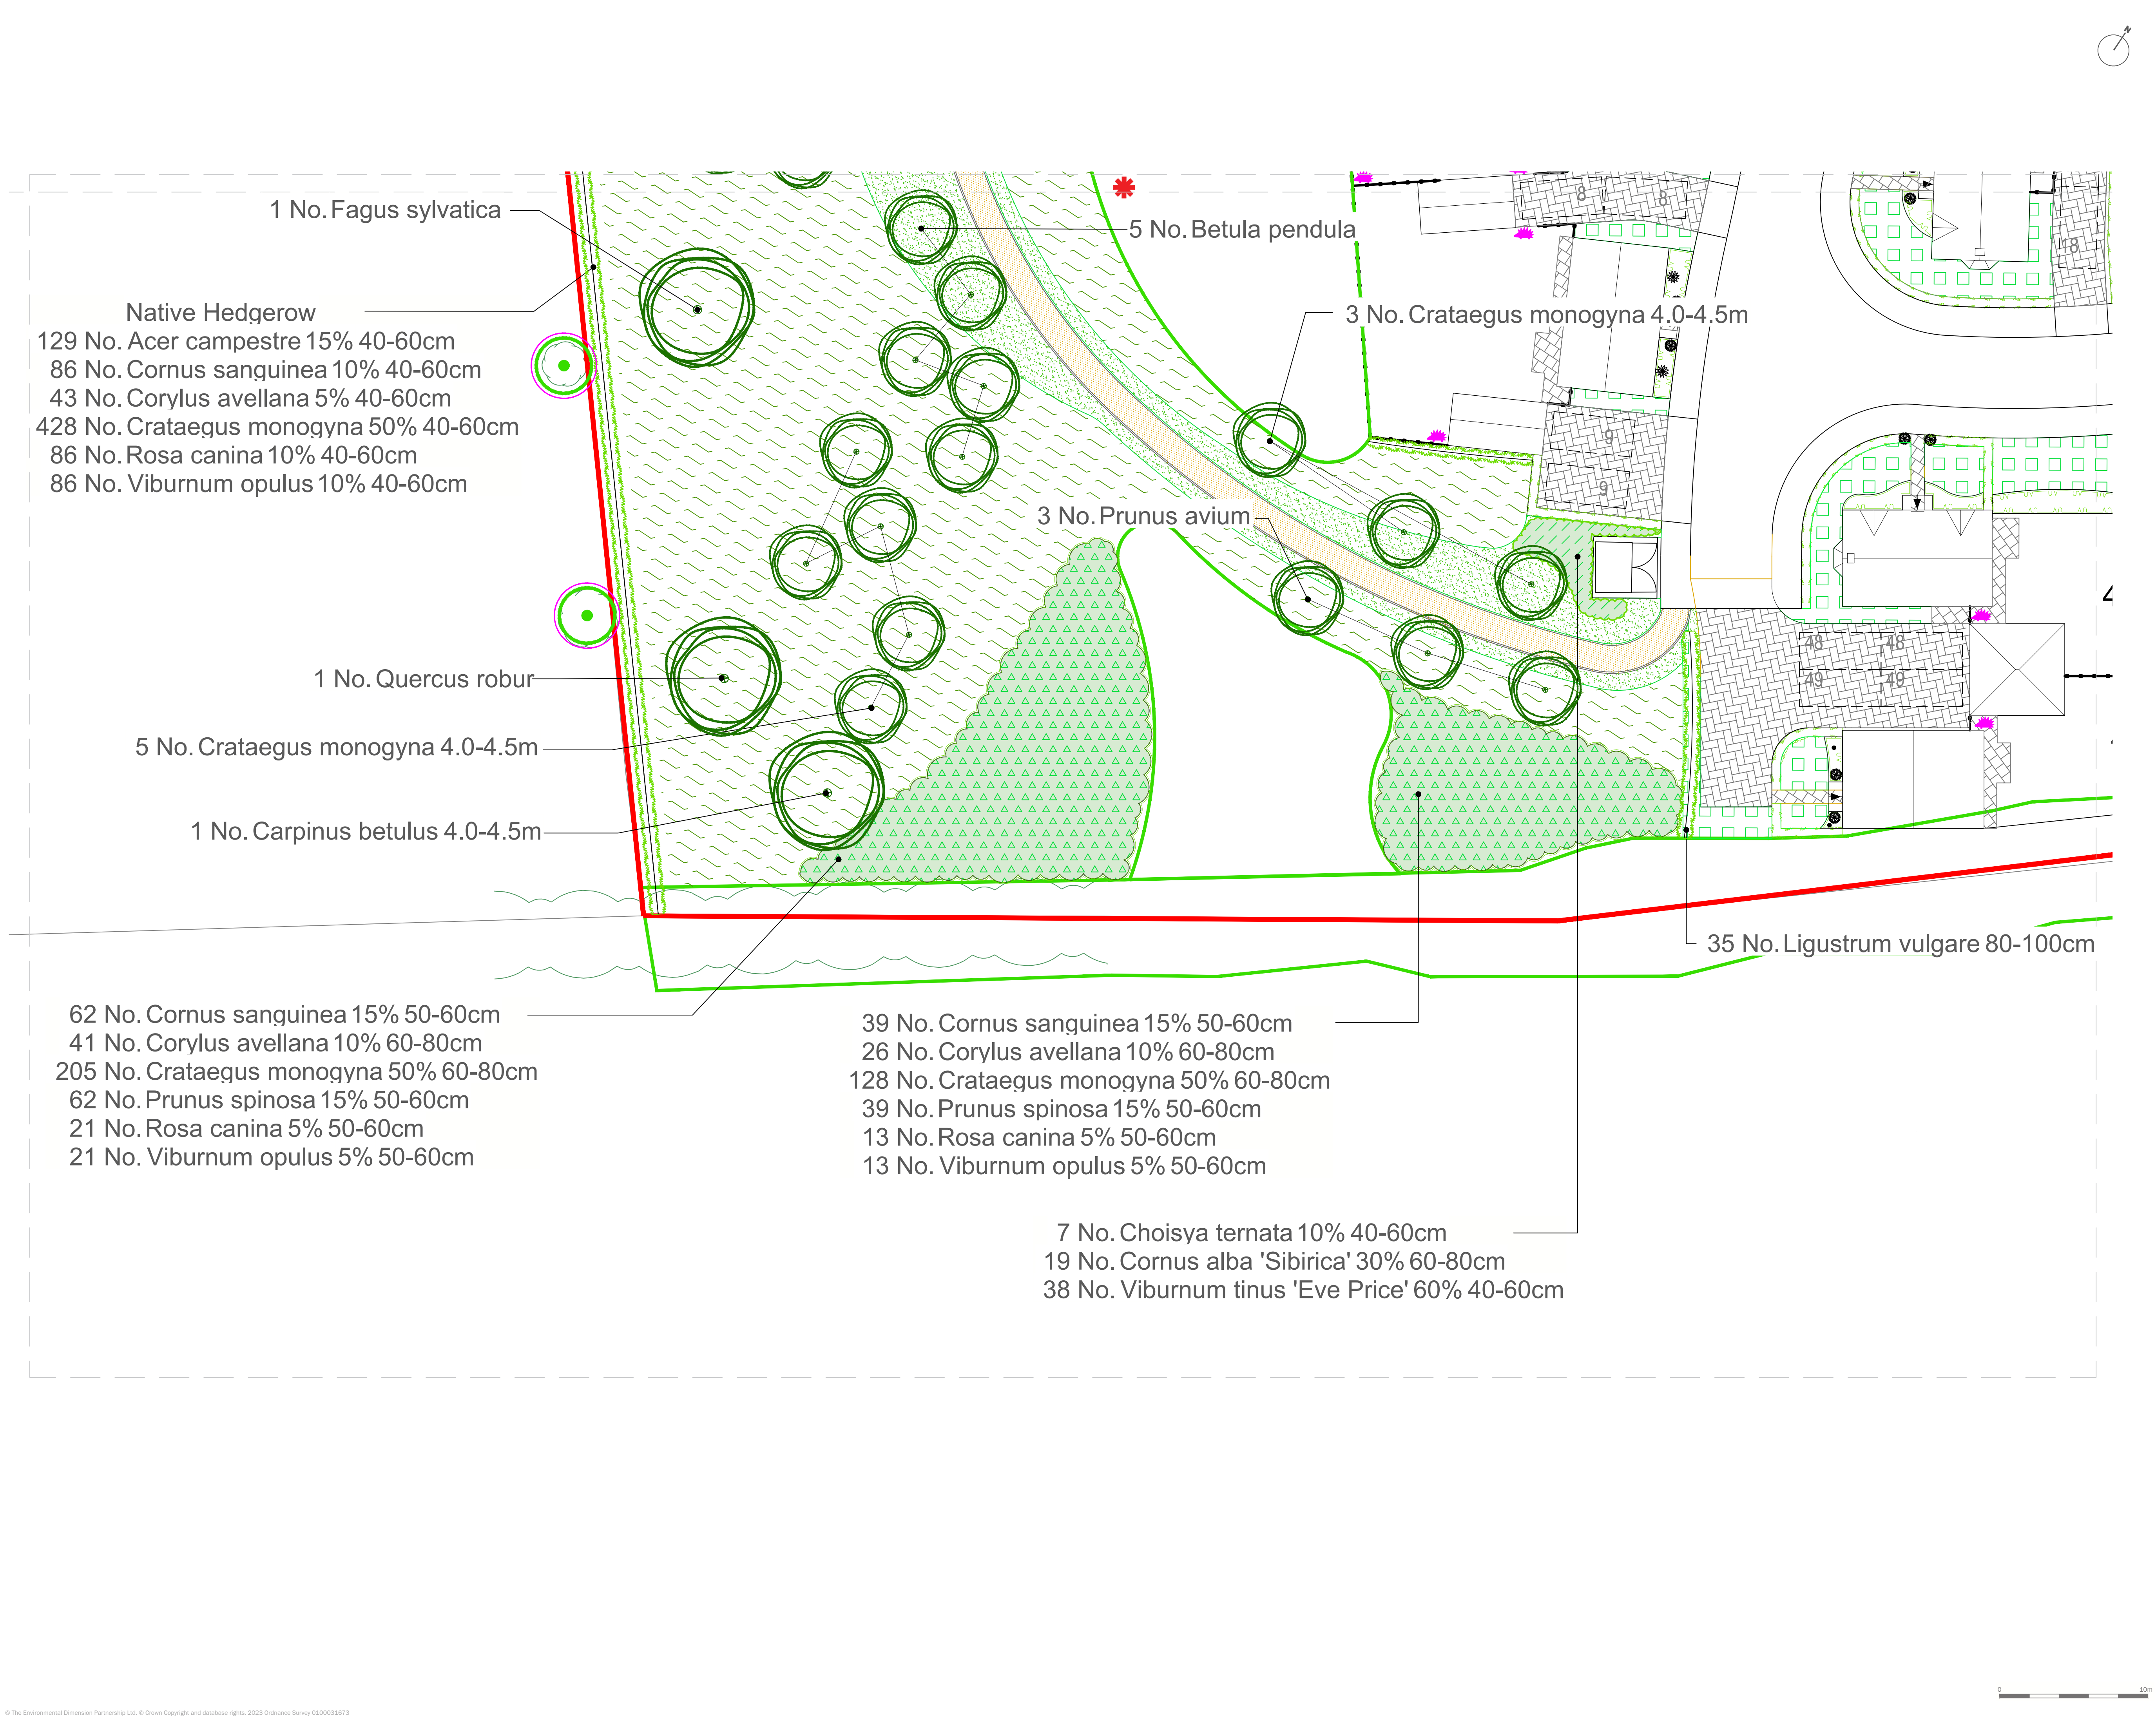

Site Boundary

Existing Vegetation to be Retained
Refer to the Arboricultural Report

Existing Tree to be Retained
Refer to the Arboricultural Report

Existing Grassland to be Retained
To be Oversown with a Species Rich Meadow Mix

Proposed Tree Planting

Proposed Shrub Planting

Proposed Native Shrub Planting

Proposed Marginal/Aquatic Planting

Proposed Amenity Grass

Proposed Wetland Meadow Grass to Base
of Seasonally Wet of Attenuation Features

Proposed SUDS Feature Permanently Wet
Area

Proposed Path - Primary Recreational
Route Material
Self binding yellow gravel Width: 2m

Proposed Path - Primary Recreational
Route Material Coloured Tarmac Width: 2m

Dropped Kerb

Proposed Wildflower Species-Rich
Meadow

Proposed Ornamental Shrub Planting to
Plots. Refer to East Midlands
Landscaping plans for details

DRAFT

overview

This drawing is to be read in conjunction with all other drawings and specifications within the package.
These drawings have been prepared for design development and costing purposes only.
All dimensions in millimetres unless otherwise specified.
Do not scale off this drawing, written dimensions to be taken only.
All base plans used are provided by the client and architect, except where otherwise expressly agreed in
writing. EDP shall have no responsibility or liability for any loss direct or consequential.
This drawing must not be copied in whole or part without prior written consent from EDP.

purpose of issue

PLANNING

Original

28-04-2023

NMa

rev

description

date

by

client

Barwood Homes Limited & J H Hallam & Son Limited

project title

Land Off Beech Drive, Thornton

drawing title

Landscape - Planting Plan

date

05 APRIL 2023

drawn by

NMa

drawing number

edp6140_d039

checked

HMc

scale

1:200b @ A1

QA

Sheet 02 of 2

edp

the environmental dimension partnership

Registered office: 01285 740427 - www.edp-uk.co.uk - info@edp-uk.co.uk

© The Environmental Dimension Partnership Ltd. © Crown Copyright and database rights. 2023 Ordnance Survey 0100031673