



Completely at home.


This drawing is hereby confirmed
as the final approved version:

Place, Date

Client's signature (future changes to this version may have
costs effects and would be charged accordingly)

PERFECT 86E

90.72m² (976sq.ft.)

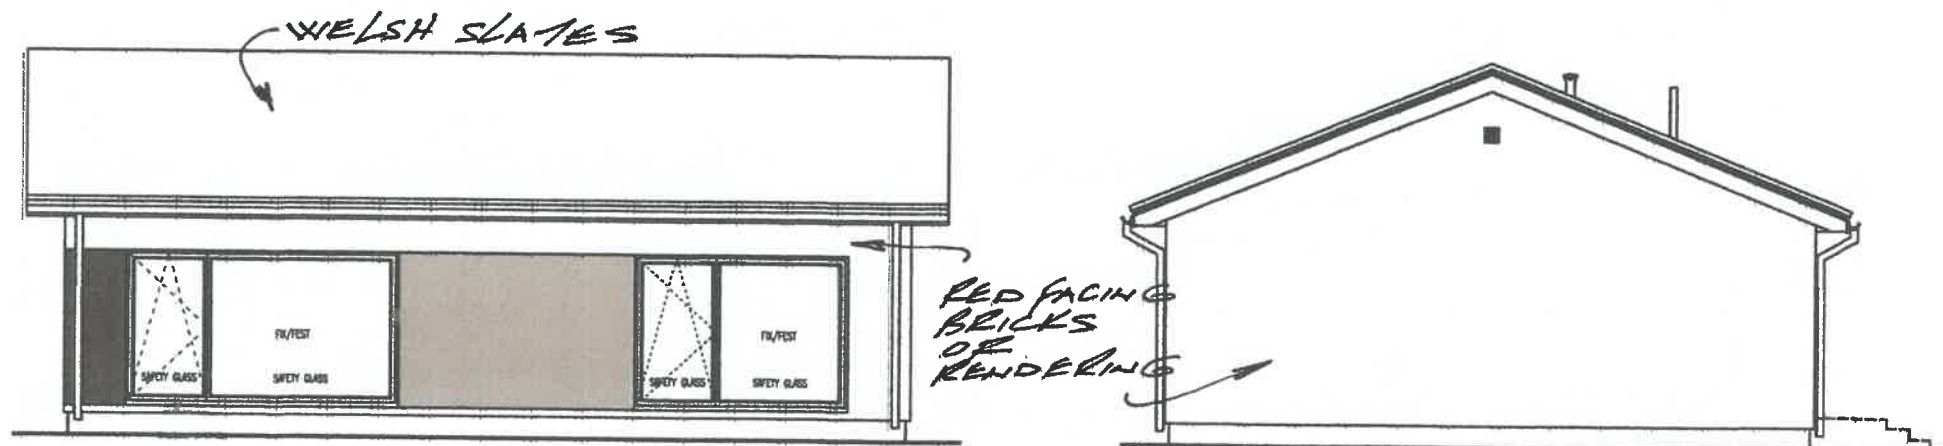

RENDER WHITE - STANDARD
(POLYSTYRENE 12 CM)



RENDER COLOUR 1 - OPTION
(POLYSTYRENE 12 CM)



RENDER COLOUR 2 - OPTION
(POLYSTYRENE 12 CM)

PERFECT 86E



OBJECT:		
SINGLE-FAMILY HOUSE		
NUMBER OF CONTRACT/INVESTOR:		
-		
DRAWING:	TYPE OF HOUSE:	VALID FROM:
ELEVATIONS	PERFECT 86E	12.11.2020

ARCHITECT GB:		ARCHITECT PL:		SCALE:
-		-		1:100
VERSION:	DATE:	VERSION:	DATE:	DRAWING NO.:
1	-	4	-	05
2	-	5	-	
3	-	6	-	
BRANCH:	ARCHITECTURE			

TOTAL FLOOR AREA 90.72m² (976ft²)