


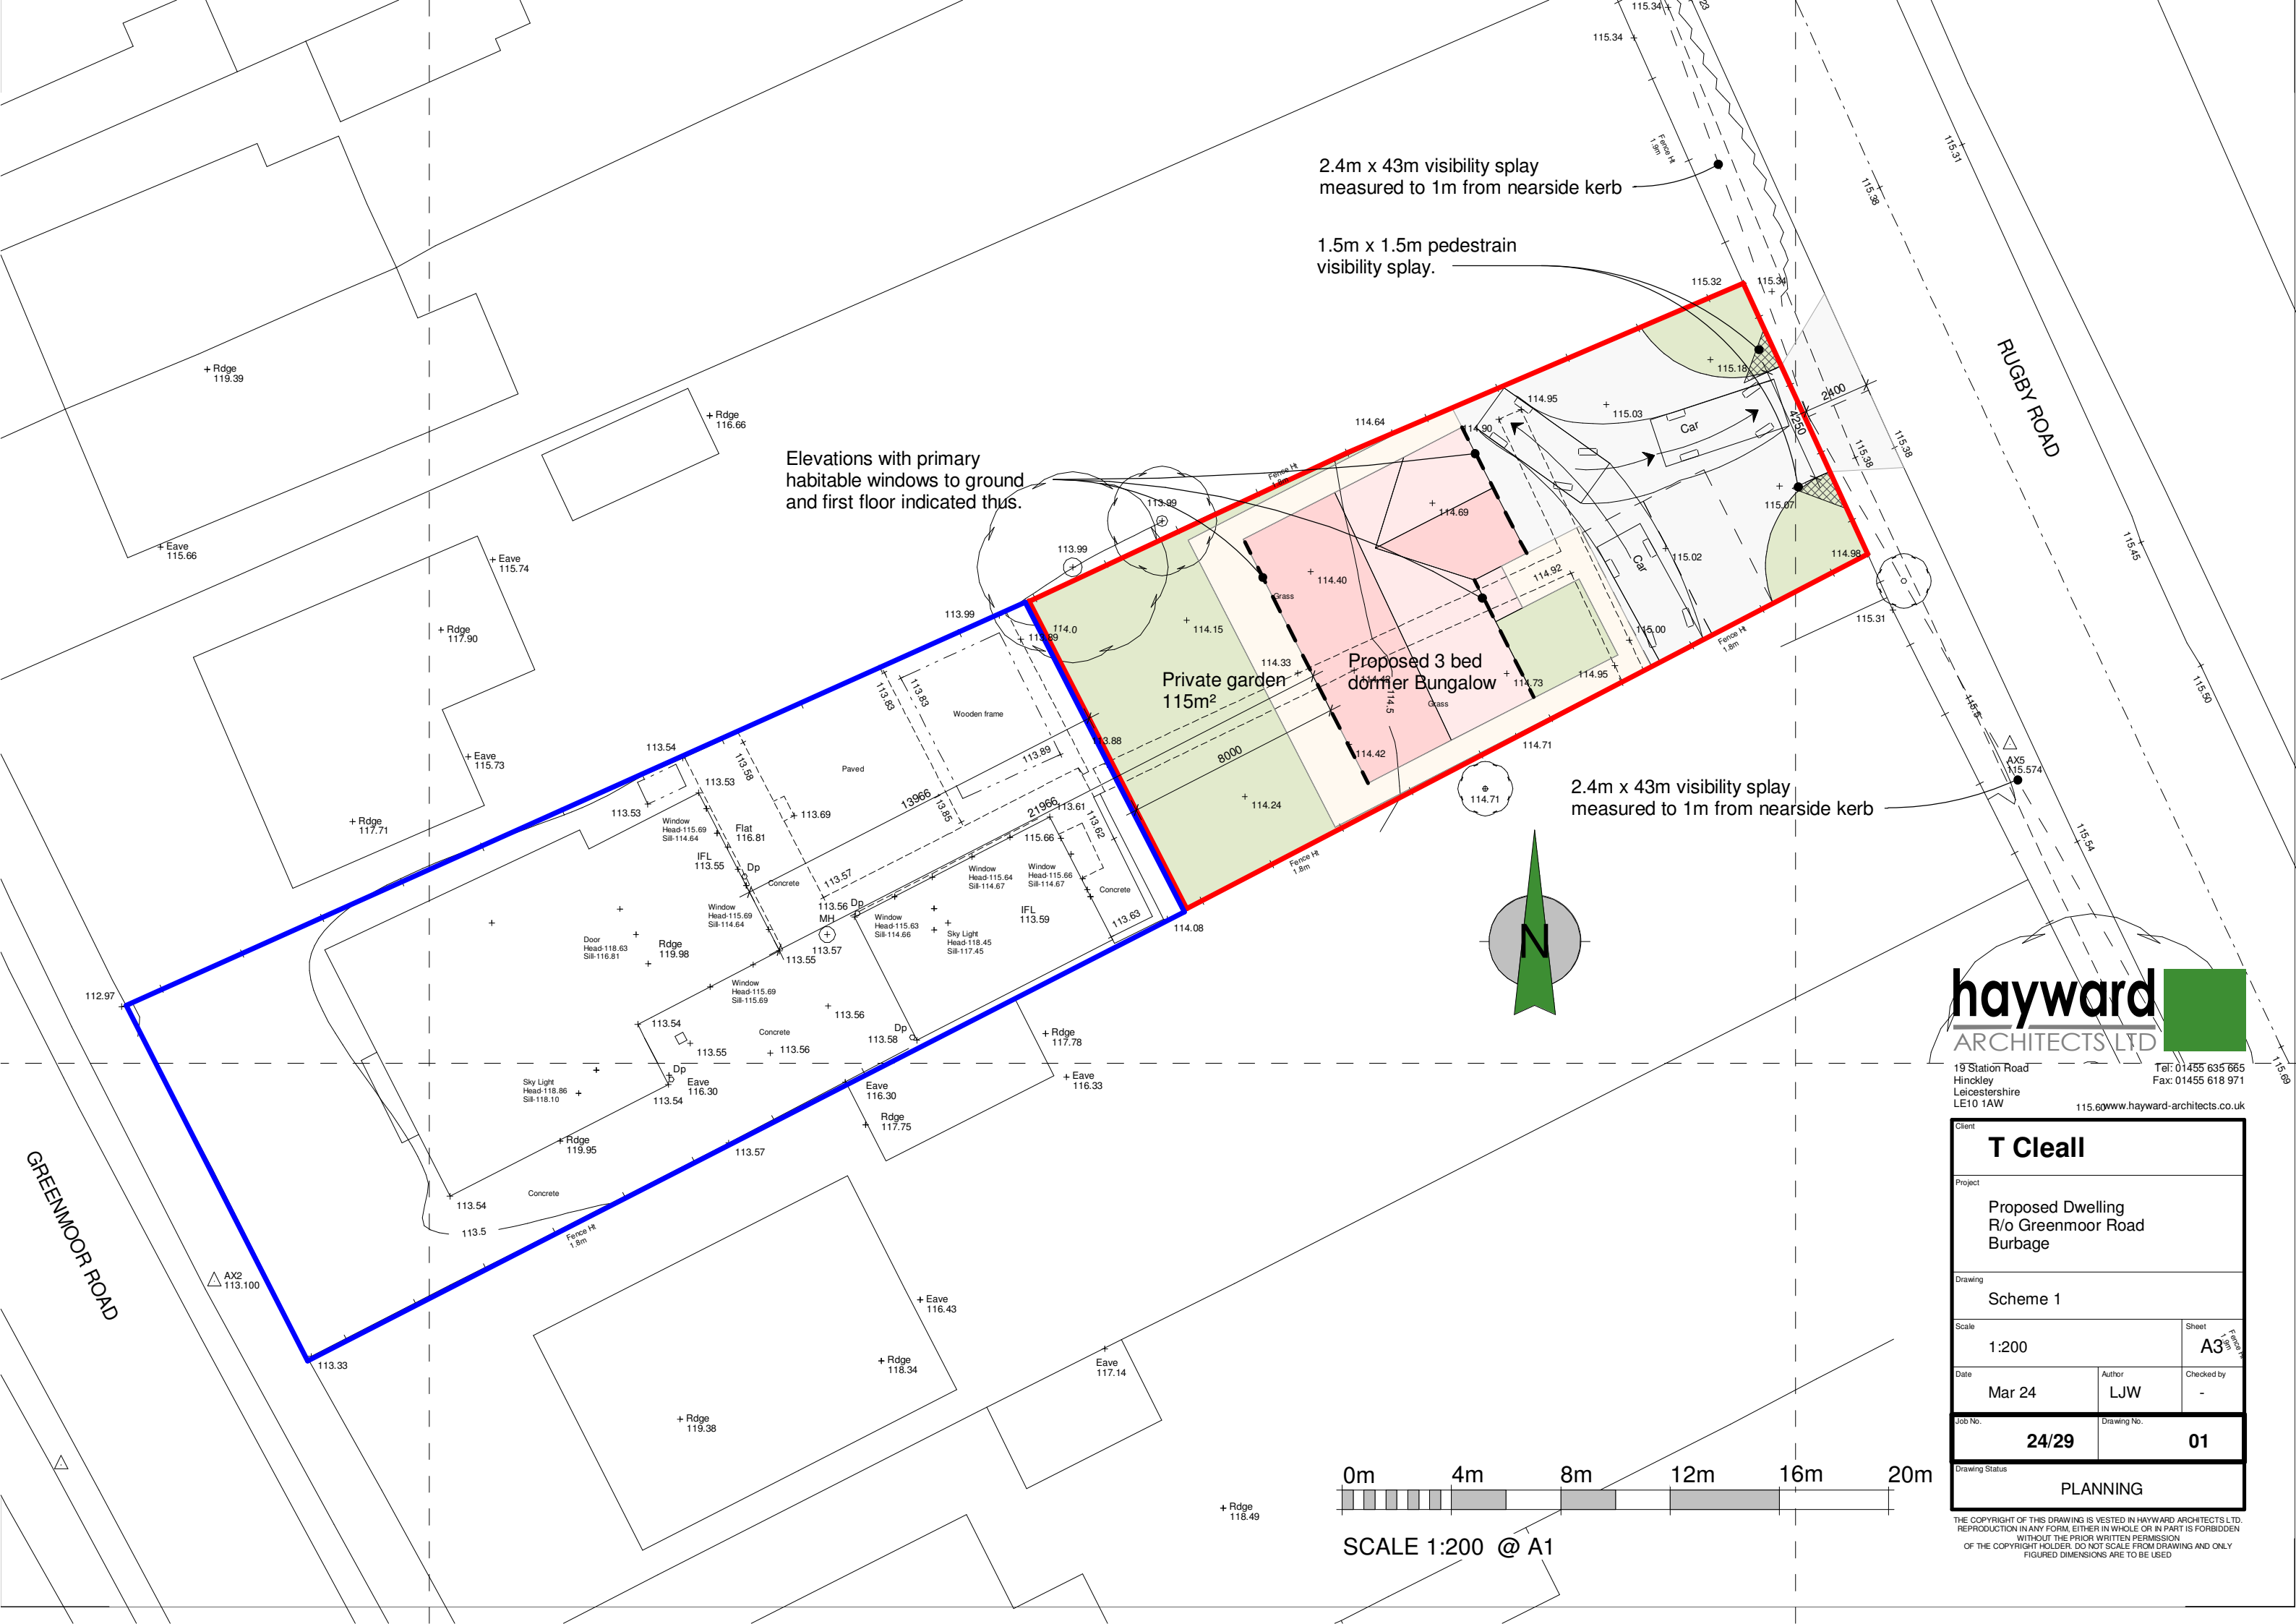

2.4m x 43m visibility splay
measured to 1m from nearside kerb

1.5m x 1.5m pedestrian
visibility splay.

Elevations with primary
habitable windows to ground
and first floor indicated thus.

Private garden
115m²

Proposed 3 bed
dormer Bungalow

2.4m x 43m visibility splay
measured to 1m from nearside kerb

hayward
ARCHITECTS LTD

19 Station Road
Hinckley
Leicestershire
LE10 1AW
Tel: 01455 635 665
Fax: 01455 618 971
115.60www.hayward-architects.co.uk

Client T Cleall		
Project Proposed Dwelling R/o Greenmoor Road Burbage		
Drawing Scheme 1		
Scale 1:200		Sheet A3
Date Mar 24	Author LJW	Checked by -
Job No. 24/29	Drawing No. 01	
Drawing Status PLANNING		

THE COPYRIGHT OF THIS DRAWING IS VESTED IN HAYWARD ARCHITECTS LTD.
REPRODUCTION IN ANY FORM, EITHER IN WHOLE OR IN PART IS FORBIDDEN
WITHOUT THE PRIOR WRITTEN PERMISSION
OF THE COPYRIGHT HOLDER. DO NOT SCALE FROM DRAWING AND ONLY
FIGURED DIMENSIONS ARE TO BE USED