


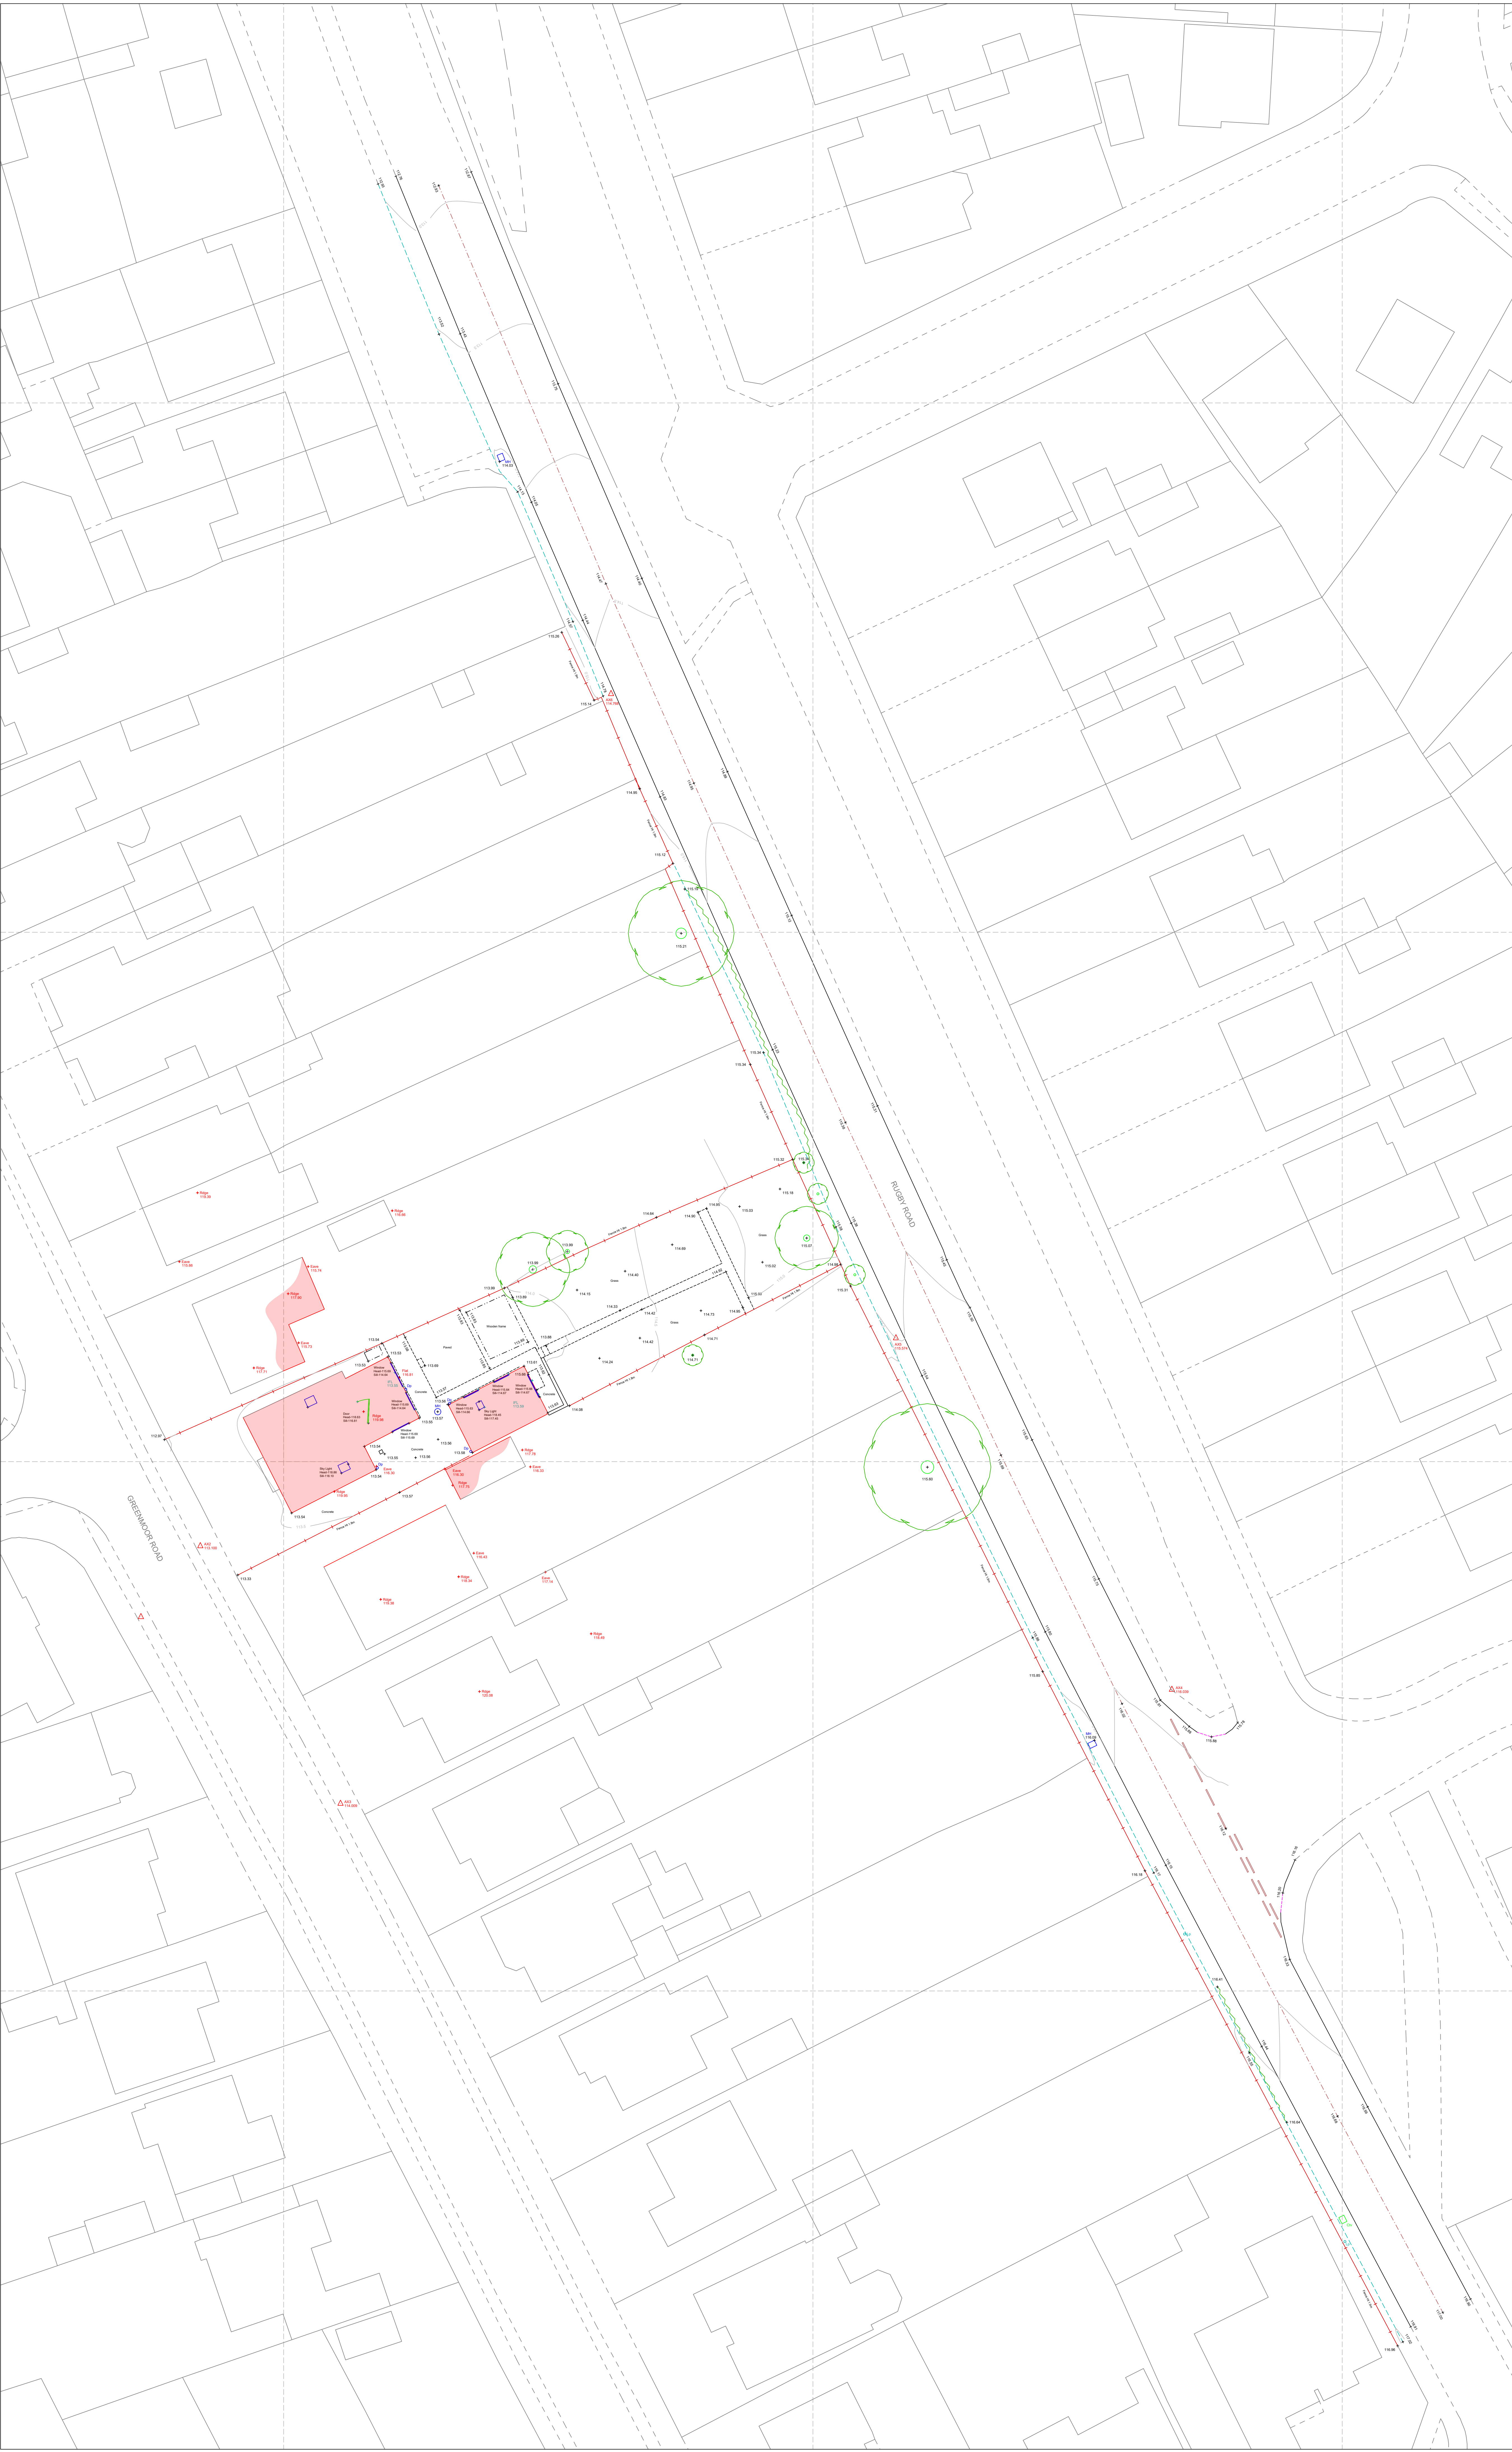

| LEGEND            |                       |                    |                    |
|-------------------|-----------------------|--------------------|--------------------|
| Buildings         | Overhead Cable        | Inspection chamber | Bulb               |
| Road              | Columns/Steps         | Flywheel           | Rainwater gully    |
| Kerb line         | Trench edge           | Gully              | Rainfall box       |
| Line marking      | Cross verge           | Down pipe          | Vent pipe          |
| Trench line       | Concrete/Drainage     | Pipe above ground  | Ground light       |
| Centre line       | Verge                 | Manhole            | Letter box         |
| Bank Top          | Bank Bottom           | Water level        | Site               |
| Station and Name  | Station Level         | Flood light        | Internal Box level |
| Area of landscape | Telegraph post        | Lamp post          | Thatched roof      |
| Hedge             | Tree / Bush / Fencing | Traffic light      | Boundary           |
| Ridge Level       | Stone wall            | Box stop           | Electric           |
| Eave Level        | Stop step             | Brick Teleson      | Construction       |
| Flat Roof Level   | Earth road            | Inspection chamber | Retaining wall     |
| Gate              | Water meter           | Retaining to Bt    | U/LT               |
| Intercom          | Air valve             | Tree canopy level  | Gully              |
| Iron Backlog      | Wash out              | Gully              | Mail Box           |
| Wire Mesh         | Backlog net           | Tree Stump         | Tree Stump         |
| Foot & Rail       | Backlog known         | Cable tv           | Cover level        |
| Chain Link        | Cable tv              | Gas meter post     | Level              |
| Wooden Panels     | Gas meter post        | Gas meter post     | Level              |
| Concrete Panels   | Gas meter post        | Gas meter post     | Level              |
| Steel Panels      | Gas meter post        | Gas meter post     | Level              |

**NOTES**

This plan should only be used for its original purpose. Axis Surveys accepts no responsibility for this plan if applied to any party other than the original client. Do not scale, all dimensions should be checked on site prior to design and construction.

Drainage information (where applicable) has been visually inspected from the surface and therefore no allowance has been made for any subsurface empty into manholes, chambers or voids. Therefore any details relating to depths, sizes, ETC will be approximate only.

The contractor is to check and verify all building and site dimensions, levels and sewer invert levels at connection points before work starts.

Should there be any conflict between the details indicated on this drawing and those indicated on other drawings, the engineer should be informed prior to construction on site.

It is important to note that the same accuracy indicated by the plotting scale are equally applicable to digital data collected for CAD.


Every effort is made to identify all visible above ground features, however it is should be borne in mind that there may be items obscured at the time of survey.

Visible features in the vicinity of the boundaries, as shown on this survey may not represent the extent of legally conveyed ownership.

THIS SURVEY HAS BEEN ORIENTATED TO THE ORDNANCE SURVEY (OS) NATIONAL GRID COORDINATES VIA A GLOBAL POSITION SYSTEM (GPS) AND THE O.S. ACTIVE NETWORK (OS NET).

A TRUE ORIGIN COORDINATE HAS BEEN ESTABLISHED NEAR TO THE SITE CENTRE VIA A TRANSFORMATION USING THE OSNET & OSNET TRANSFORMATION MODELS. THE SURVEY HAS BEEN CORRELATED TO THE POINT AND A FURTHER ONE OR MORE OSNET POINTS ESTABLISHED TO CREATE A TRUE O.S. BEARING FOR ANGLE ORIENTATION.

| SURVEY STATION INFORMATION |            |            |         |
|----------------------------|------------|------------|---------|
| Station                    | Easting    | Northing   | Level   |
| AX1                        | 442615.82  | 292651.82  | 112.250 |
| AX2                        | 442642.127 | 292642.030 | 113.100 |
| AX3                        | 442652.371 | 292617.688 | 114.000 |
| AX4                        | 442733.910 | 292628.463 | 116.039 |
| AX5                        | 442707.263 | 292681.686 | 115.574 |
| AX6                        | 442680.928 | 292722.522 | 114.768 |

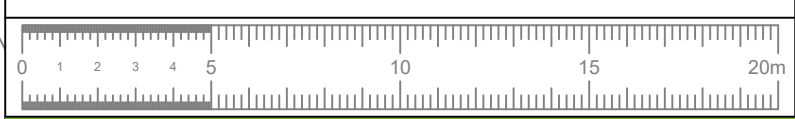

01283 550969  
info@axis-surveys.com

www.axis-surveys.com

Laurus House, First Avenue, Centrum 100  
Barton-on-Sea, DE14 2YH

|         |                                         |         |          |
|---------|-----------------------------------------|---------|----------|
| CLIENT  | T. Cleall                               |         |          |
| PROJECT | 21 Greenmoor Road,<br>Burbage, LE10 2LS |         |          |
| TITLE   | Topographical Survey                    |         |          |
| SCALE   | 1:200                                   | DATE    | May 2022 |
| DRAWN   | JL                                      | CHECKED | LB       |
| REF NO. | 4006                                    | STATUS  | FINAL    |
|         |                                         | SHEET   | n/a      |