


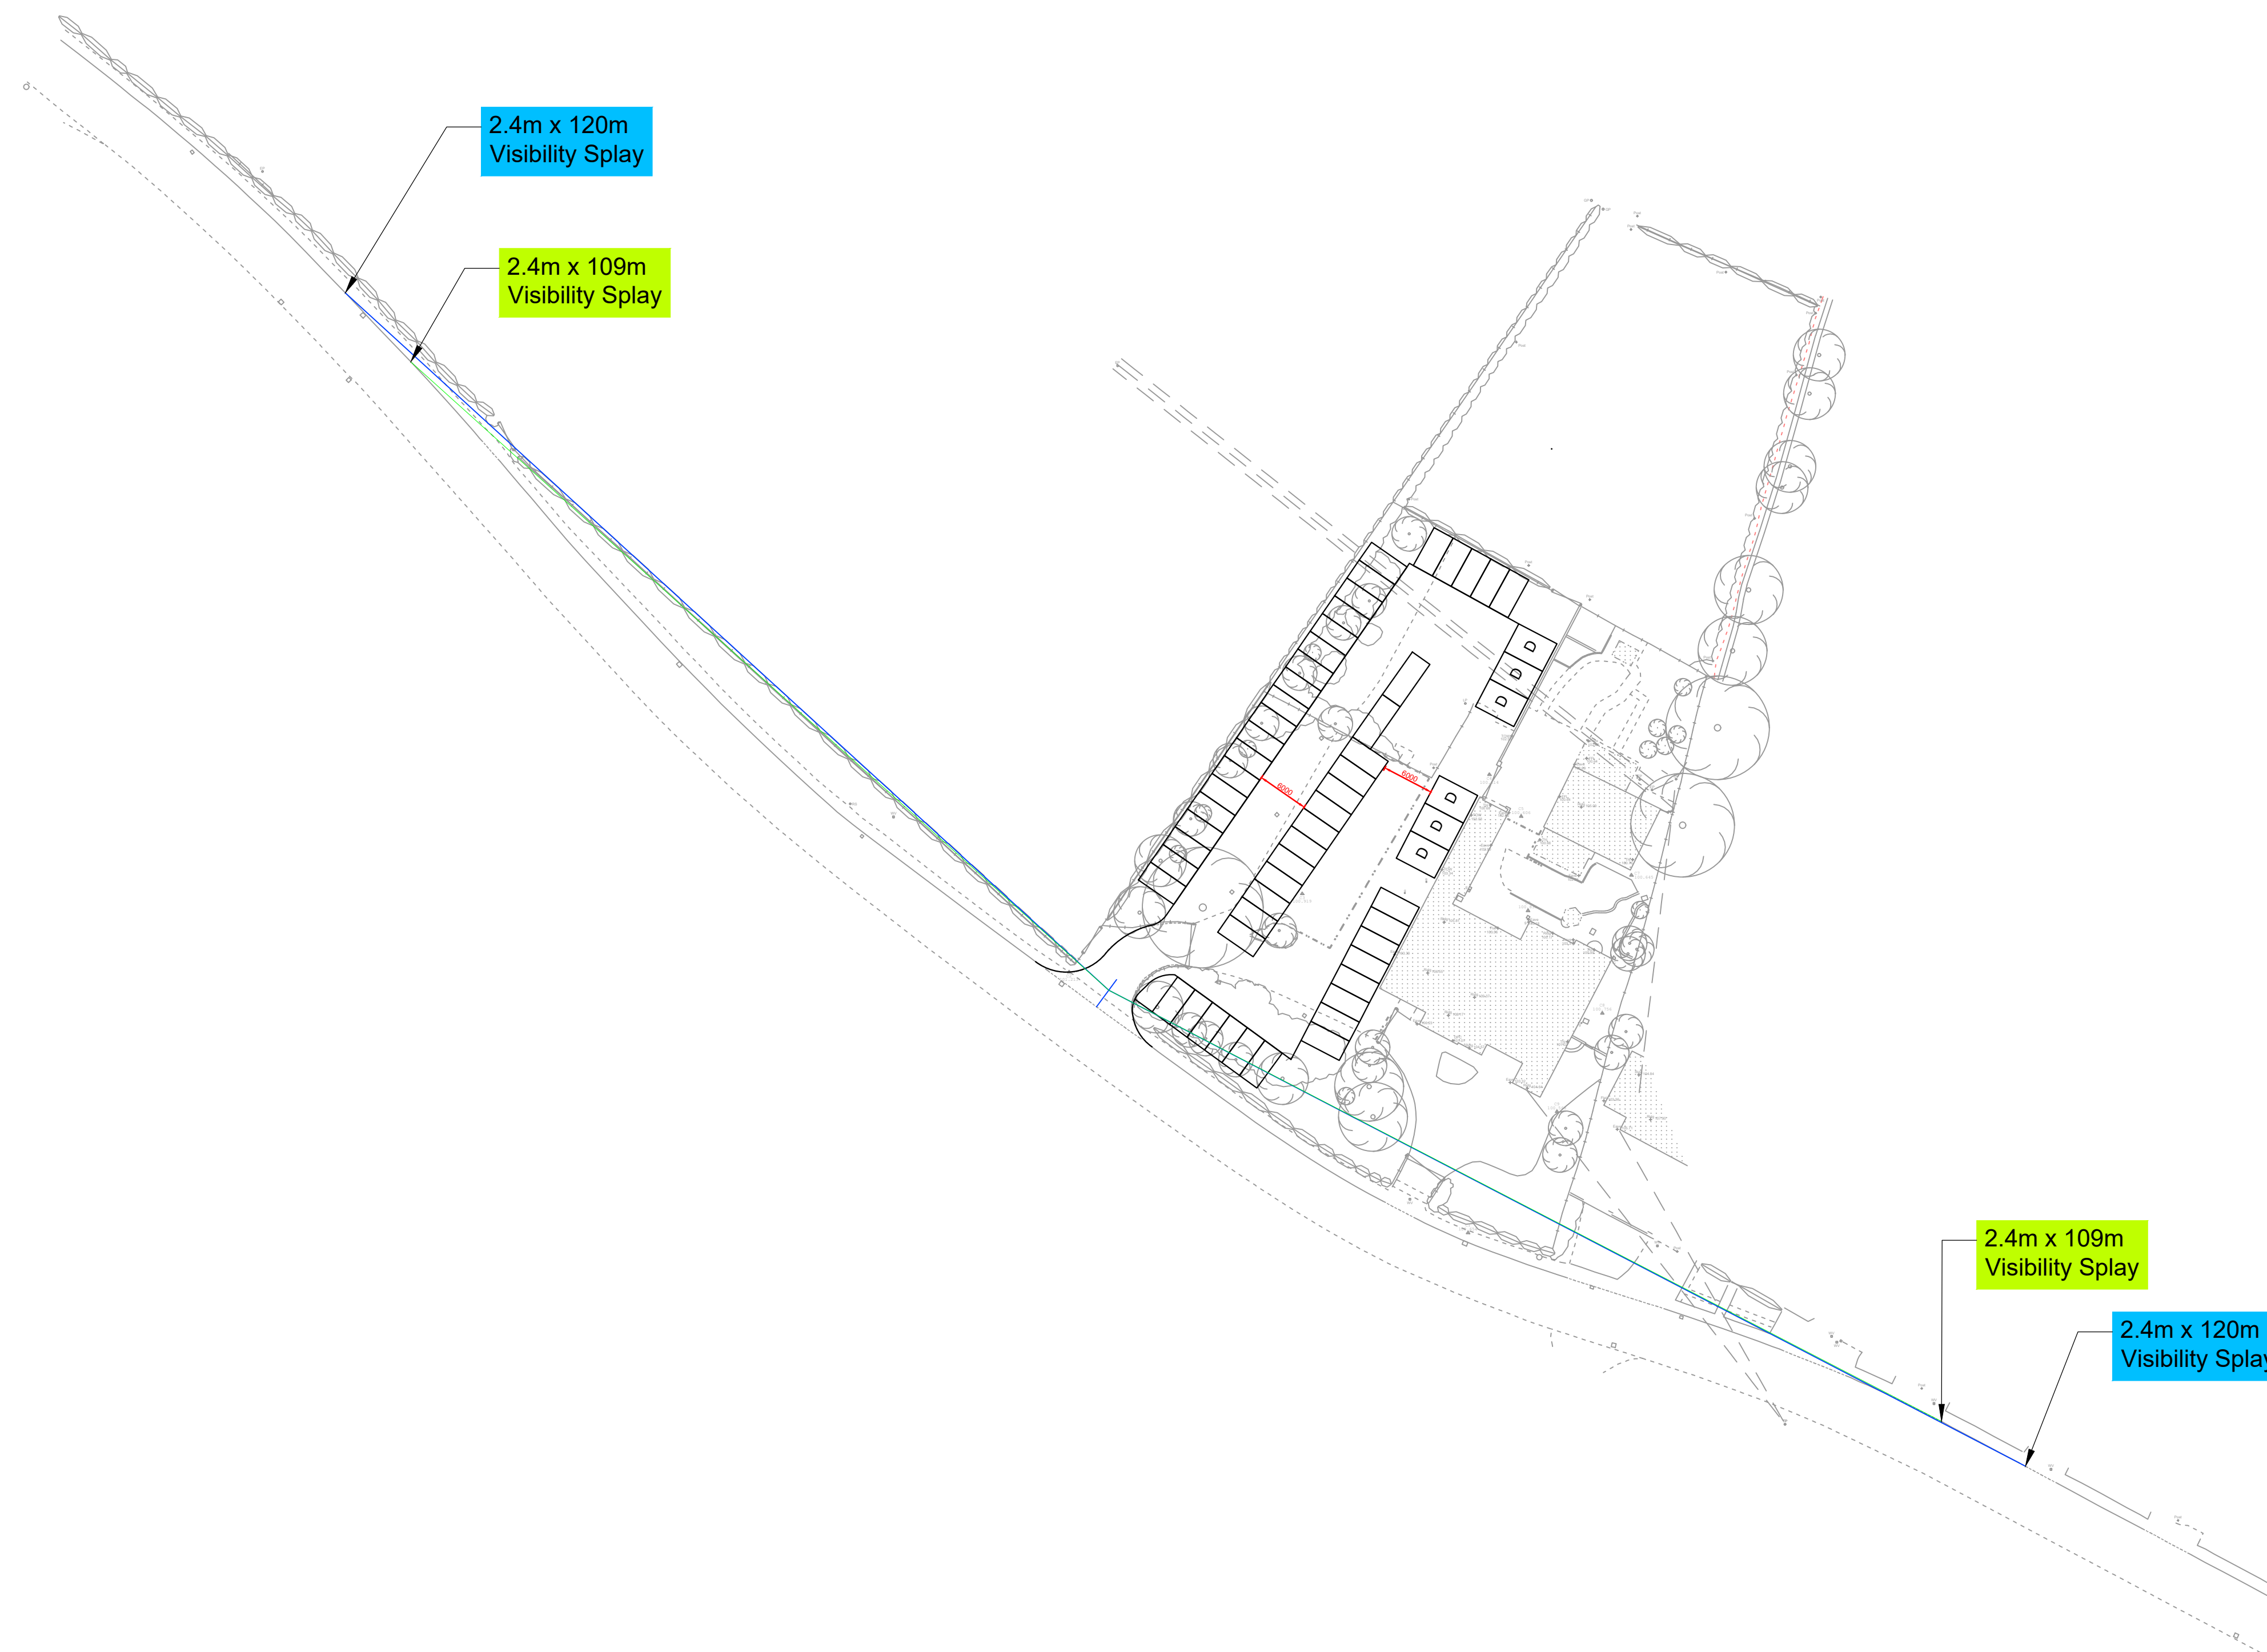

General Notes

Rev	Issue	Comment	Date



SAVOY CONSULTING
Specialist Solutions in Transport Planning

Client
Architect

Project
Manor View
Aston Flamville Road
Hinckley

Drawing Title
Visibility Splays
Drawing Number
DWG-02
Scale & Sheet Size
1:500 @ A1