


Sketchley Grange, Burbage, Hinckley

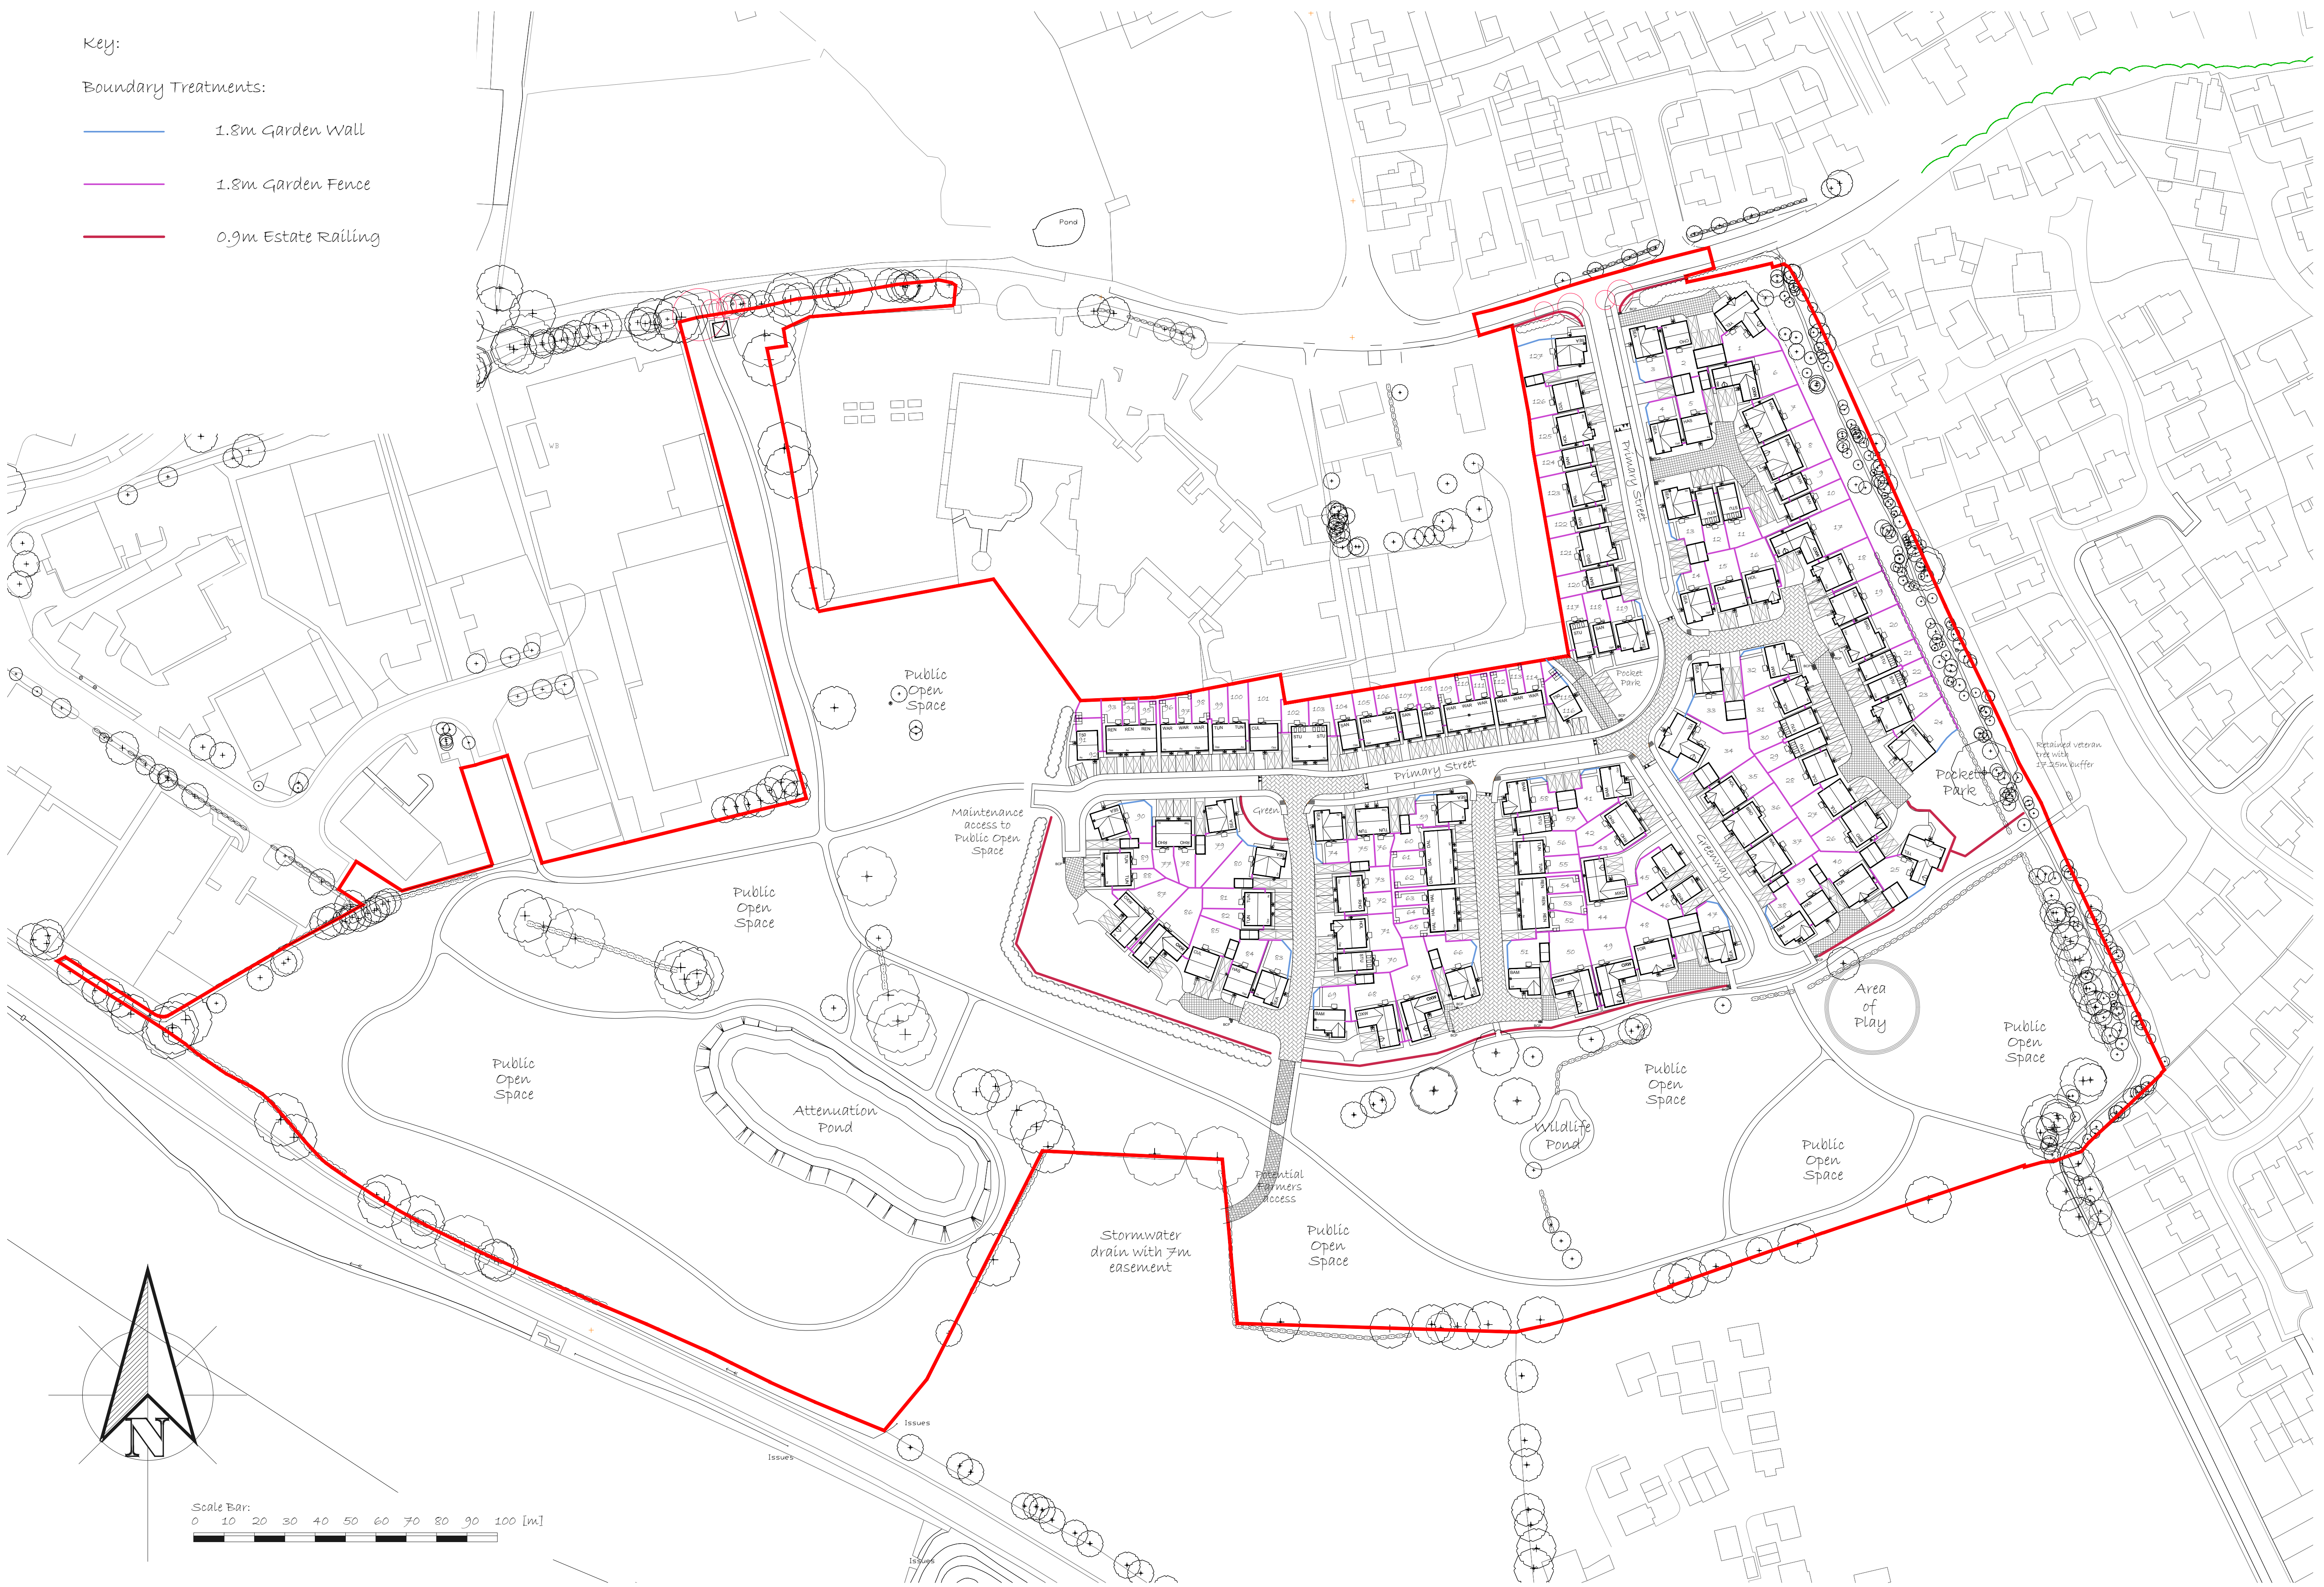

- Key:
- Boundary Treatments:
- 1.8m Garden Wall
 - 1.8m Garden Fence
 - 0.9m Estate Railing

Revision:		TGDP	15-12-23
A: Access to retained land amended in line with LPA comments.		TGDP	26-02-24
B: General amendments in line with LPA comments.		TGDP	14-03-24
C: Minor amendments in line with LPA comments.		TGDP	22-03-24
D: Amendments in line with highways comments.			

Development:	
Sketchley Grange	
Location:	Burbage, HINCKLEY

Drawing Title:	
Boundary Treatments Plan	
Drawing Number:	TGDP/SQ-BH/BTP-1

Scale @ A1:	1:1000
Revision:	D

Drawn By:	
TGDP	
Date Started:	23/11/23