


Sketchley Grange, Burbage, Hinckley

- Key:
- Materials (Roof):
- Duo TLE Grey Roof Tile
 - Duo TLE Brown Roof Tile
 - Duo TLE Terracotta Roof Tile
- Materials (Brick):
- Ibstock - Welbeck Autumn Antique
 - Ibstock - Brunswick Antique
 - Ibstock - Brunswick Farmhouse
 - Ibstock - Balmoral
 - Rendered Feature Property
- Contrasting brick - Smooth Red
- All Garage and main entrance doors - Black
- Windows - Anthracite Grey PVCu
- Facia's Soffits and Rainwater Goods Black PVCu
- Indicates Dwelling with Chimney

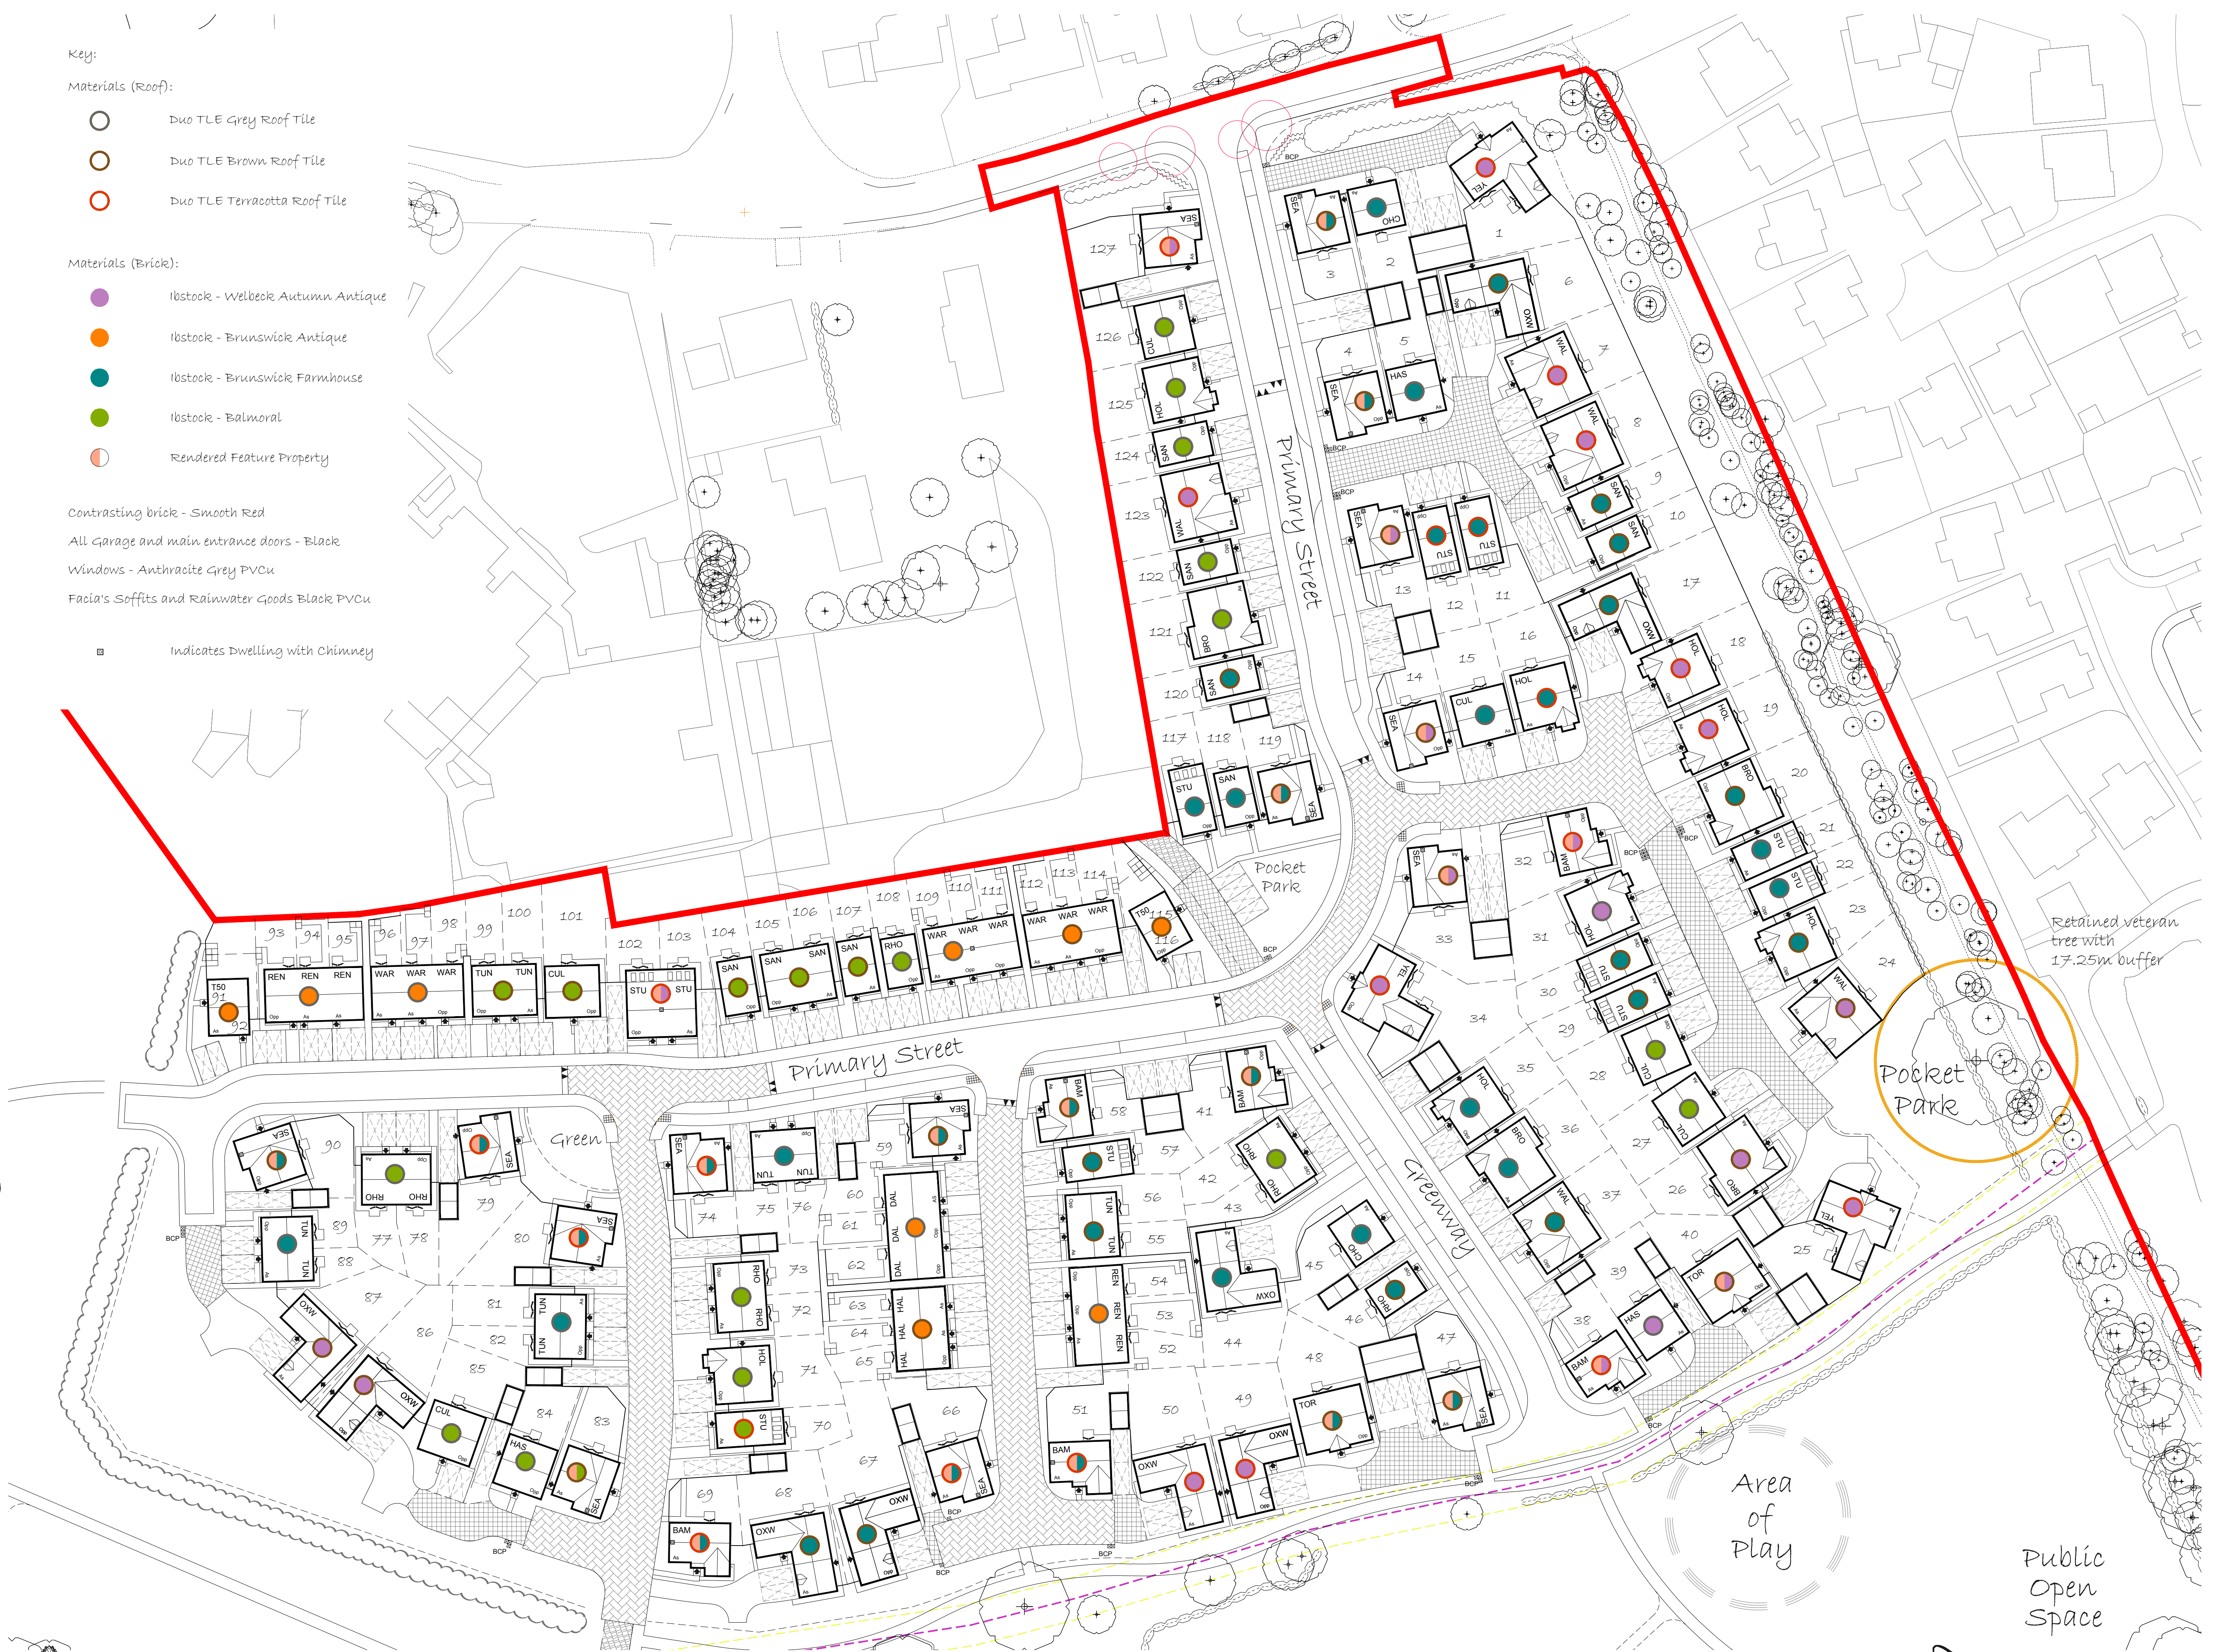

Revision:			Development:		Drawing Title:		Scale @ A1:		Drawn By:	
A: General amendments in line with LPA comments.			TGDP		26-02-24		Sketchley Grange		Materials Plan	
B: Minor amendments in line with LPA comments.			TGDP		14-03-24		Location:		Drawing Number:	
C: Amendments in line with highways comments.			TGDP		22-03-24		Burbage, HINCKLEY		TGDP/SQ-BH/MP1	
							Revision:		Date Started:	
							C		13/11/23	