


EXISTING CROSS SECTION

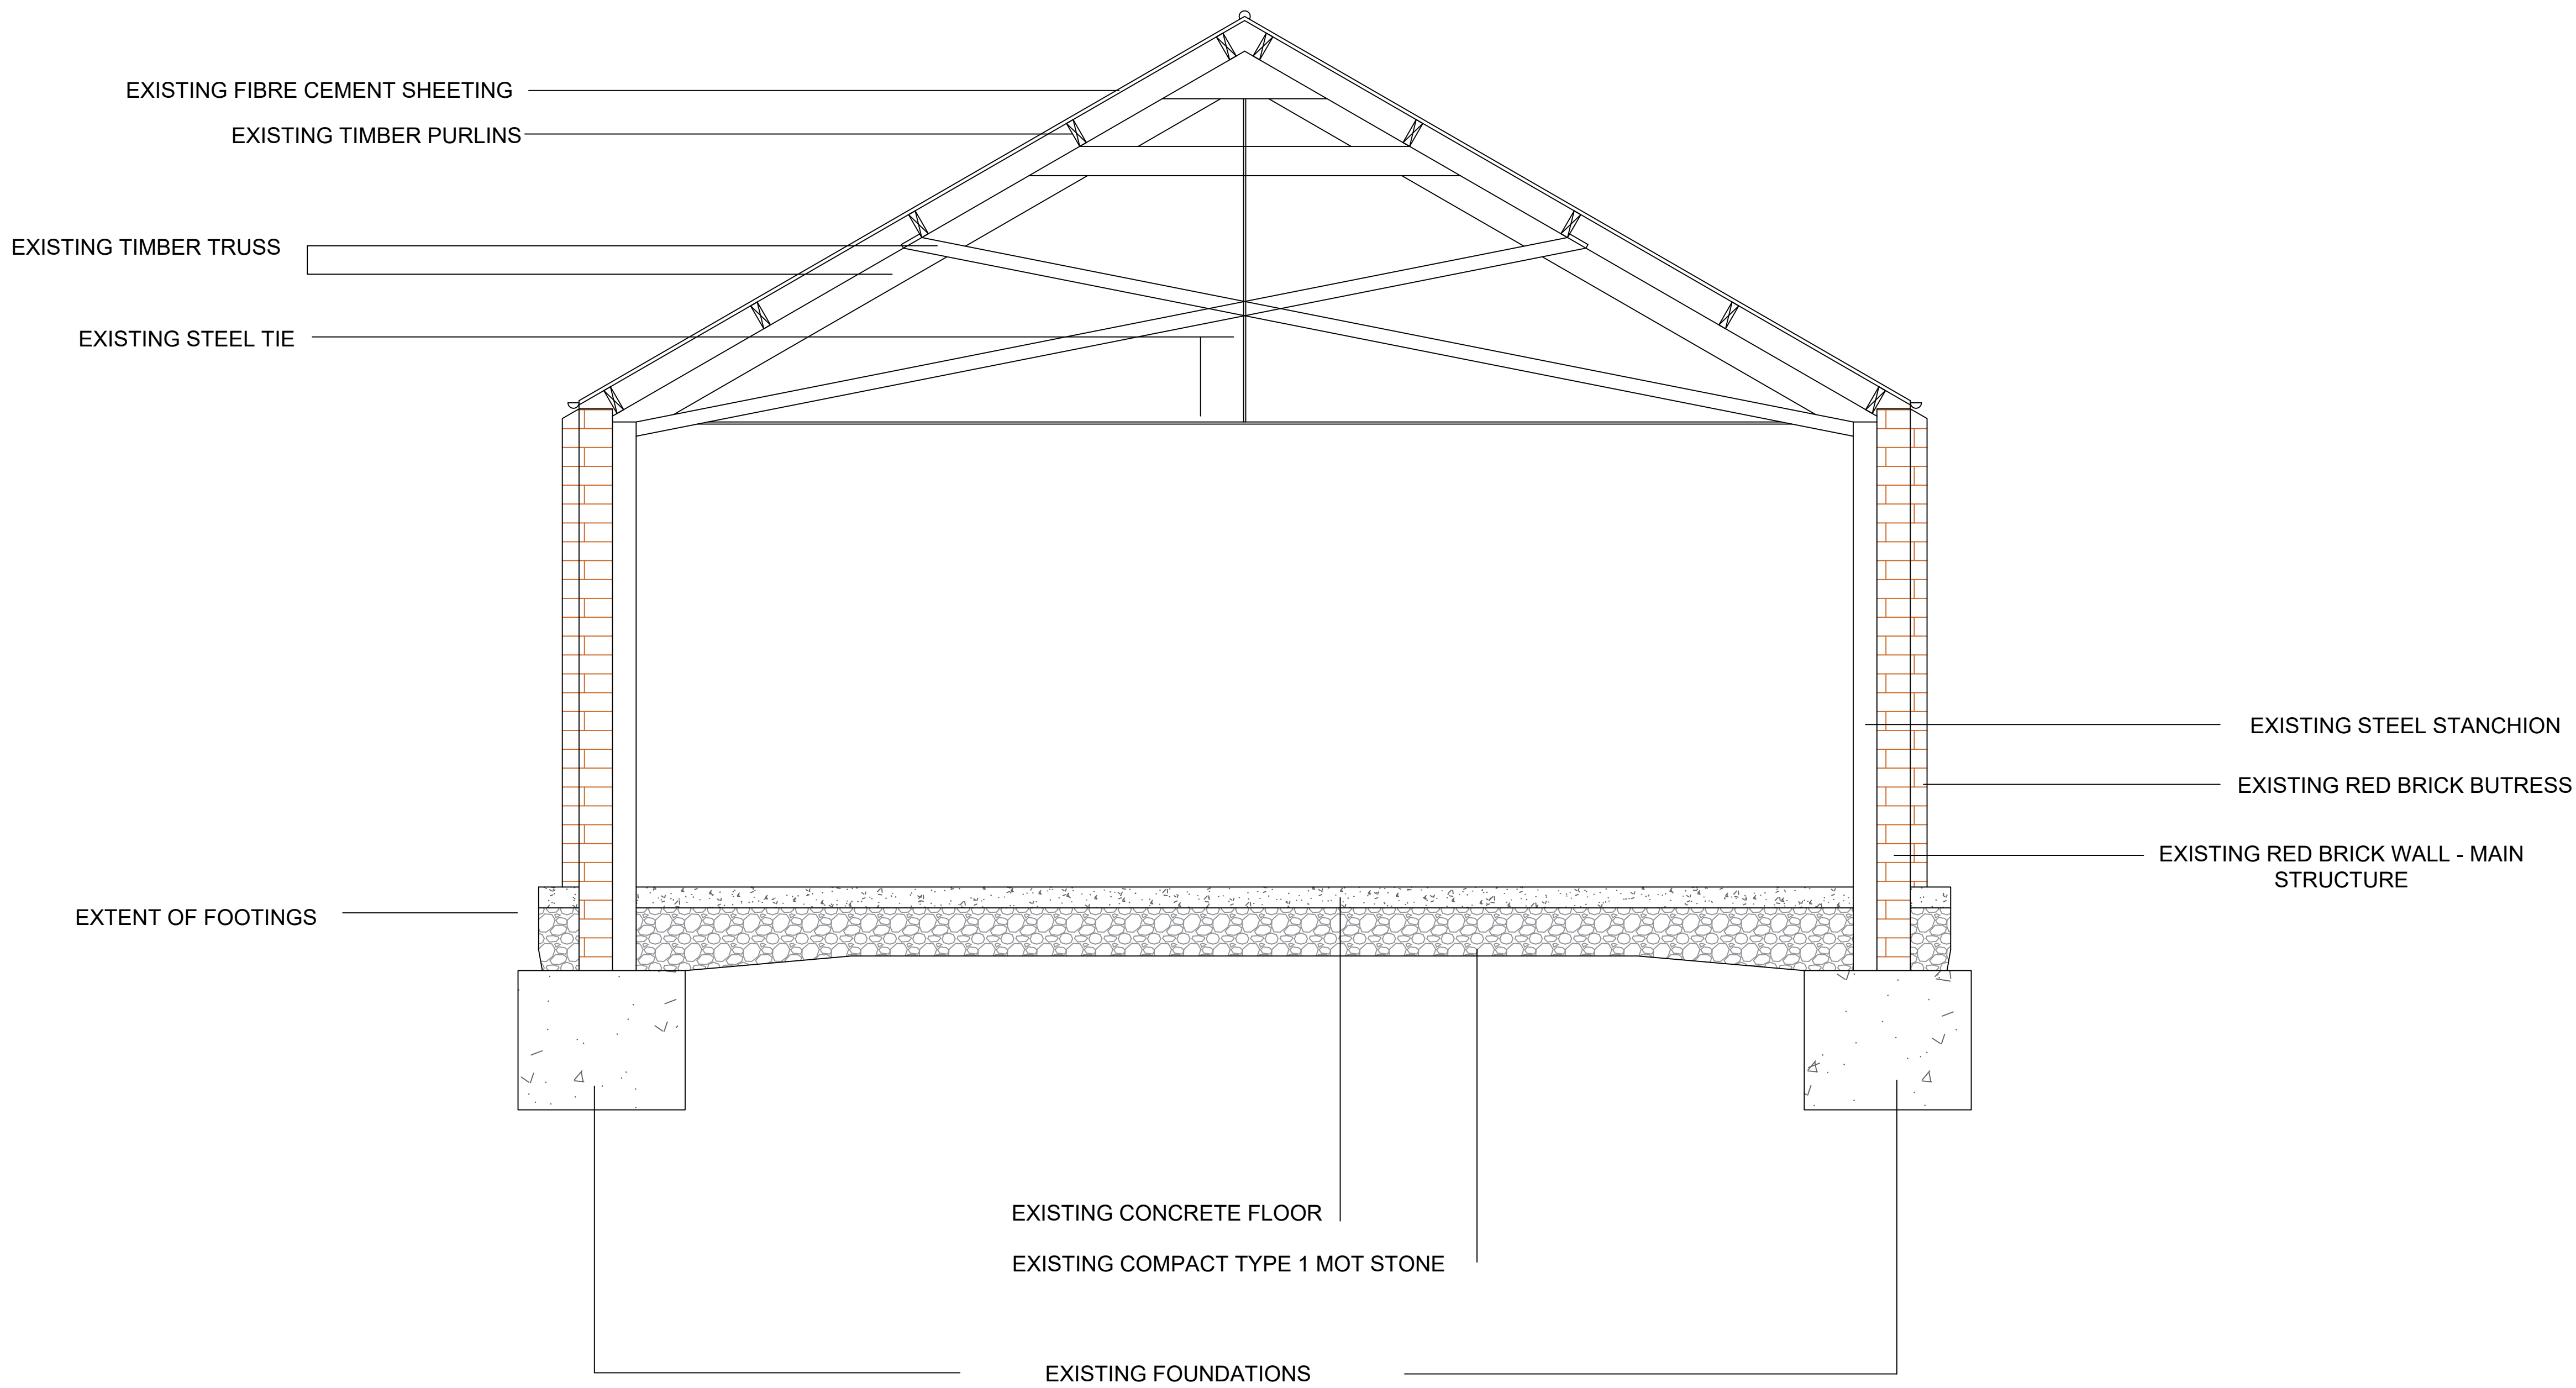

EXISTING STRUCTURAL CROSS SECTION

AndrewLarge
surveyors LTD

TEMPLE HALL FARM
BOSWORTH ROAD
WELLSBOROUGH
LEICESTERSHIRE

EXISTING CROSS SECTION
SCALE: 1:30@A1