


PROPOSED CROSS SECTION

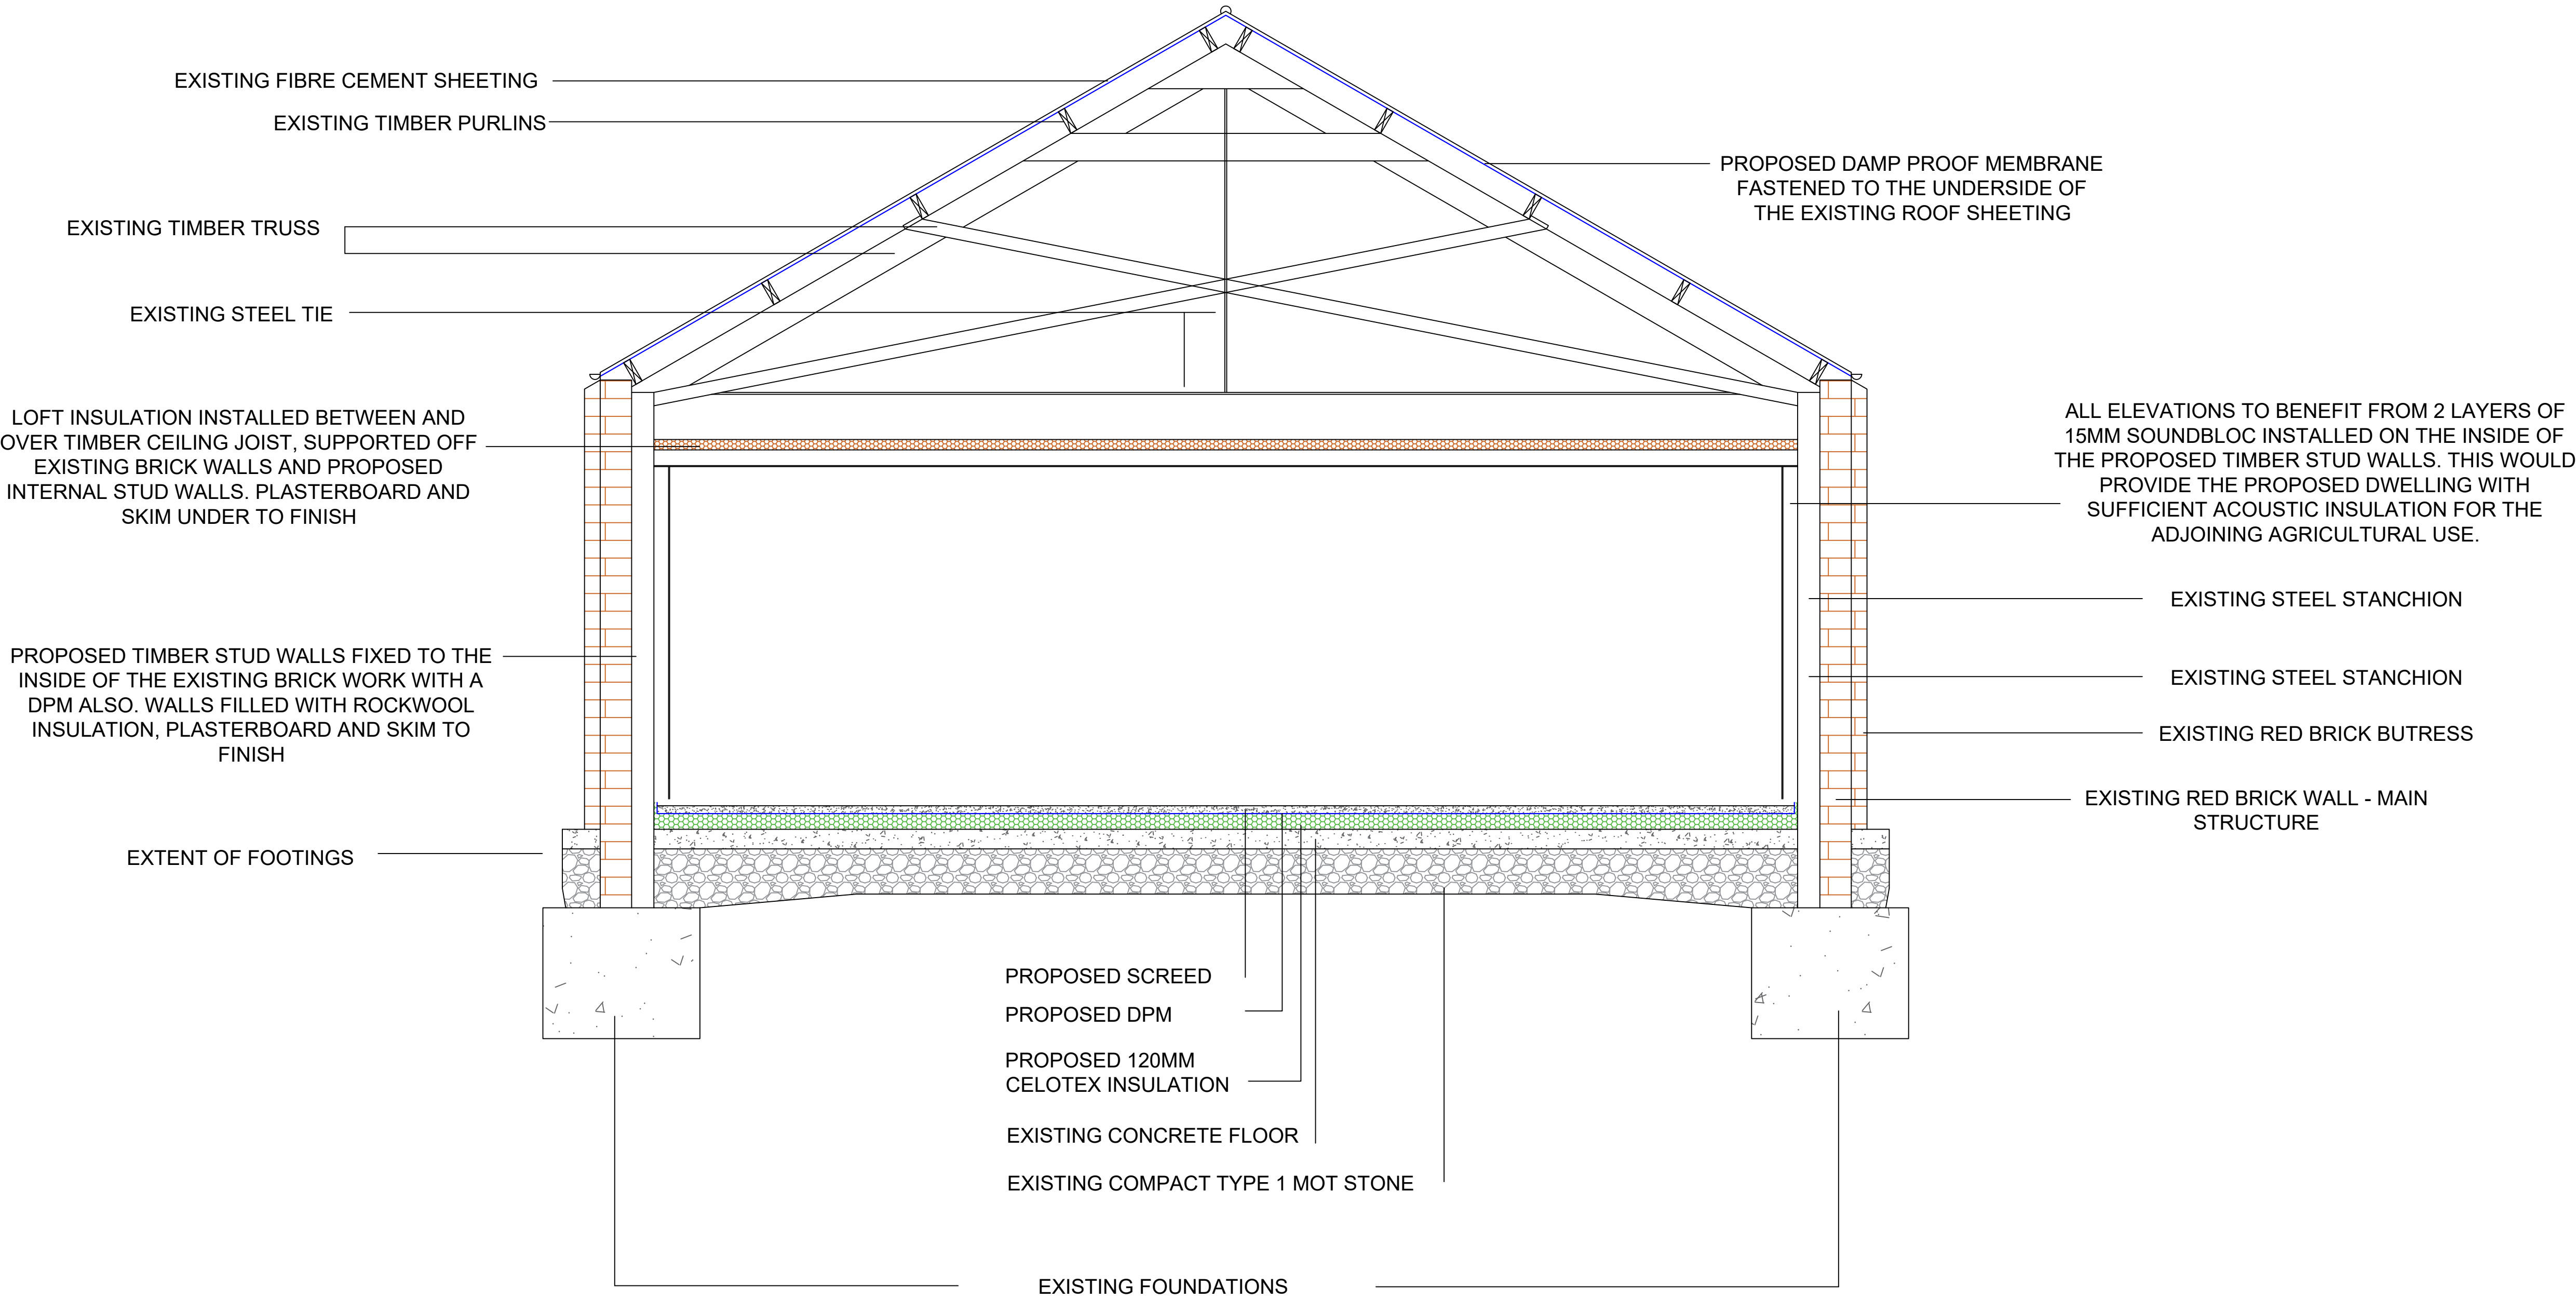

PROPOSED STRUCTURAL CROSS SECTION