
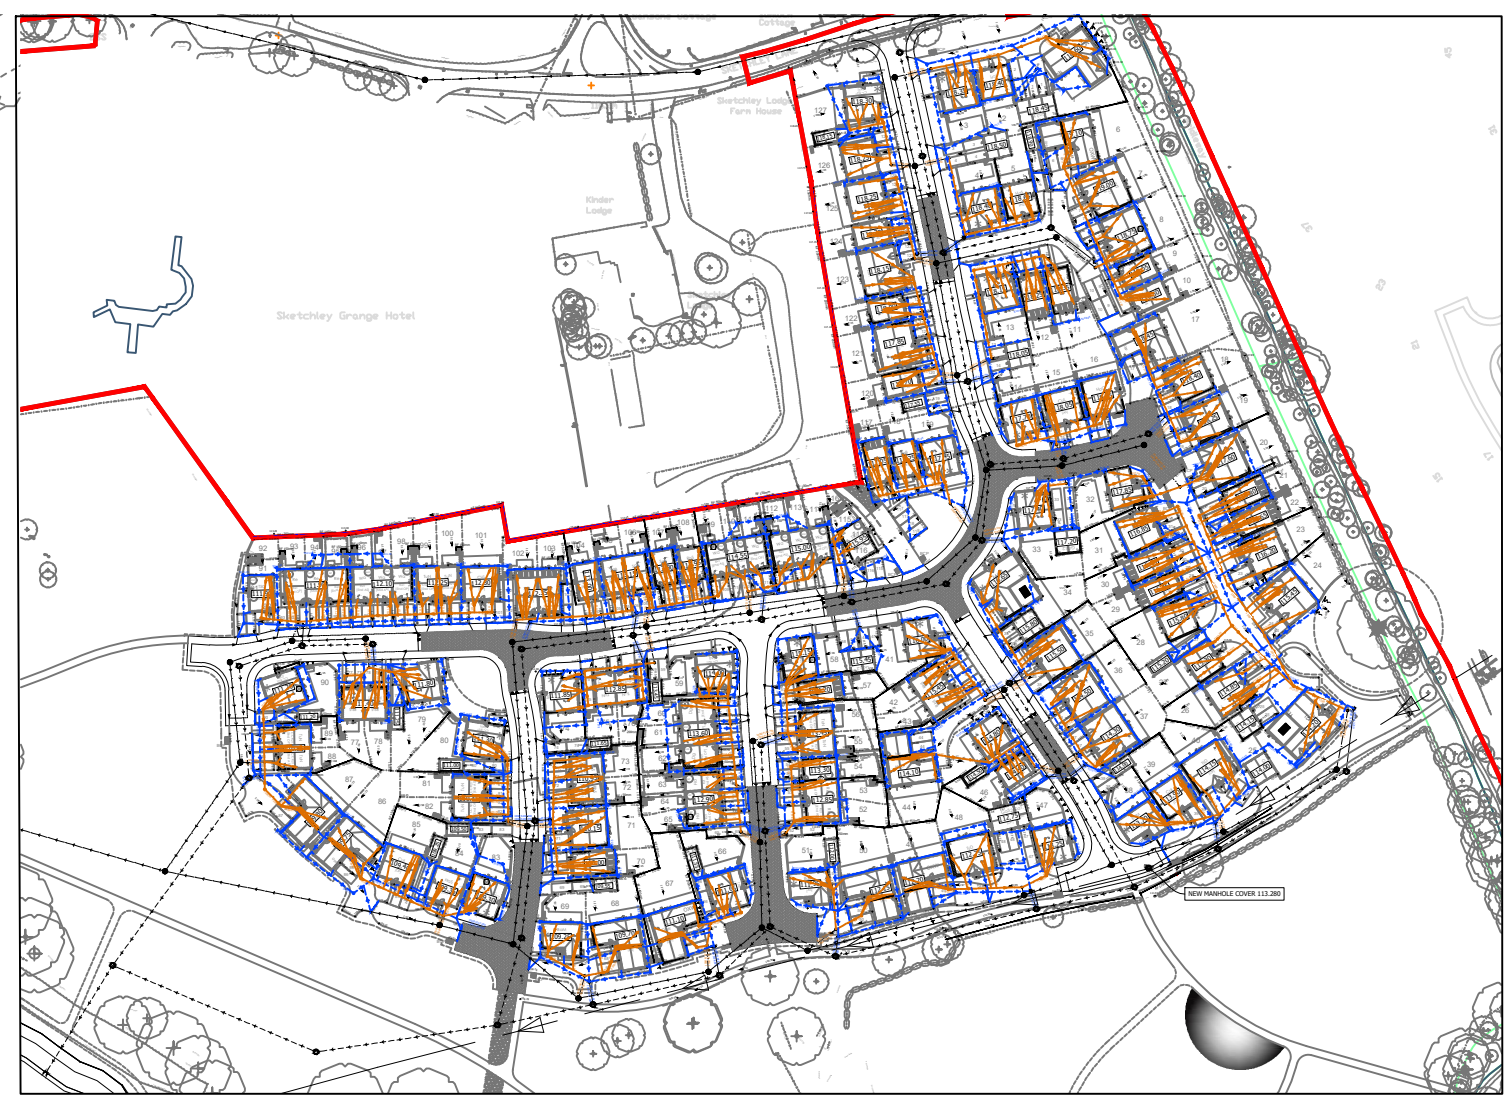


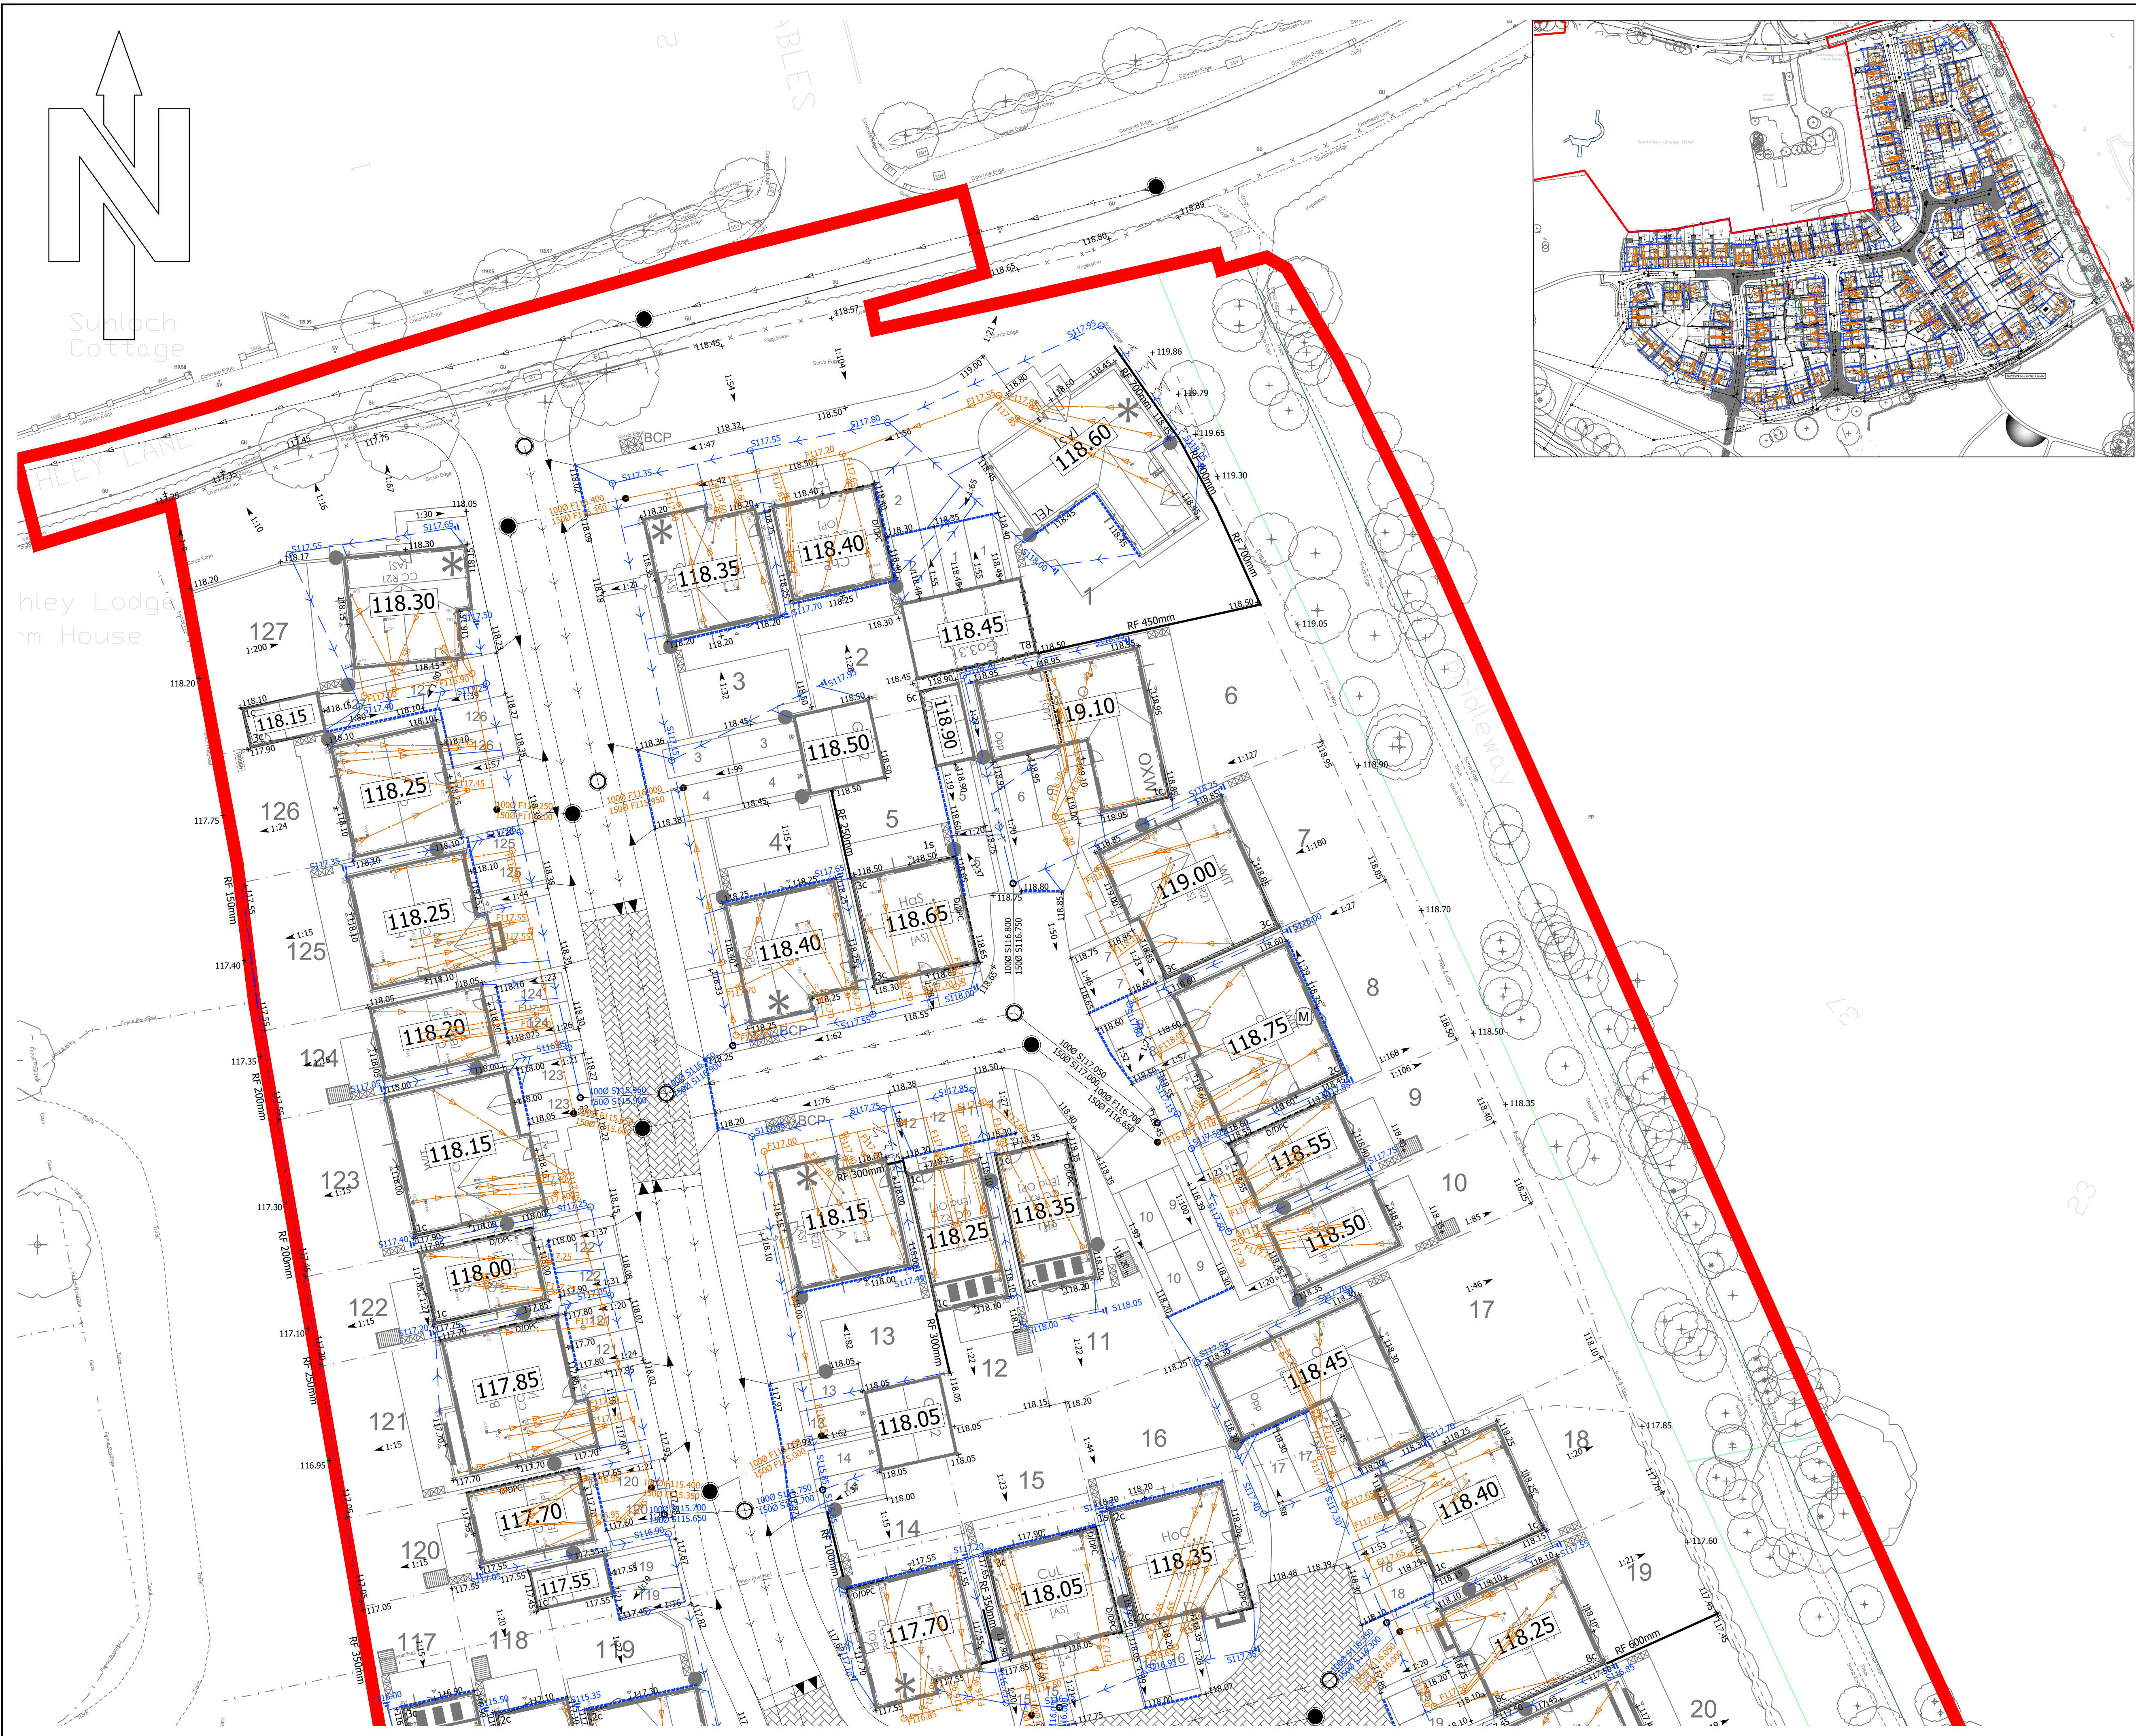

1. DO NOT SCALE FROM THIS DRAWING. IF IN DOUBT CONTACT TRAVIS BAKER LIMITED.
2. ALL DIMENSIONS ARE IN METRES UNLESS OTHERWISE NOTED.
3. THIS DRAWING IS TO BE READ IN CONJUNCTION WITH ALL OTHER RELEVANT DRAWINGS RELATING TO THIS PROJECT.
4. ALL DIMENSIONS SHOULD BE CHECKED ON SITE PRIOR TO CONSTRUCTION. ANY DISCREPANCIES SHOULD BE IMMEDIATELY NOTIFIED IN WRITING TO TRAVIS BAKER LIMITED.
5. THE CONTRACTOR SHALL PRIOR TO CONSTRUCTION CHECK AND VERIFY THAT THE DETAILS SHOWN ON THIS DRAWING ARE FULLY COMPATIBLE WITH ANY AS CONSTRUCTED DIMENSIONS OR LEVELS. ANY DISCREPANCIES TO BE REPORTED IMMEDIATELY IN WRITING TO TRAVIS BAKER LIMITED.
6. THIS DRAWING HAS BEEN PREPARED FOR THE EXCLUSIVE USE OF THE COMMISSIONING PARTY AND UNLESS AGREED IN WRITING BY TRAVIS BAKER LIMITED NO OTHER PARTY MAY USE OR RELY ON ITS CONTENTS. NO LIABILITY IS ACCEPTED BY TRAVIS BAKER LIMITED FOR ANY USE OF THIS DRAWING OTHER THAN FOR THE PURPOSE FOR WHICH IT WAS ORIGINALLY PREPARED.
7. IT SHOULD BE NOTED THAT THIS DRAWING MAY INCLUDE DATA PROVIDED BY THIRD PARTIES. NO LIABILITY IS ACCEPTED BY TRAVIS BAKER LIMITED AS TO THE ACCURACY OF THIS DATA.
8. THIS DRAWING SHALL NOT BE REPRODUCED IN ANY WAY WITHOUT THE WRITTEN PERMISSION OF TRAVIS BAKER LIMITED.

KEY

- S106.72 PRIVATE STORM DRAINAGE
- F107.60 PRIVATE FOUL DRAINAGE
- PROPOSED S104 FOUL SEWER
- PROPOSED S104 SURFACE WATER SEWER
- PROPOSED SURFACE WATER LATERAL
- PROPOSED FOUL WATER LATERAL
- ACO DRAINAGE
- PRIVATE GULLY
- DIVERTED EXISTING SEWER
- INDICATIVE INTERNAL WALL FOR OXWICH HOUSETYPES

L	REVISED PRIVATE DRAINAGE TO MATCH THE PREVIOUS DESIGN WHILE MAINTAINING THE ROUTE TO S2 LATERAL.	08.01.25	CL	TW
K	ADJUST THE PRIVATE SURFACE WATER TO DIRECT INTO THE S2 LATERAL INSTEAD OF THE S1 LATERAL.	08.01.25	NE	TW
J	PLOT 120 PRIVATE STORM DRAINAGE REROUTED IN RESPONSE TO LLFA COMMENTS.	01.11.24	CL	TW
H	LATERAL LEVELS AND PRIVATE DRAINAGE AMENDED PLOT 15/16.	22.10.24	CL	TW
G	BLOCKED PAVED AREAS UPDATED.	25.09.24	CL	TW
F	REMOVED REFERENCE TO FLAT GARDENS.	17.09.24	CL	TW
E	PLOT 1 DRAINAGE UPDATED IN ACCORDANCE TO LEVEL UPDATES.	11.09.24	CL	TW
D	CONNECTED ACOS IN PATIOS TO RUNS.	30.07.24	CL	TW
C	ADDED LAND DRAINAGE TO PATIO AREAS. ACOS ADDED.	25.07.24	CL	TW
B	UPDATED EXTERNAL WORKS TO SUIT THE SITE LAYOUT. PLOTS 19 AND 20 FLIPPED.	11.07.24	CL	TW
A	UPDATED TO SUIT LATEST SITE LAYOUT AND GA.	08.05.24	CL	TW

Travis Baker
39 Stoney Street
Lace Market
Nottingham
NG1 1JL

Transport Planning
Flood Risk and Drainage
Geo-Environmental
Civil and Structural Engineering

Nottingham Telephone:
0115 896 6655
info@travisbaker.co.uk
www.travisbaker.co.uk

CLIENT

CHARLES CHURCH

PROJECT

SKETCHLEY LANE, BURBAGE

TITLE

PRIVATE DRAINAGE
SH3 OF 3

DRAWN	AUTHORISED	SCALE	DATE
CN	TW	1/250@A1	04.03.24

PROJECT NO.	DRAWING NO.	REV
23053	122	L

STATUS.

PRELIMINARY

COPYRIGHT TRAVIS BAKER LIMITED. ALL RIGHTS RESERVED.