


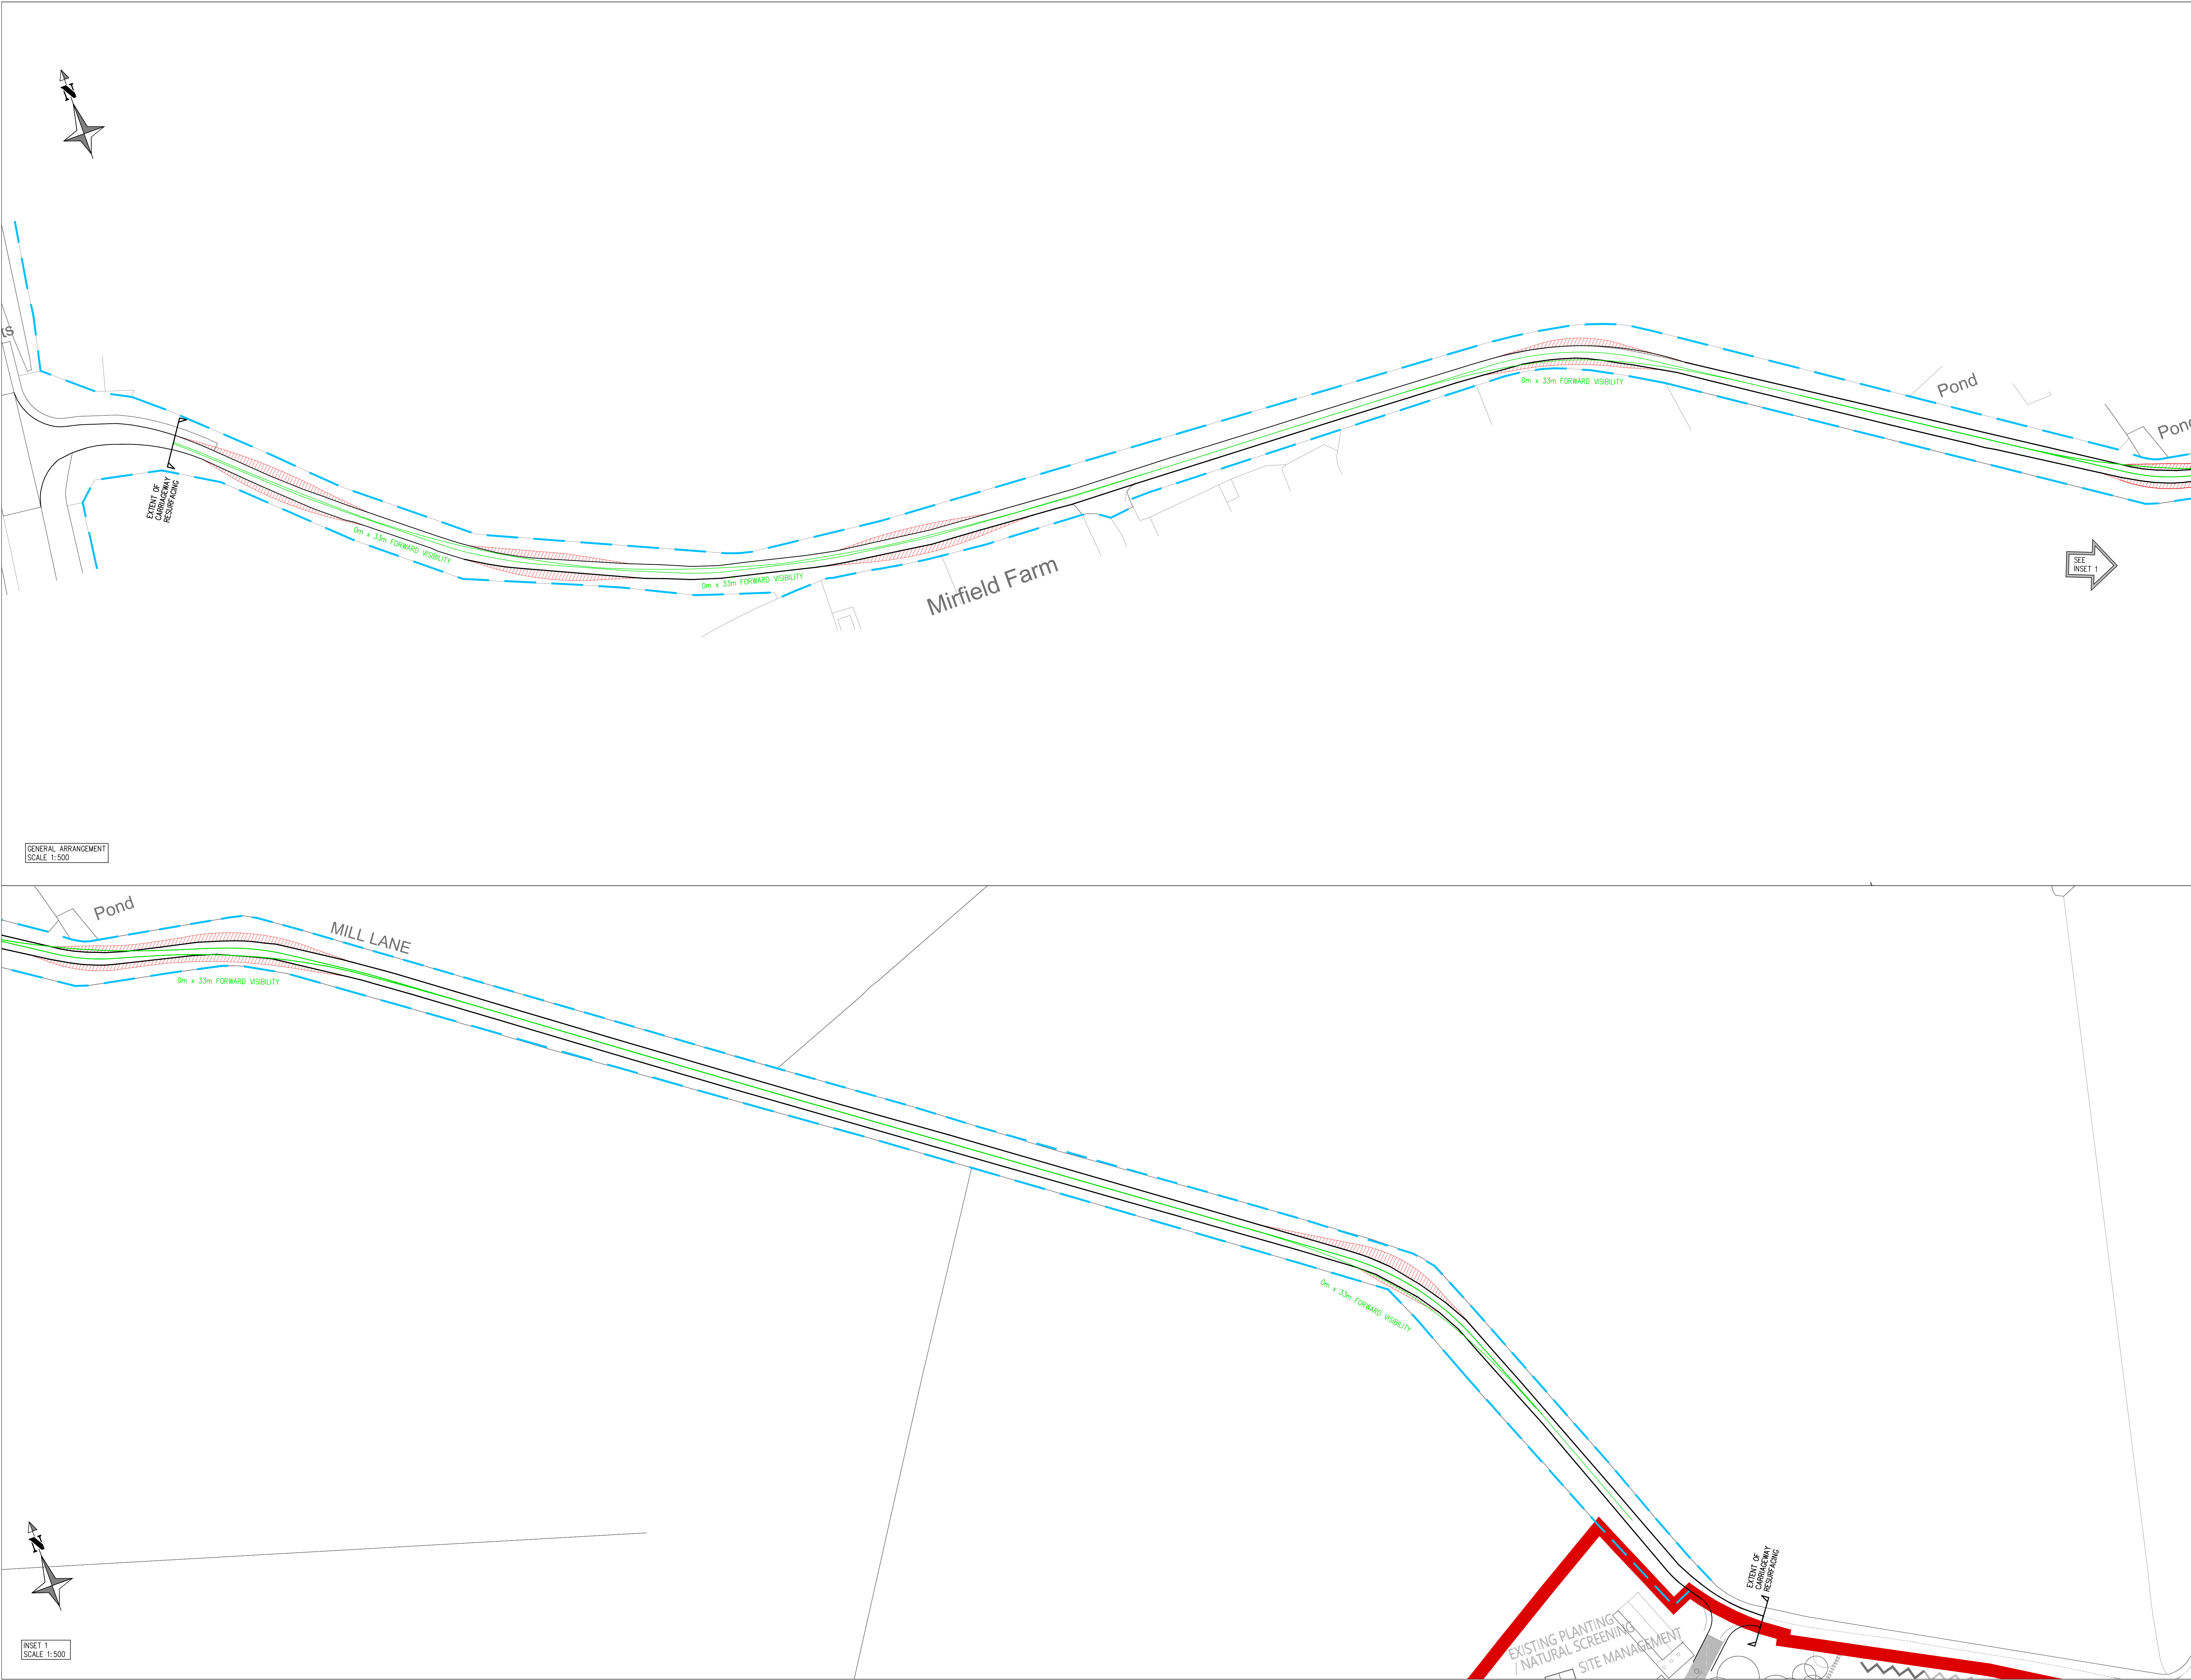

GENERAL ARRANGEMENT
SCALE 1:500

INSET 1
SCALE 1:500

NOTES:

1. DO NOT SCALE THIS DRAWING.
2. THIS DRAWING IS TO BE READ IN CONJUNCTION WITH ALL OTHER RELEVANT ENGINEERS, ARCHITECTS AND SPECIALIST DESIGN DRAWINGS AND DETAILS.
3. ALL DIMENSIONS ARE IN METRES UNLESS NOTED OTHERWISE.
4. DIMENSIONS TAKEN FROM BANDROFT CONSULTING DRAWING REF: F21116/05. DETAILS AND DIMENSIONS SUBJECT TO REVIEW OF TOPOGRAPHICAL SURVEY INFORMATION & DMRB/LCC REQUIREMENTS FOR TAPER LENGTHS & MINIMUM WIDTHS.

KEY:

- HIGHWAY BOUNDARY
- EXTENTS OF HIGHWAY IMPROVEMENTS (DIMENSIONED)

ALL WORK TO LEICESTERSHIRE COUNTY COUNCILS STANDARDS AND TO THE SATISFACTION OF THE LEICESTERSHIRE COUNTY COUNCIL ENGINEER.

THIS DRAWING IS FOR INFORMATION / APPROVAL AND SUBJECT TO AMENDMENT. NO RELIANCE SHOULD BE TAKEN UNTIL THE DRAWING STATUS IS CHANGED TO 'FOR CONSTRUCTION'.

A	ADDED EXTENT OF CARRIAGEWAY RESURFACING			JUN	NB	DMH	20.04.26
1	FIRST ISSUE			JUN	NB	AW	18.02.26
REV	AMENDMENTS			DRN	CHK	APP	DATE
PROJECT: BARROW HILL QUARRY MILL LANE EARL SHILTON							
DRAWING TITLE: FORWARD VISIBILITY PLAN							
CLIENT: AT CONTRACTING & PLANT HIRE LTD (BEDWORTH)							
DRAWING NUMBER: 26726_03_010_02							
REVISION:	A	SHEET SIZE: A1		SCALE: 1:500			
STATUS: FOR INFORMATION / APPROVAL							
				Telephone: 01530 264 753 Email: groud@m-ec.co.uk Website: www.m-ec.co.uk			
Consulting Development Engineers				ORDNANCE SURVEY © CROWN COPYRIGHT 2015. ALL RIGHTS RESERVED. LICENCE NUMBER: 100056661			