


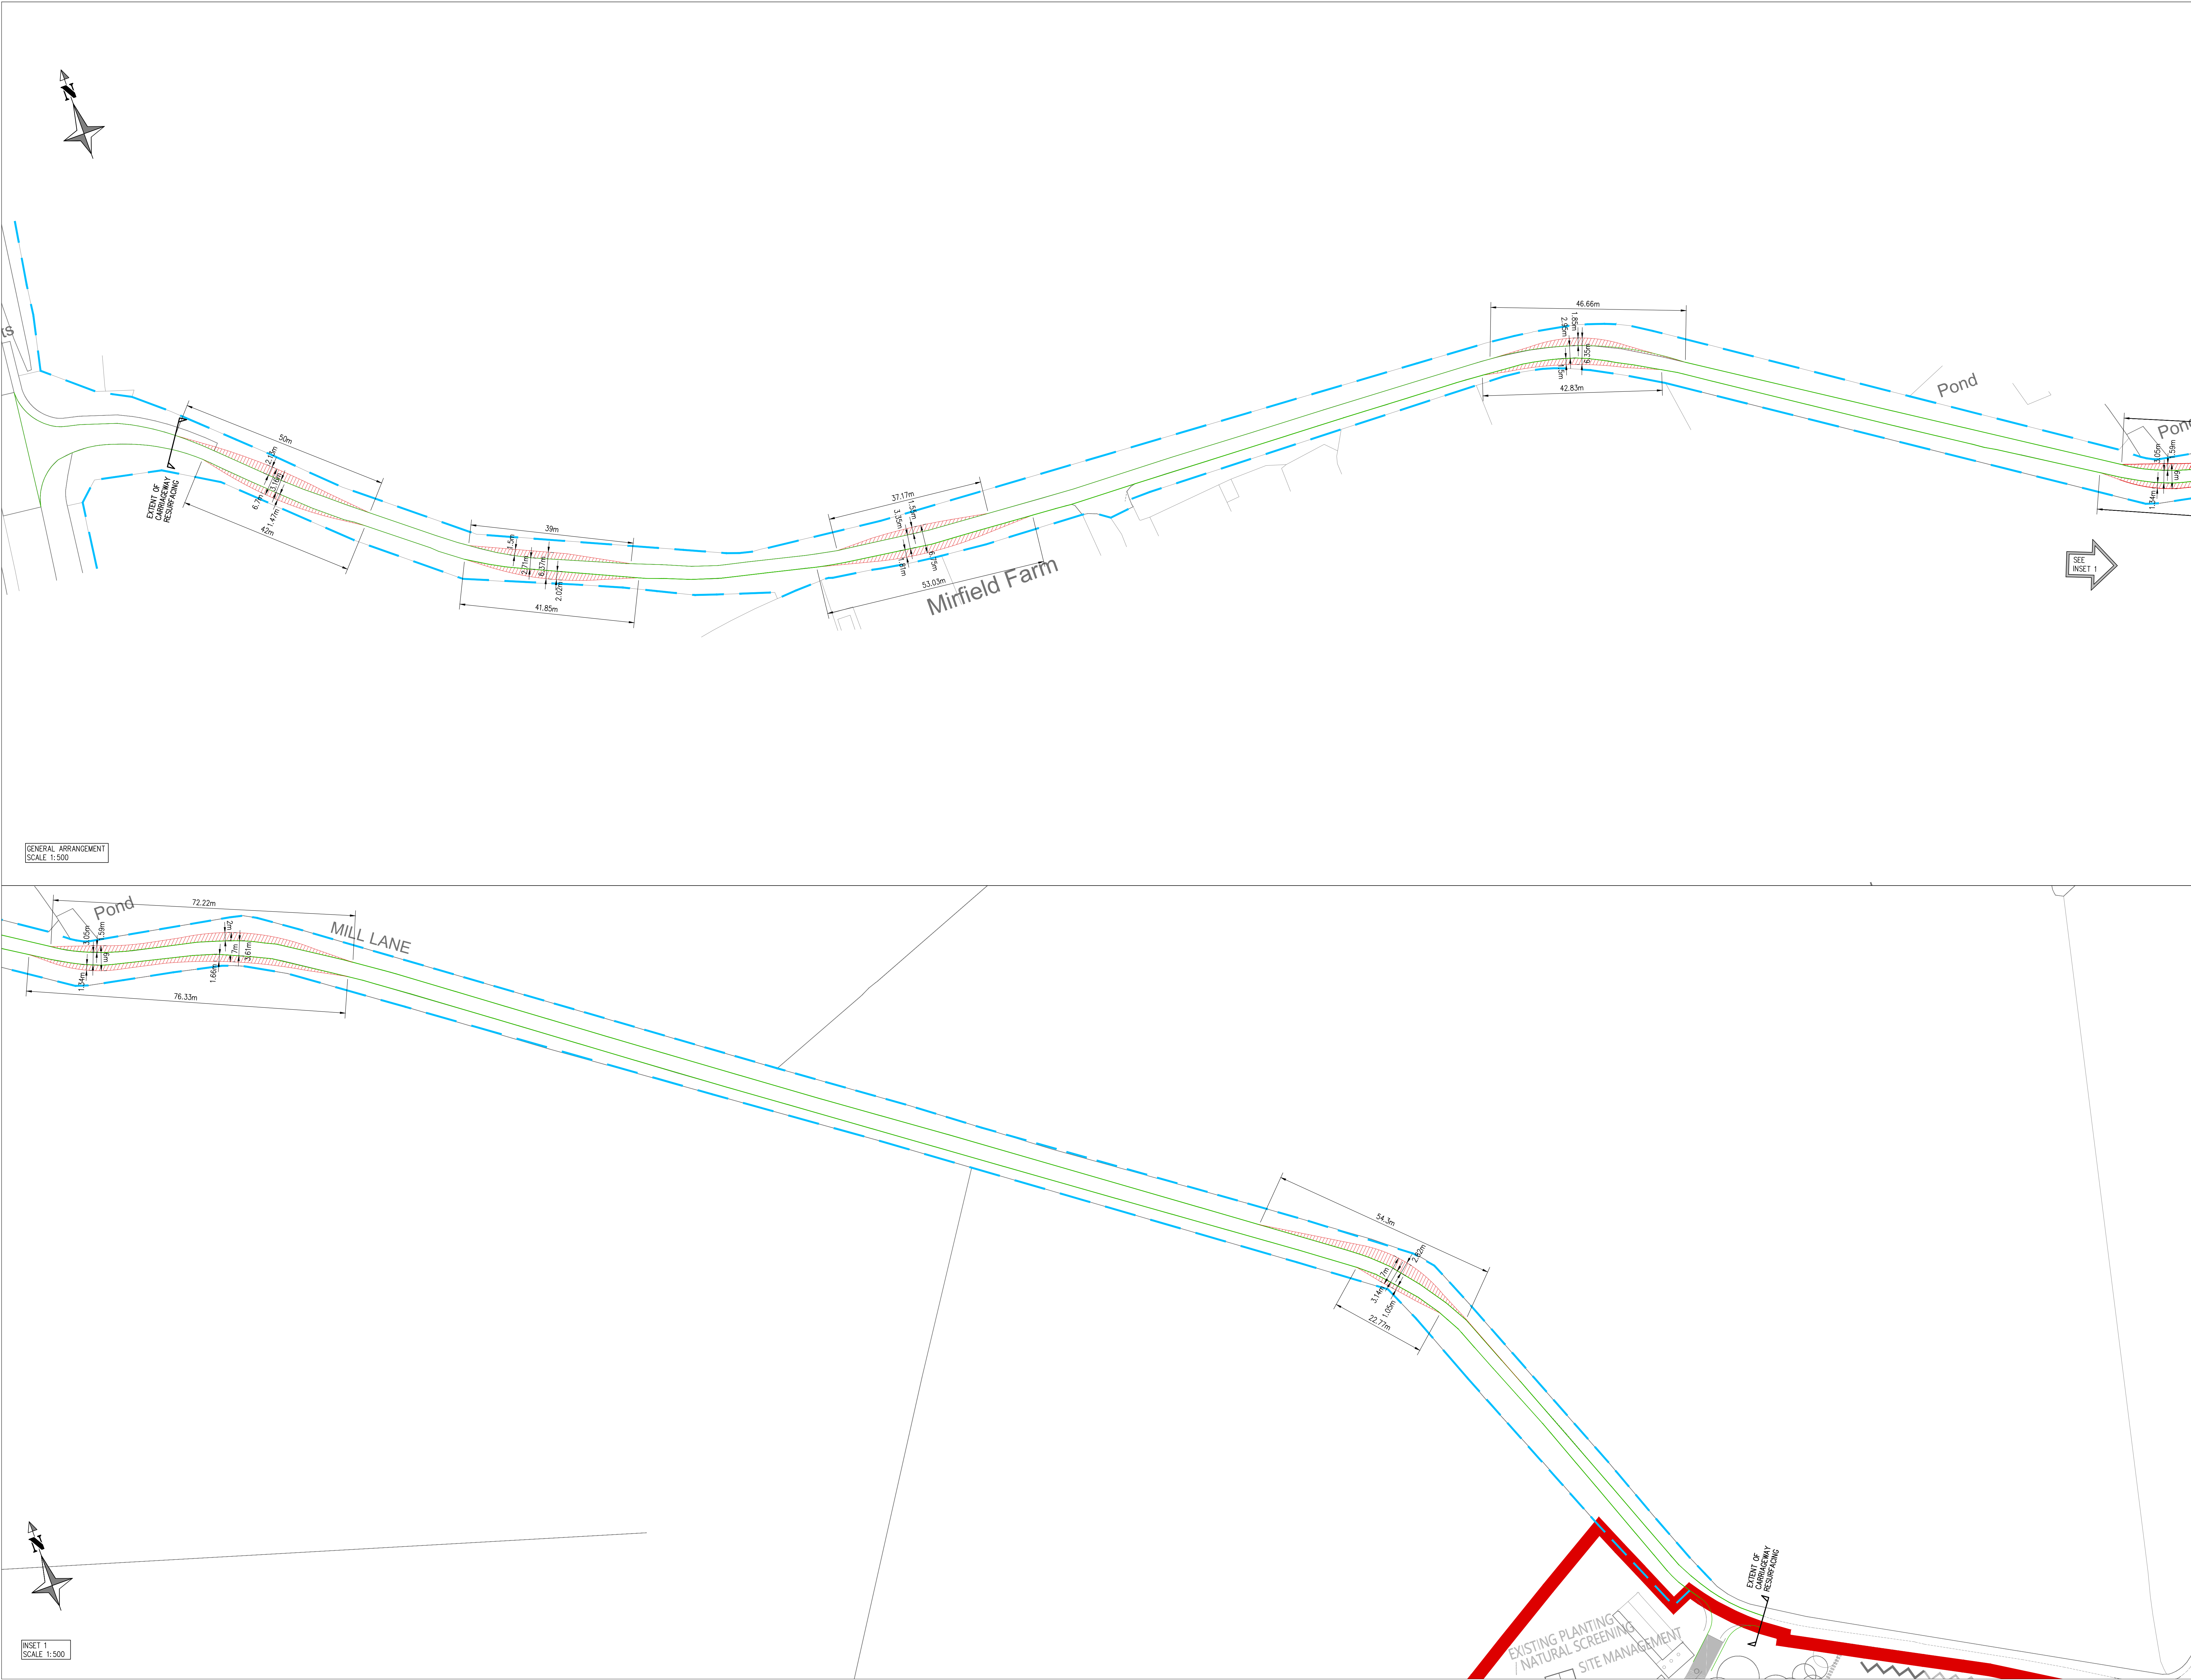

NOTES:

- DO NOT SCALE THIS DRAWING.
- THIS DRAWING IS TO BE READ IN CONJUNCTION WITH ALL OTHER RELEVANT ENGINEERS, ARCHITECTS AND SPECIALIST DESIGN DRAWINGS AND DETAILS.
- ALL DIMENSIONS ARE IN METRES UNLESS NOTED OTHERWISE.
- DIMENSIONS TAKEN FROM BANCROFT CONSULTING DRAWING REF: F21116/05. DETAILS AND DIMENSIONS SUBJECT TO REVIEW OF TOPOGRAPHICAL SURVEY INFORMATION & DMRB/LCC REQUIREMENTS FOR TAPER LENGTHS & MINIMUM WIDTHS.

KEY:

- HIGHWAY BOUNDARY
- EXTENTS OF HIGHWAY IMPROVEMENTS (DIMENSIONED)

GENERAL ARRANGEMENT
SCALE 1:500

INSET 1
SCALE 1:500

ALL WORK TO LEICESTERSHIRE COUNTY COUNCILS STANDARDS AND TO THE SATISFACTION OF THE LEICESTERSHIRE COUNTY COUNCIL ENGINEER.

THIS DRAWING IS FOR INFORMATION / APPROVAL AND SUBJECT TO AMENDMENT. NO RELIANCE SHOULD BE TAKEN UNTIL THE DRAWING STATUS IS CHANGED TO 'FOR CONSTRUCTION'.

B	ADDED EXTENT OF CARRIAGEWAY RESURFACING	JUN	NB	DMH	20.04.20
A	AMENDED TO SHOW FILL LENGTH AND WIDTH OF MILL LANE	JUN	NB	DMH	16.03.20
-	FIRST ISSUE	JUN	NB	DMH	13.02.20
REV	AMENDMENTS	DRN	CHK	APP	DATE
PROJECT: BARROW HILL QUARRY MILL LANE EARL SHILTON					
DRAWING TITLE: HIGHWAY IMPROVEMENT GENERAL ARRANGEMENT					
CLIENT: AT CONTRACTING & PLANT HIRE LTD (BEDWORTH)					
DRAWING NUMBER: 26726_03_010_01					
REVISION	B	SHEET SIZE	A1	SCALE	1:500
STATUS: FOR INFORMATION / APPROVAL					
M-EC Consulting Development Engineers		Telephone: 01530 264 763 Email: groud@mh-ec.co.uk Website: www.mh-ec.co.uk ORDNANCE SURVEY © CROWN COPYRIGHT 2015. ALL RIGHTS RESERVED. LICENCE NUMBER: 100056661			