
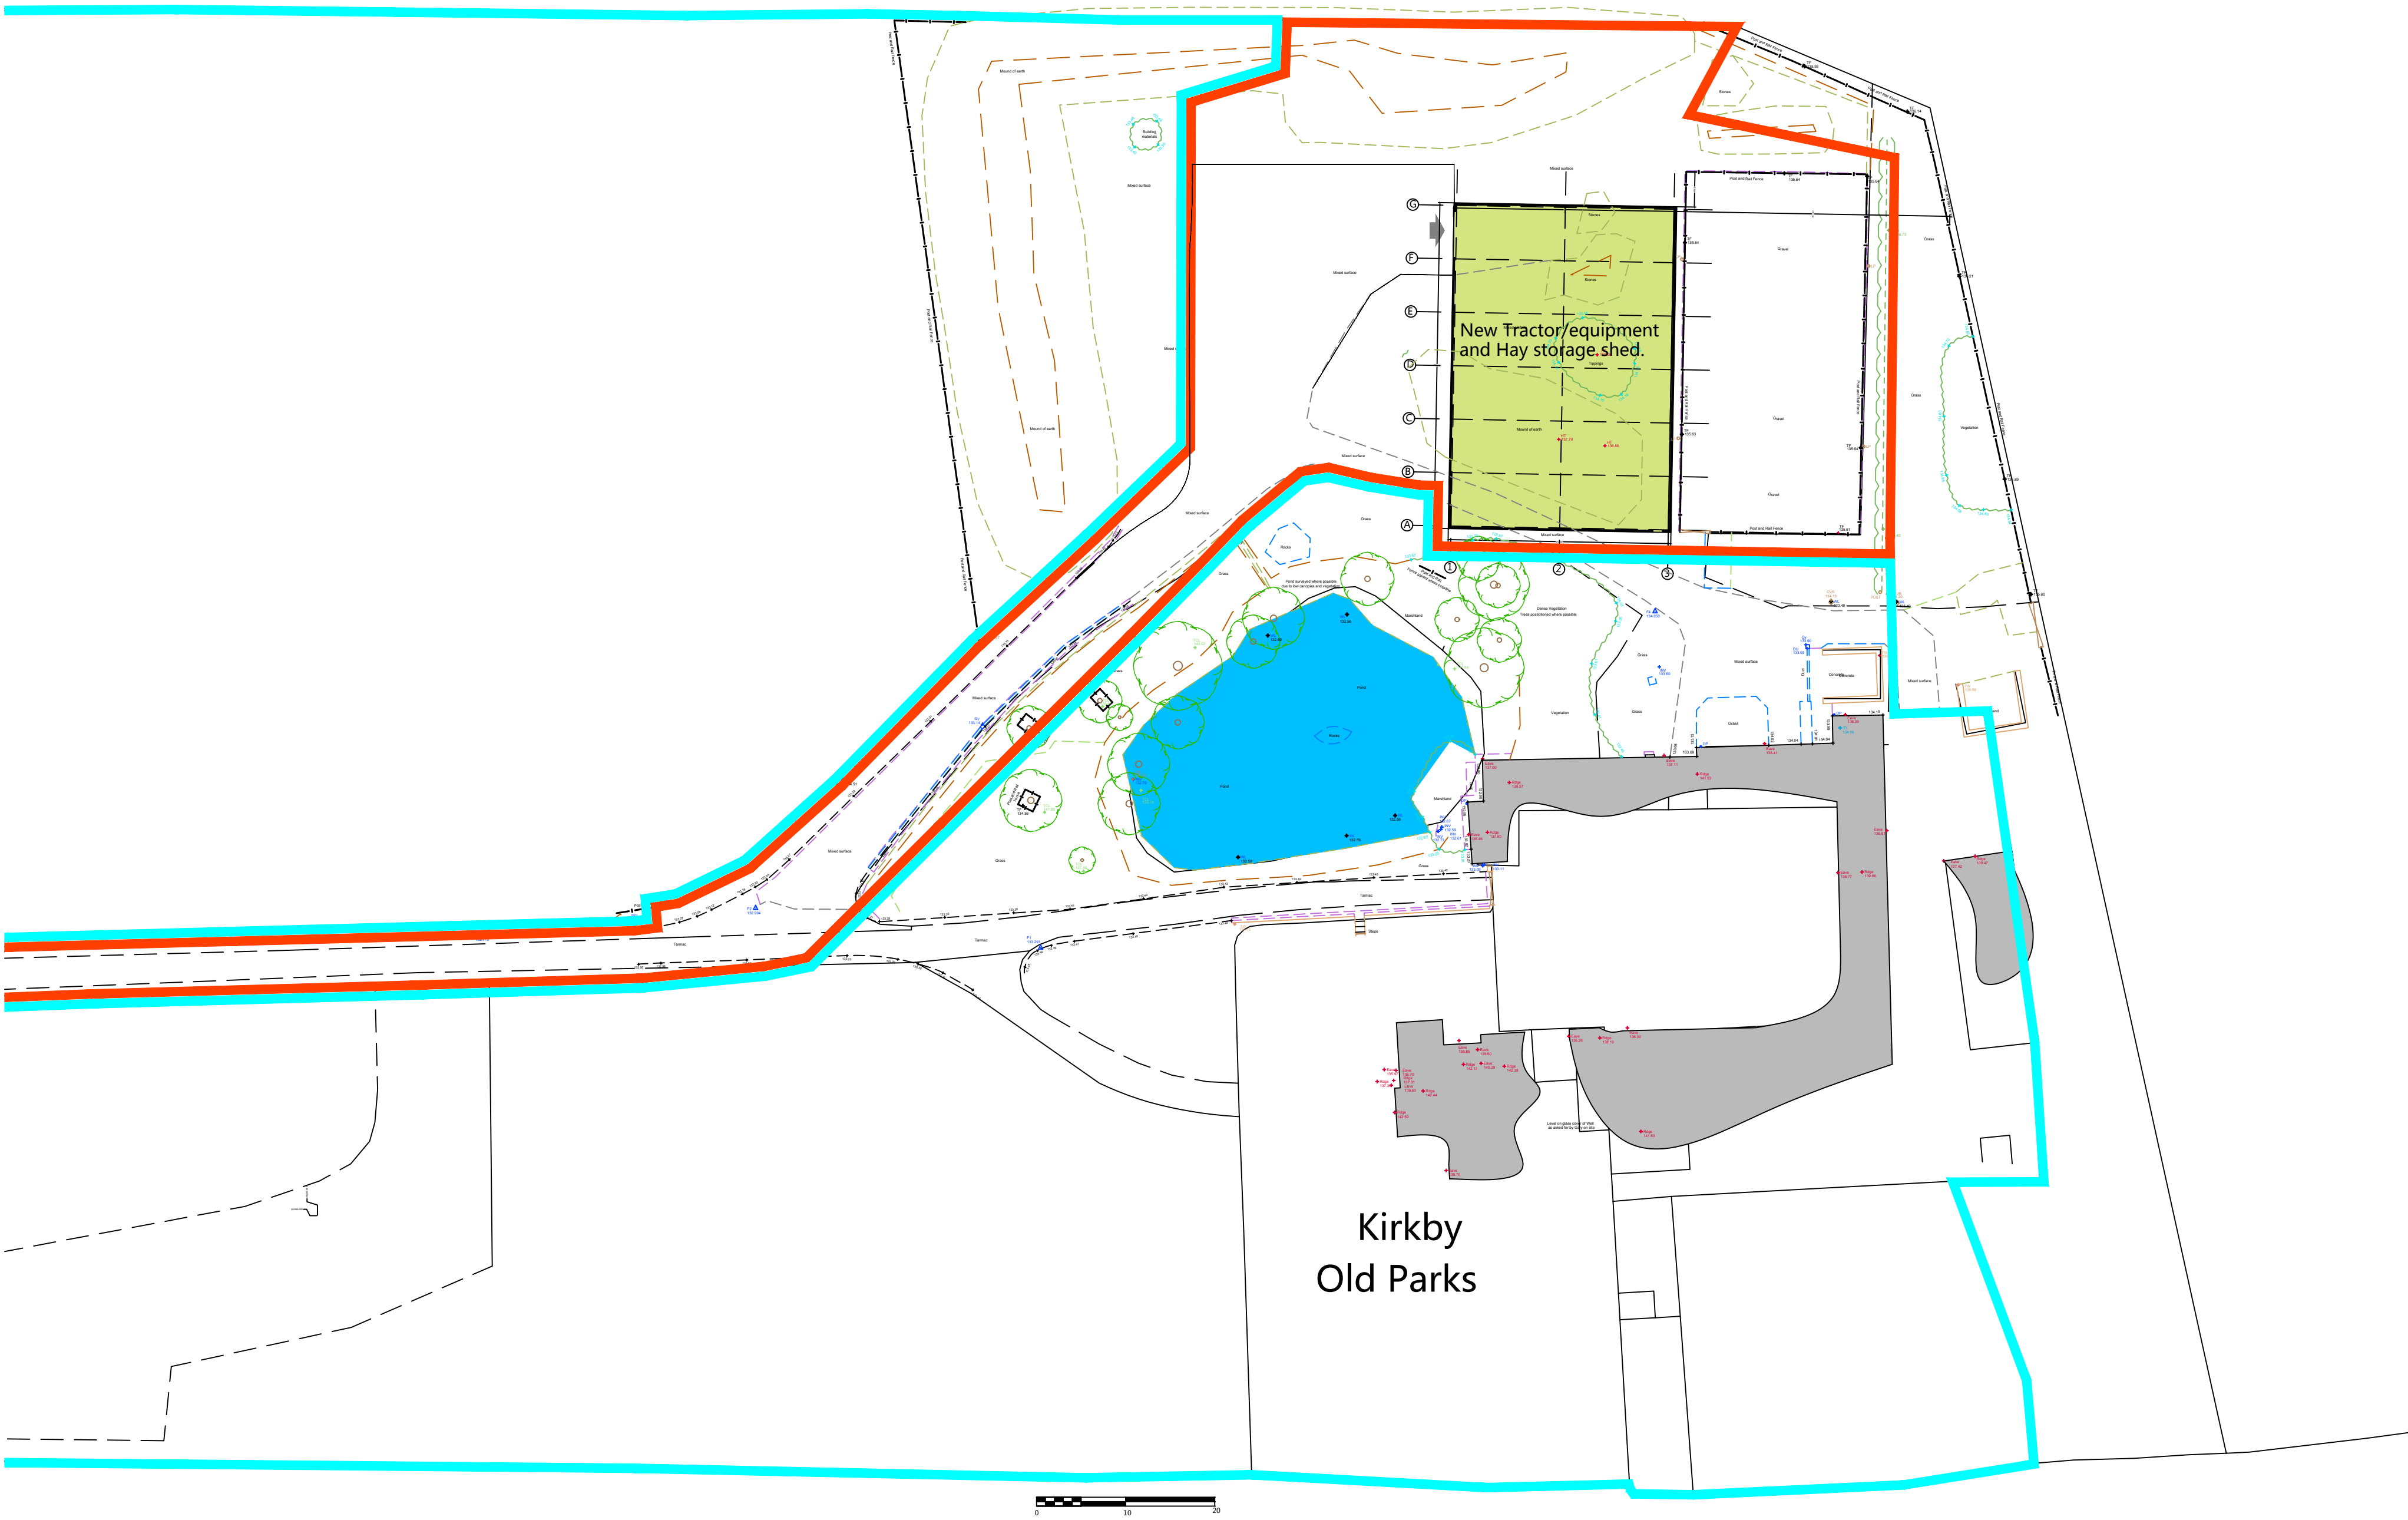


This drawing is protected under the copyright designers & patents act 1988. Do not scale, plotted dimensions only are to be taken as current information. All dimensions coordinates and levels are to be checked and confirmed on site prior to any works being undertaken.

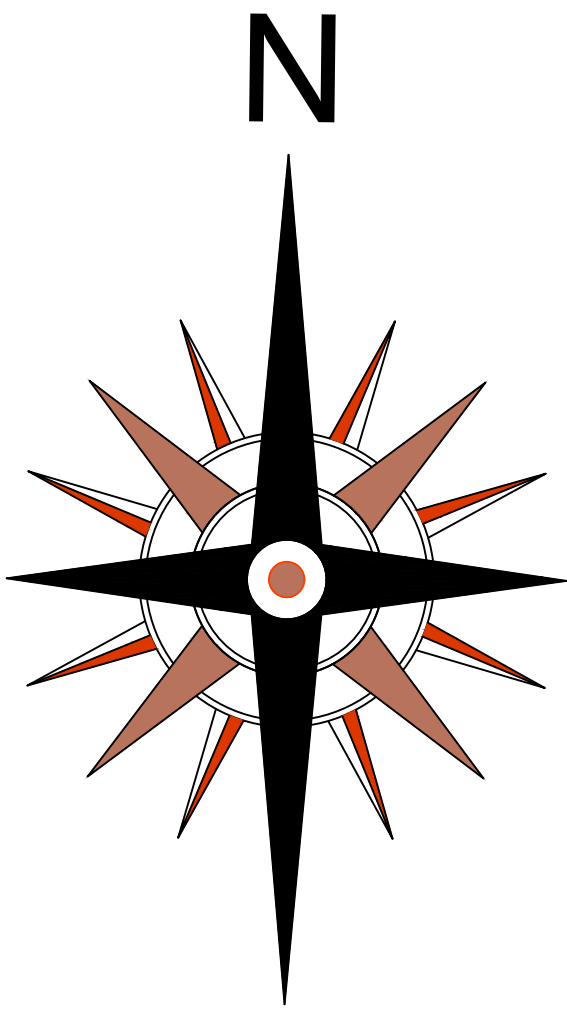

Client,
ELMSLODGE CONSTRUCTION LTD

Kirkby Old Parks Farm

Plan as Proposed

Scale. 1:500 A1 Date. Feb 25

Dwg No. 2003 Revision. -

Brook House Consulting

BHC
The Edge
Syston Road,
Cossington,
Leicester.
LE7 4UZ

Tel:- 0116 2169415 E mail:- mail@brookhouseconsulting.com