NO DIMENSIONS TO BE SCALED FROM THIS DRAWING

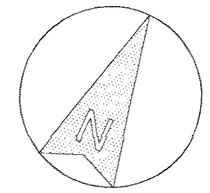

KEY

- Site boundary for converted warehouse
- Converted warehouse
- Adjacent site boundary owned by applicant
- Adjacent site owned by applicant
- Direction of traffic flow

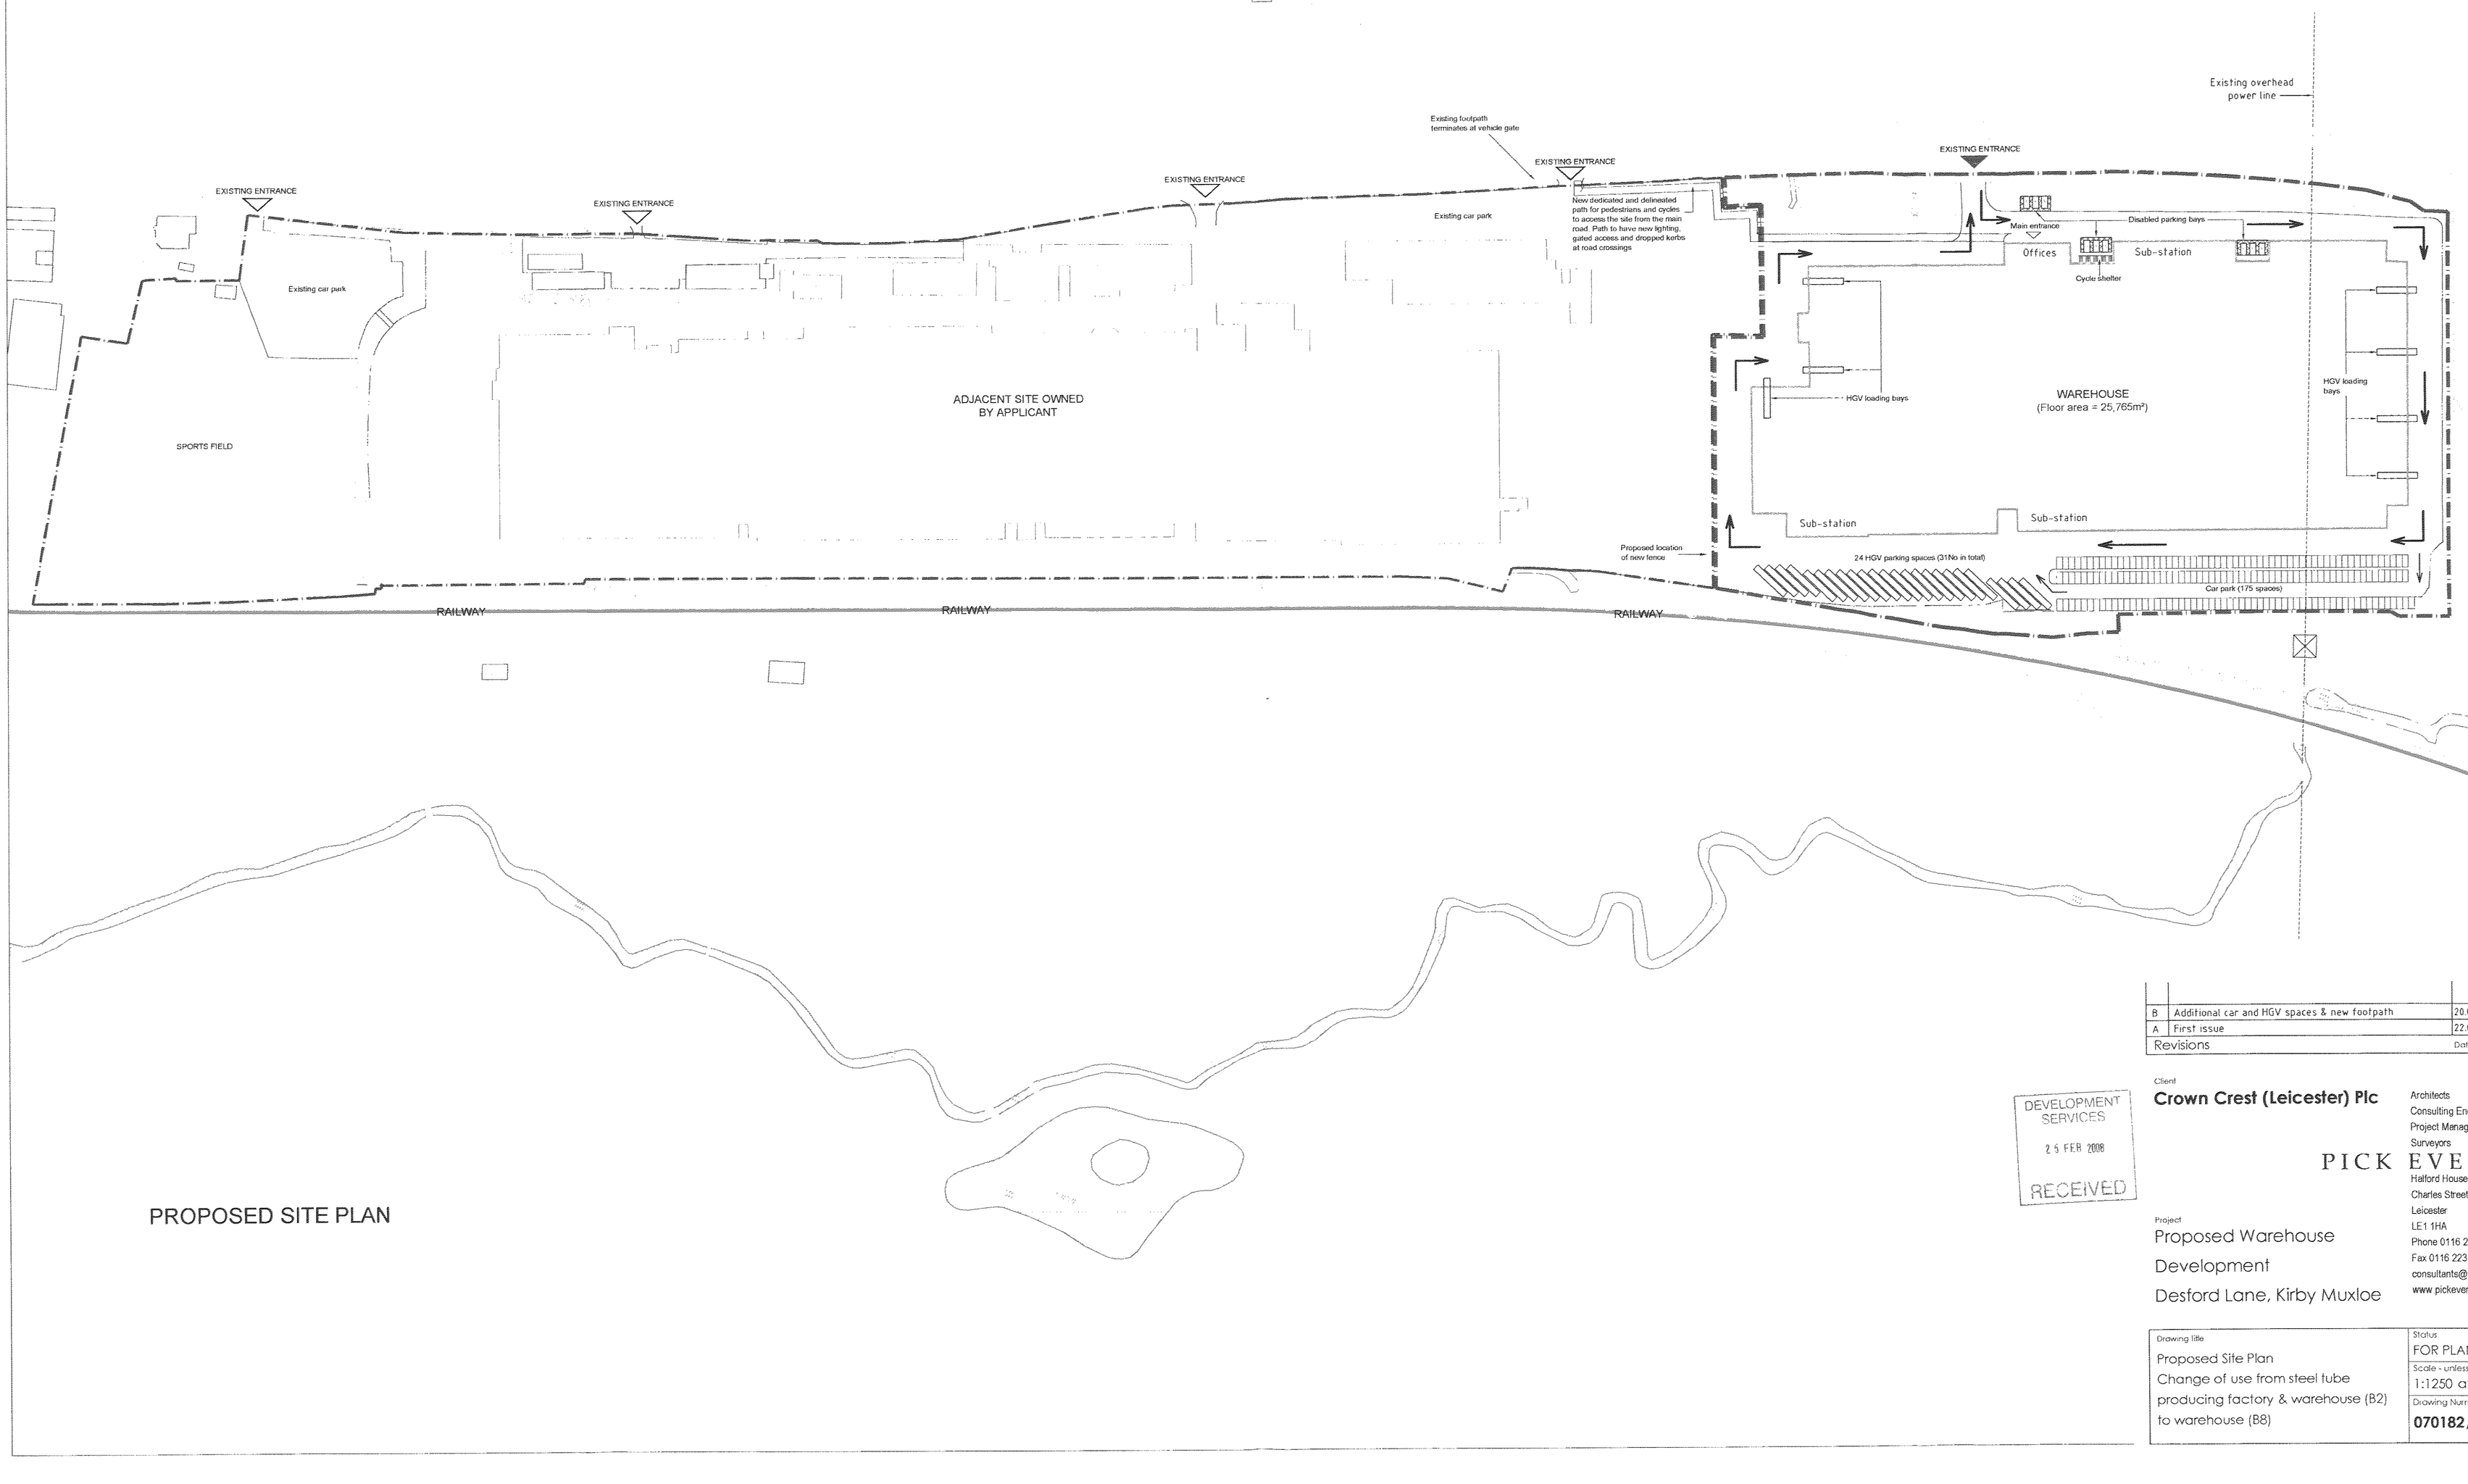

PROPOSED SITE PLAN

B	Additional car and HGV spaces & new footpath	20.02.08	AV	RBC
A	First issue	22.08.07	RYL	RC
Revisions		Date	Drawn	Chk'd

DEVELOPMENT SERVICES
25 FEB 2008
RECEIVED

Client
Crown Crest (Leicester) Plc

Architects
Consulting Engineers
Project Managers
Surveyors
PICK EVERARD
Halford House
Charles Street
Leicester
LE1 1HA
Phone 0116 223 4400
Fax 0116 223 4411/22/33
consultants@pickeverard.co.uk
www.pickeverard.co.uk

Project
Proposed Warehouse Development
Desford Lane, Kirby Muxloe

Drawing title	Status
Proposed Site Plan Change of use from steel tube producing factory & warehouse (B2) to warehouse (B8)	FOR PLANNING
	Scale - unless otherwise stated 1:1250 at A1
	Drawing Number: 070182/A/006 — Rev: B