



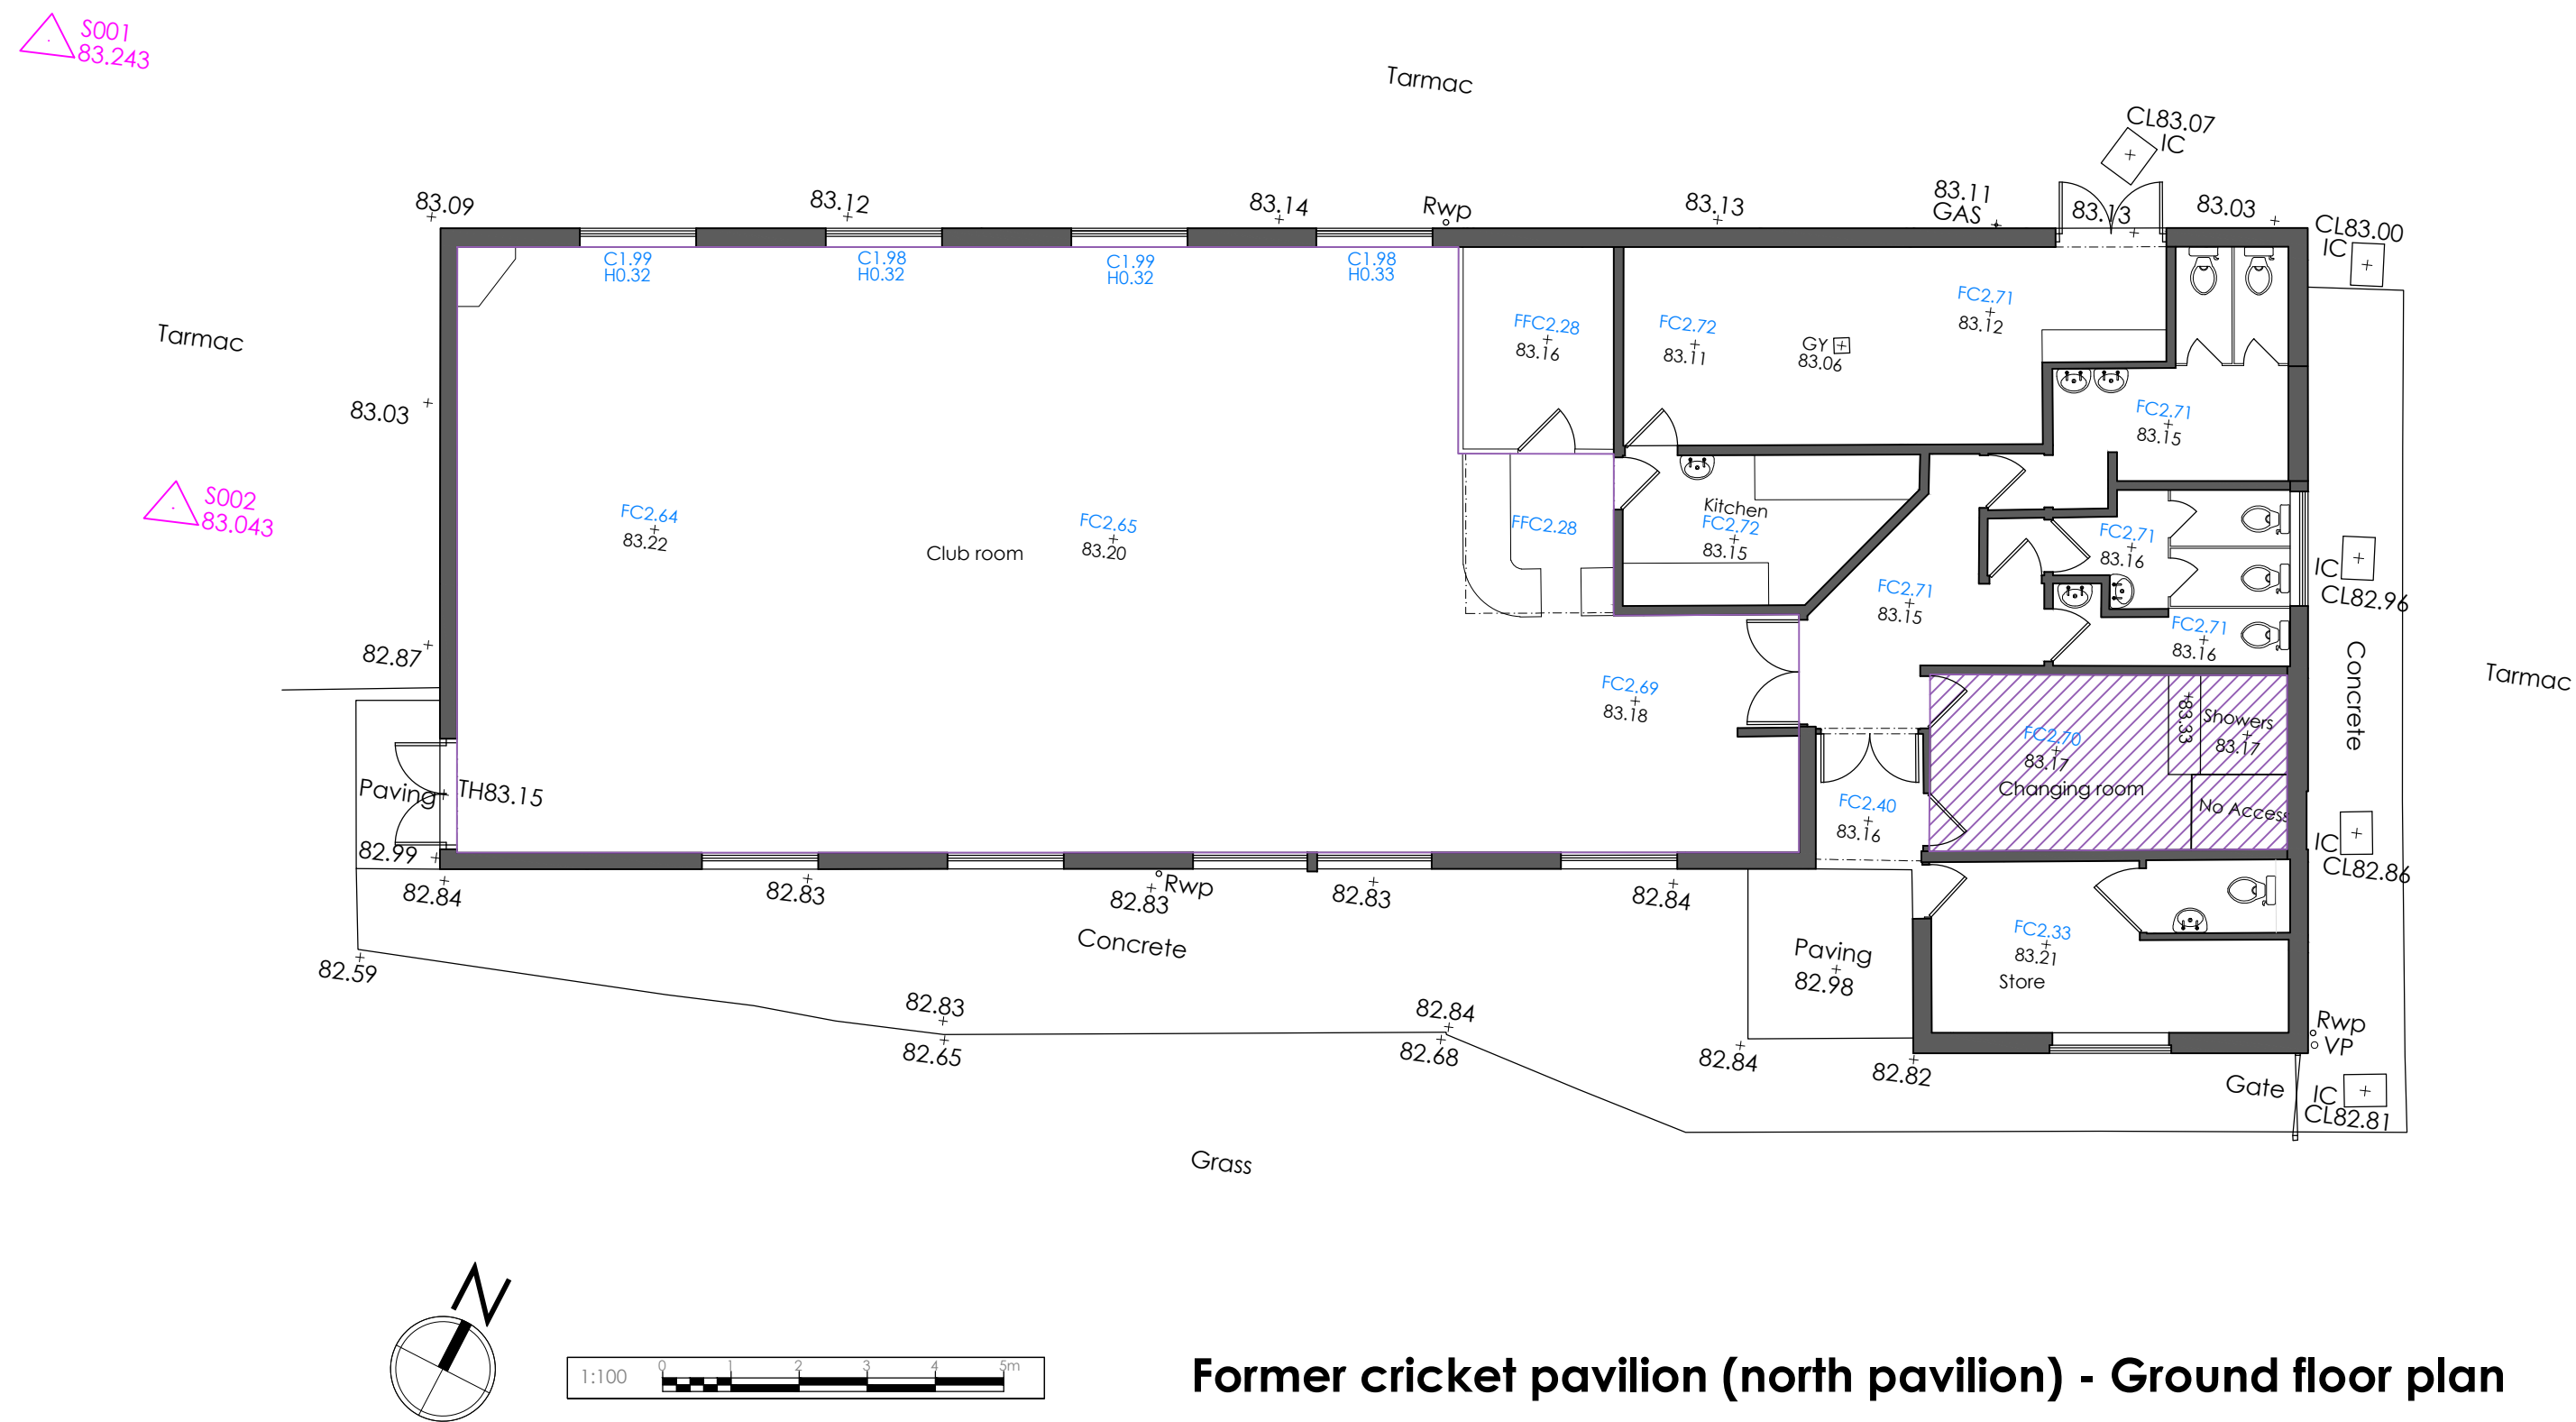

Former cricket pavilion

1 no. changing room, 13.5 sq.m; incl. 9.4 sq.m changing area

Changing

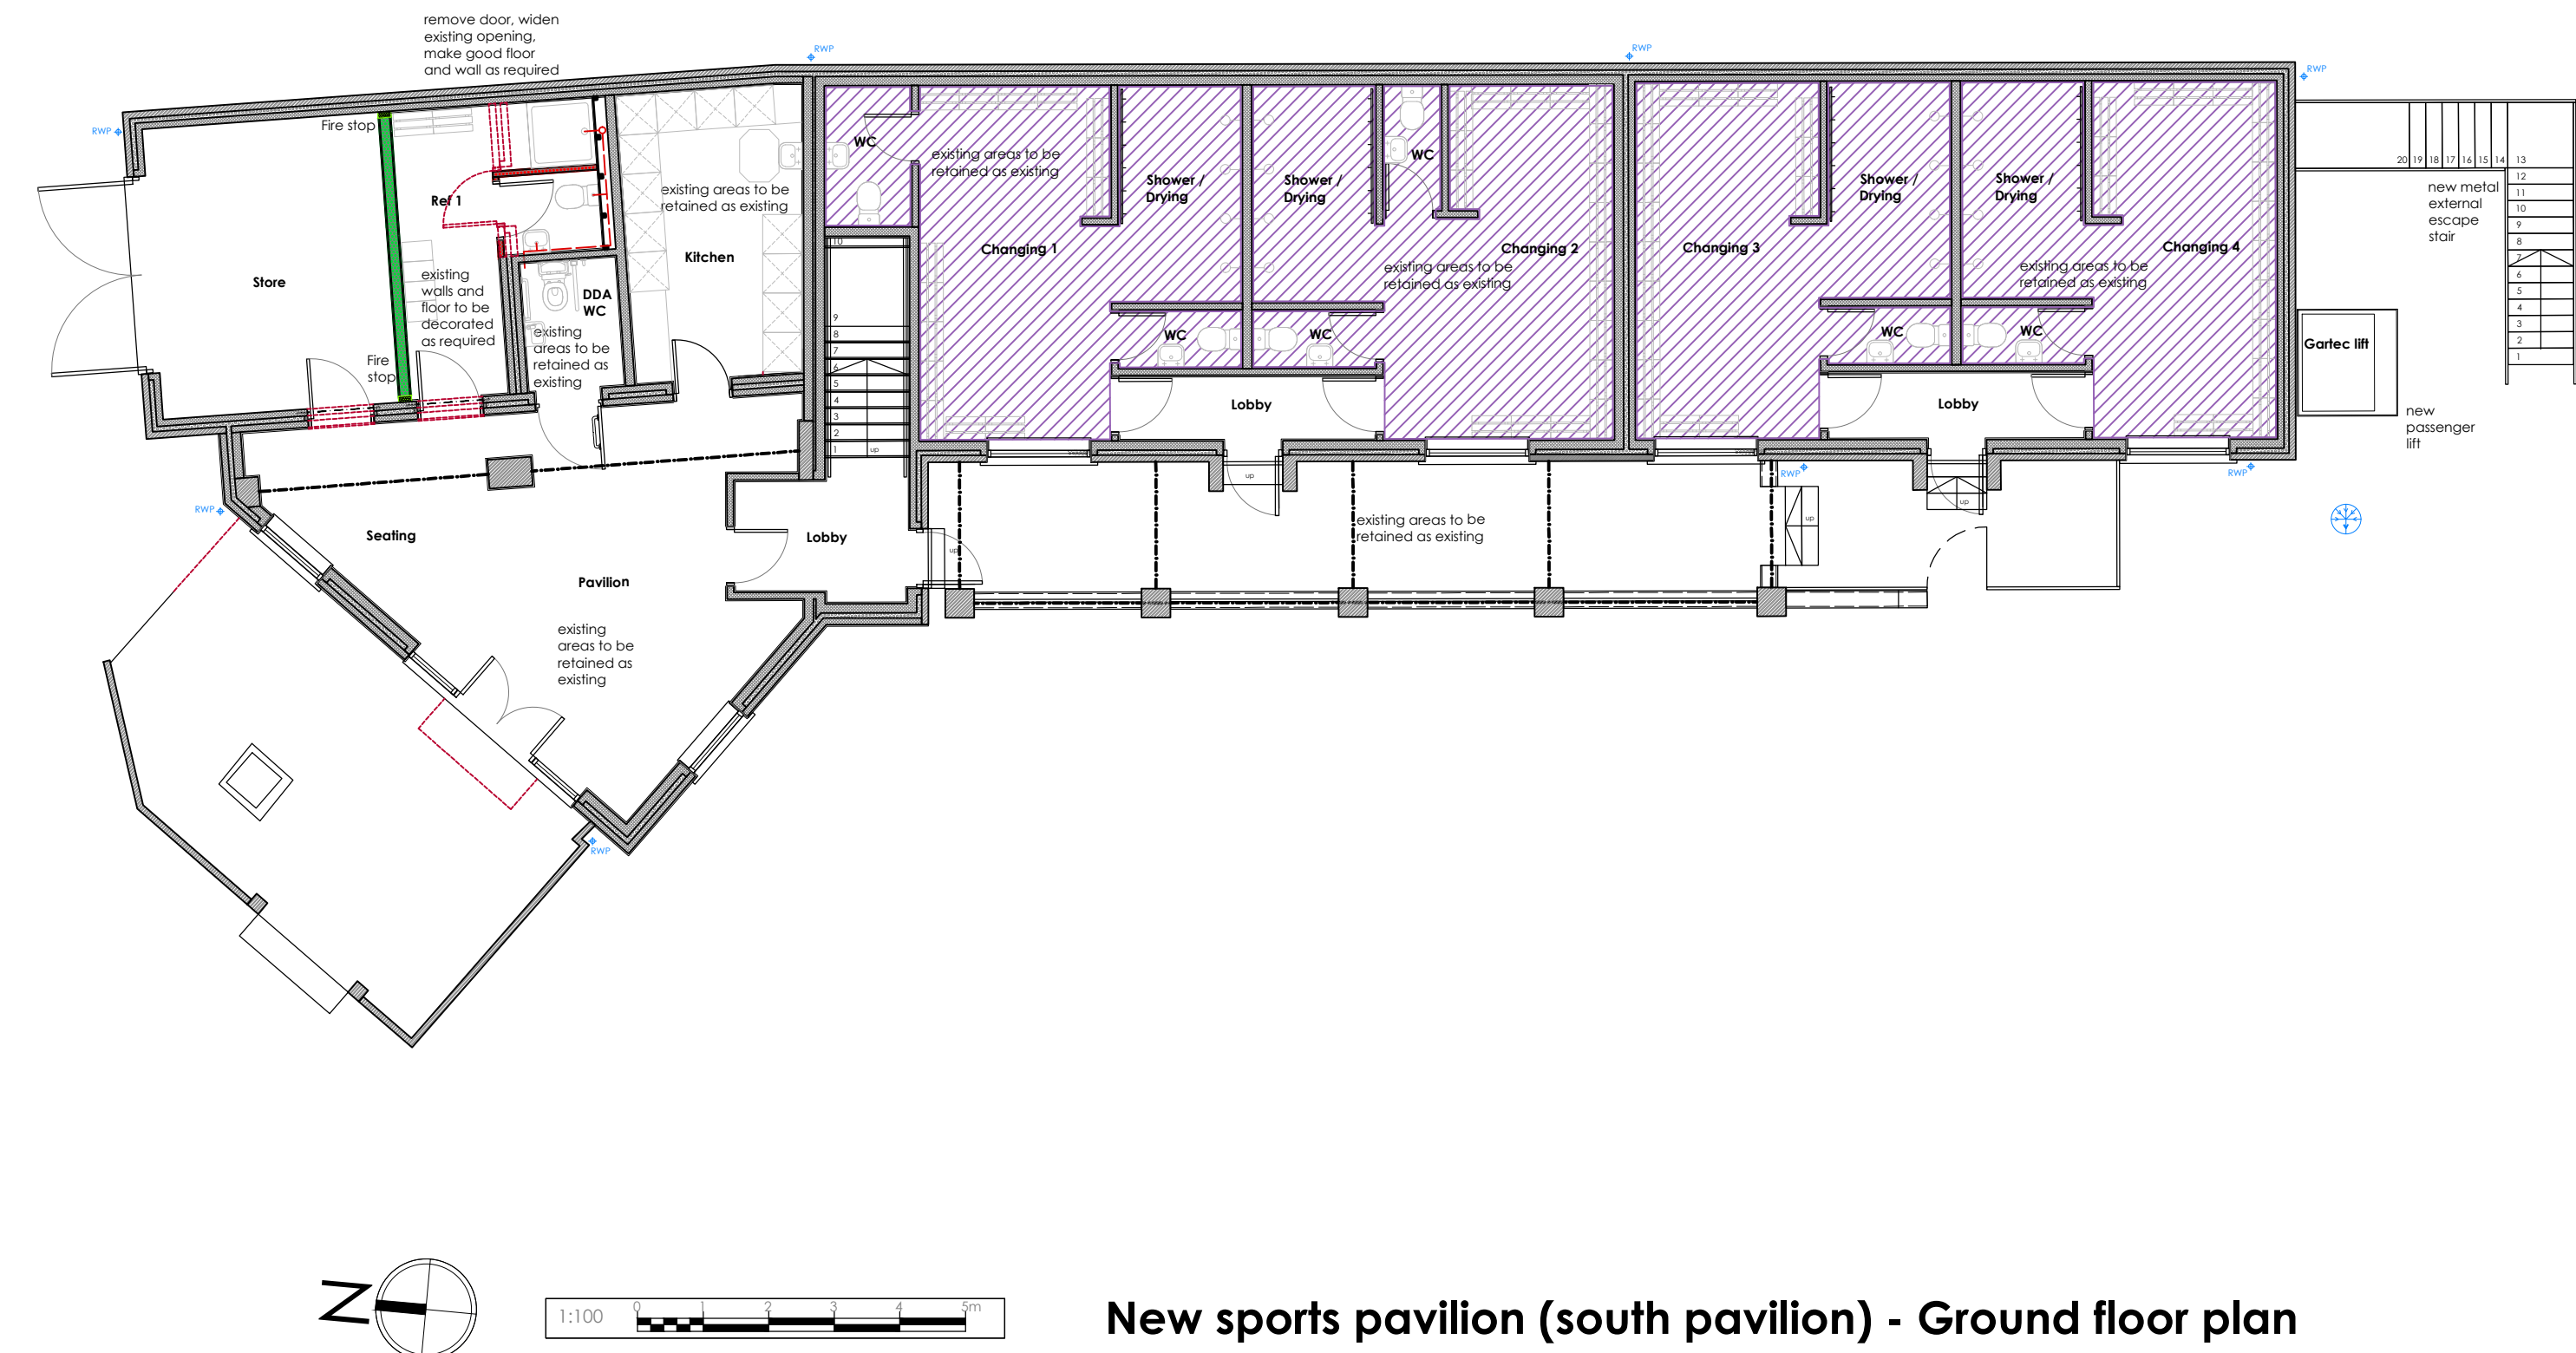

New sports pavilion

4 no. changing rooms:

Changing room 1: 26.2 sq.m; incl. 15.6 sq.m changing area

Changing room 2: 26.2 sq.m; incl. 16.7 sq.m changing area

Changing room 3: 22.9 sq.m; incl. 15.0 sq.m changing area

Changing room 4: 22.9 sq.m; incl. 15.0 sq.m changing area

Total 98.2 sq.m changing rooms including showers & WCs
62.3 sq.m changing area

Changing