
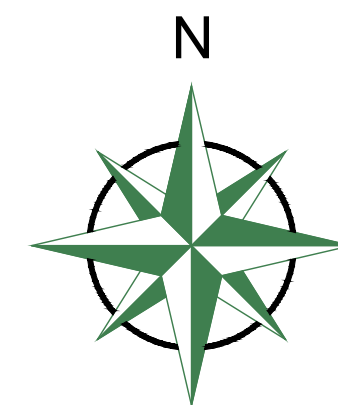


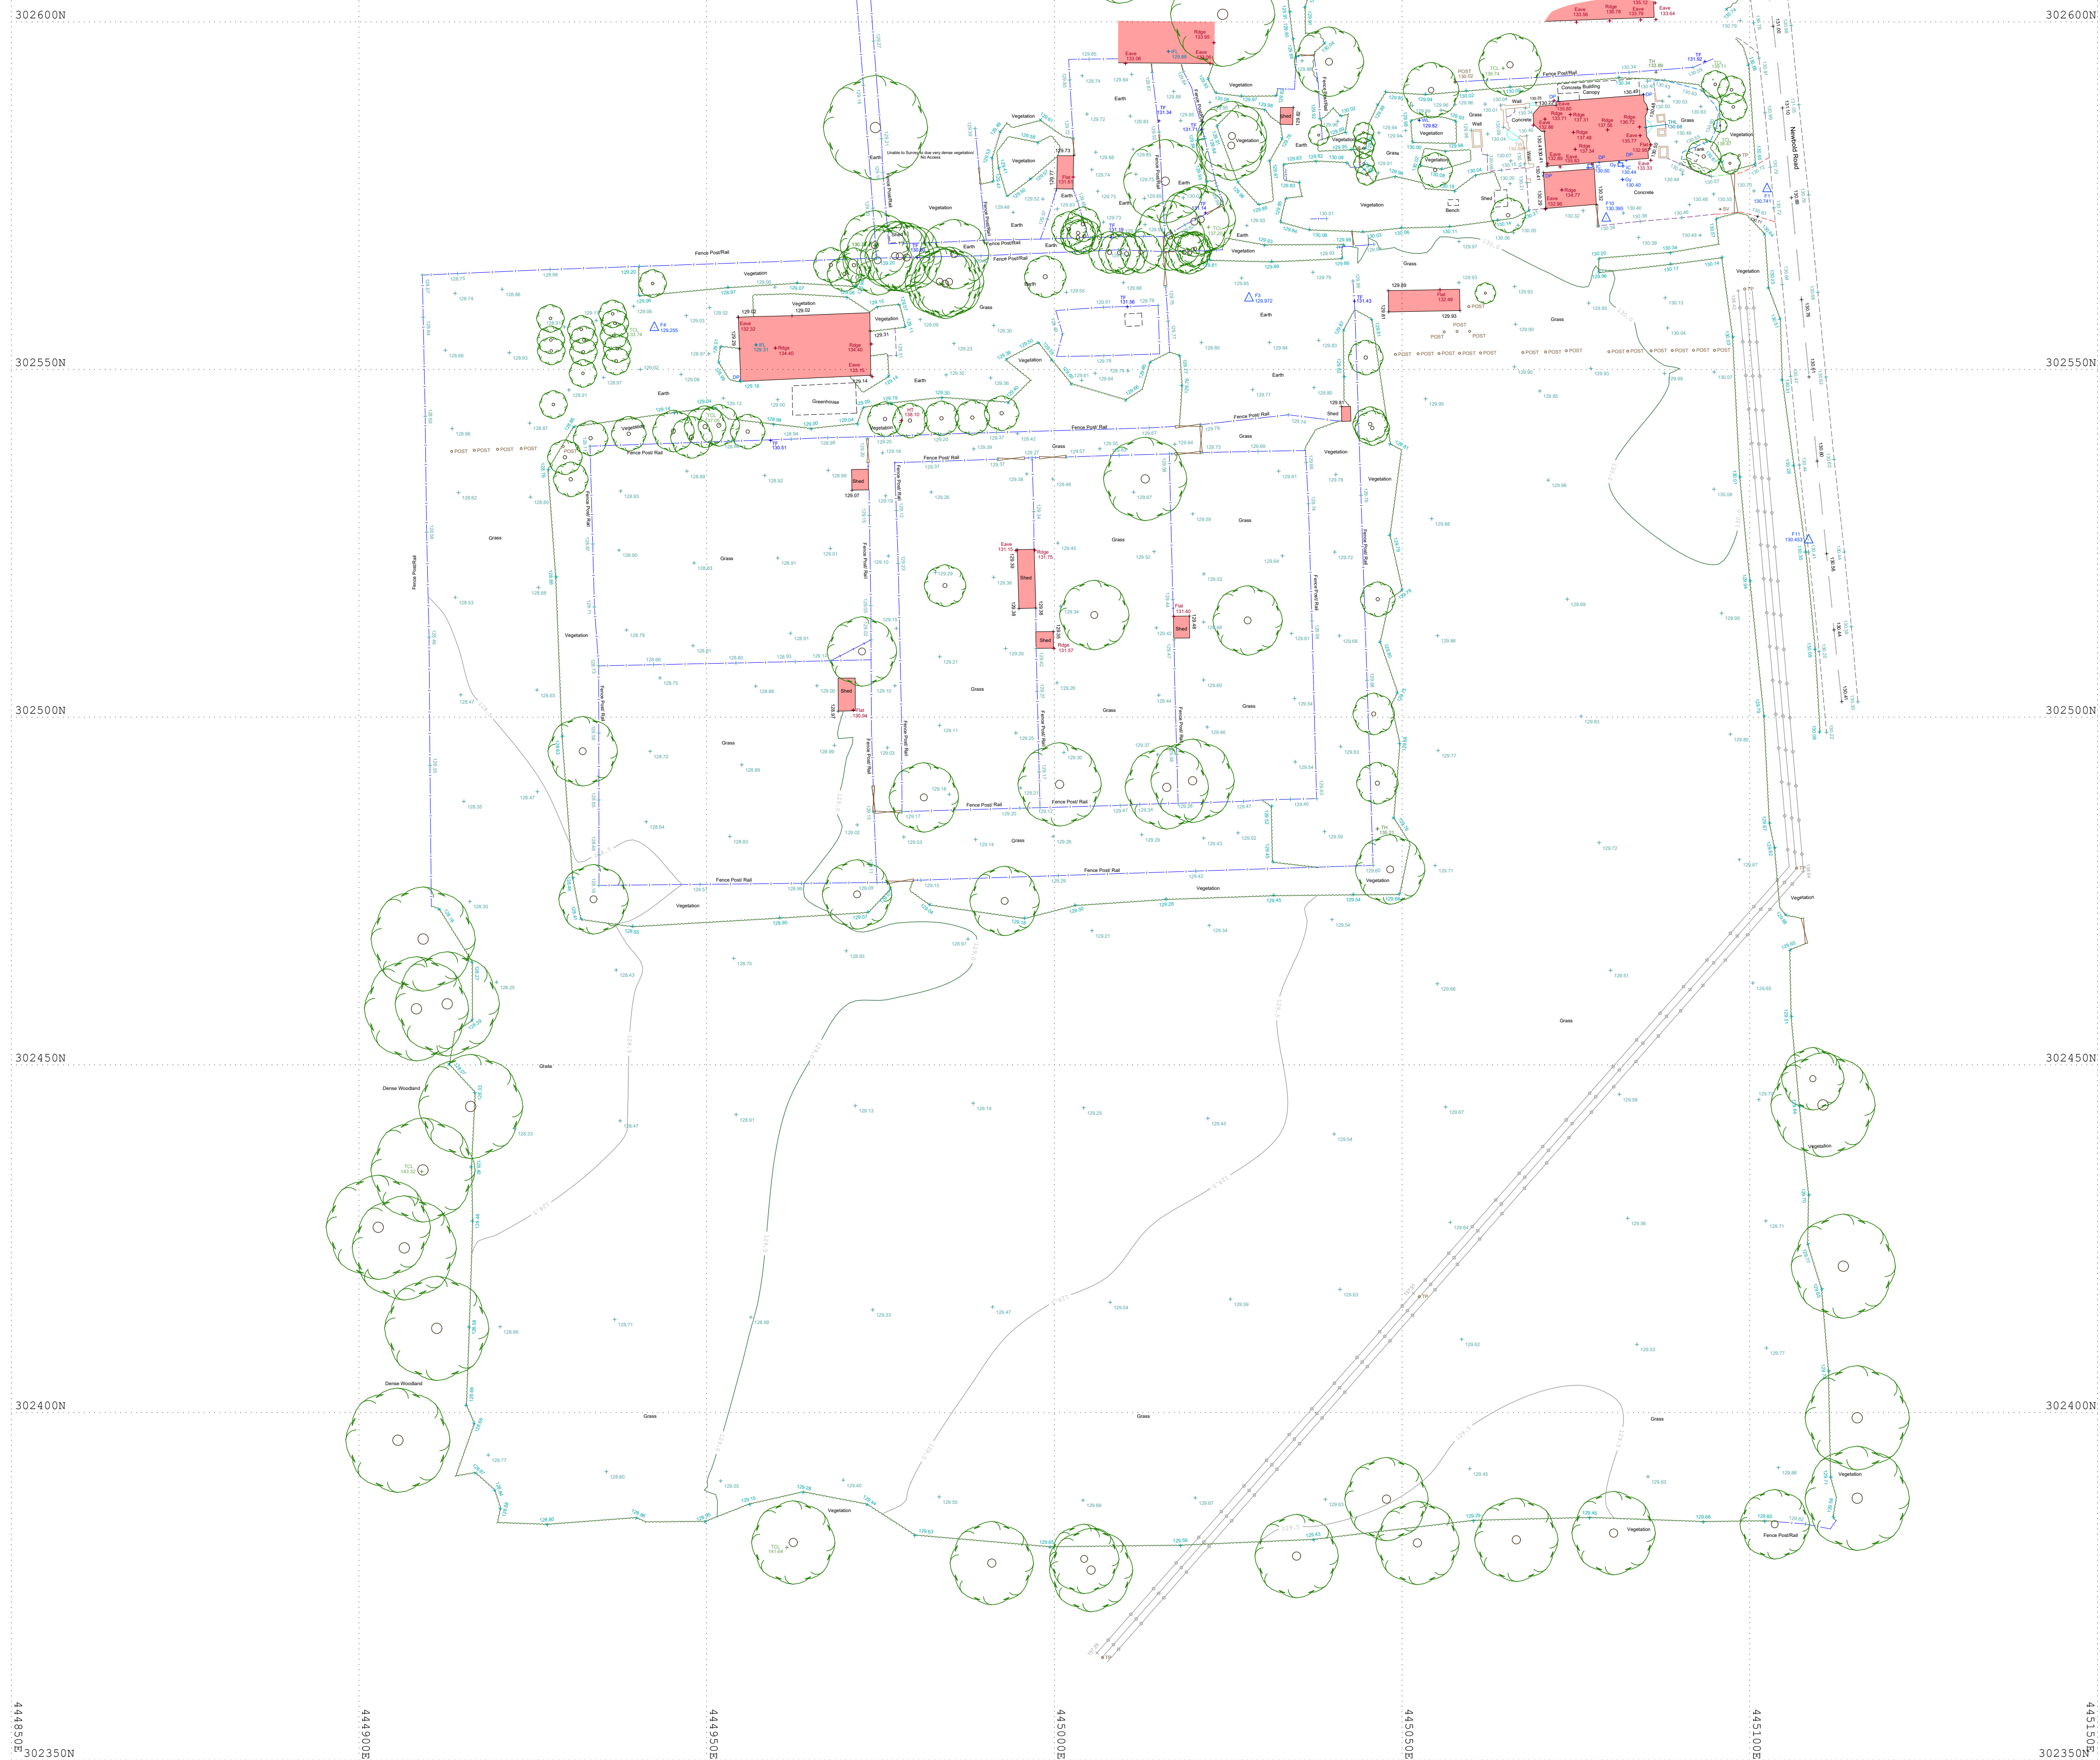

Site Notes:

Survey Legend:

	Buildings	Concrete walls	Fl	Flashed light	IFL	Infared beam
Station	Easting (m)	Northing (m)	Level (m)
F1	445102.486	302576.012	130.741
F2	445099.539	302671.851	130.243
F3	445027.985	302560.292	129.972
F4	444942.462	302556.060	129.255
F10	445079.347	302571.786	130.395
F11	445108.466	302525.503	130.453

Rev:	Date:	Description:	Surveyed:	Quality Re
------	-------	--------------	-----------	------------

FOSSE SURVEYING

Fosse Surveying Limited
The Old Vicarage, Market St, Castle Donington, DE74 2JB
Tel: 0215 2325169
Mobile: 07940 147344
Email: mail@fossesurveying.co.uk Website: www.fossesurveying.co.uk

Client **Lion Planning**

Project 31 Newbold Road
Kirkby Mallory
LE9 7QG

Title	Topographical Survey
-------	----------------------

Surveyed:	GT, JA	Date:	04/07/2024
-----------	--------	-------	------------

Quality Ref: 2701 Scale: 1:500@A1

Unit: 1.000	Unit: 1.000

Level Datum: OS GNSS	Grid: OS GNSS
----------------------	---------------

Job No.	2701	Rev.
---------	------	------

Comments:
The survey has been orientated to the Ordnance Survey (OS)

National Grid (OSGB36) via a GPS and the OS active network. No Scale factor has been applied to the survey therefore the

coordinates shown are arbitrary and not true OS which has a scale factor applied.

Trees are positioned accurately unless stated, Boles & Canopys are indicative unless otherwise stated where possible.

Some services may have been omitted due to dense vegetation, parked vehicles or site access issues.

All critical dimensions to be verified on site before design - construction takes place. All dimensions shown are in meters

No liability will be taken for this drawing if passed onto a third party without written permission of Fosse Surveilling.

