

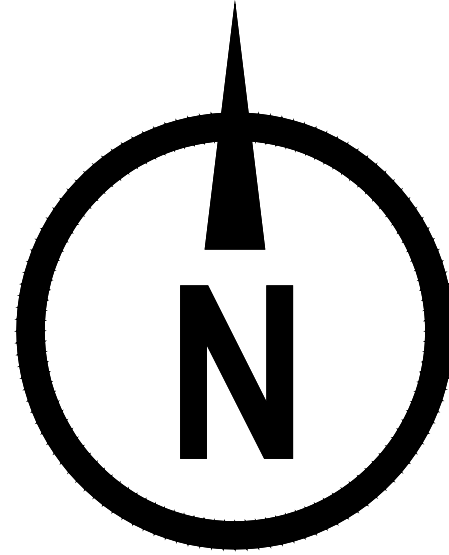
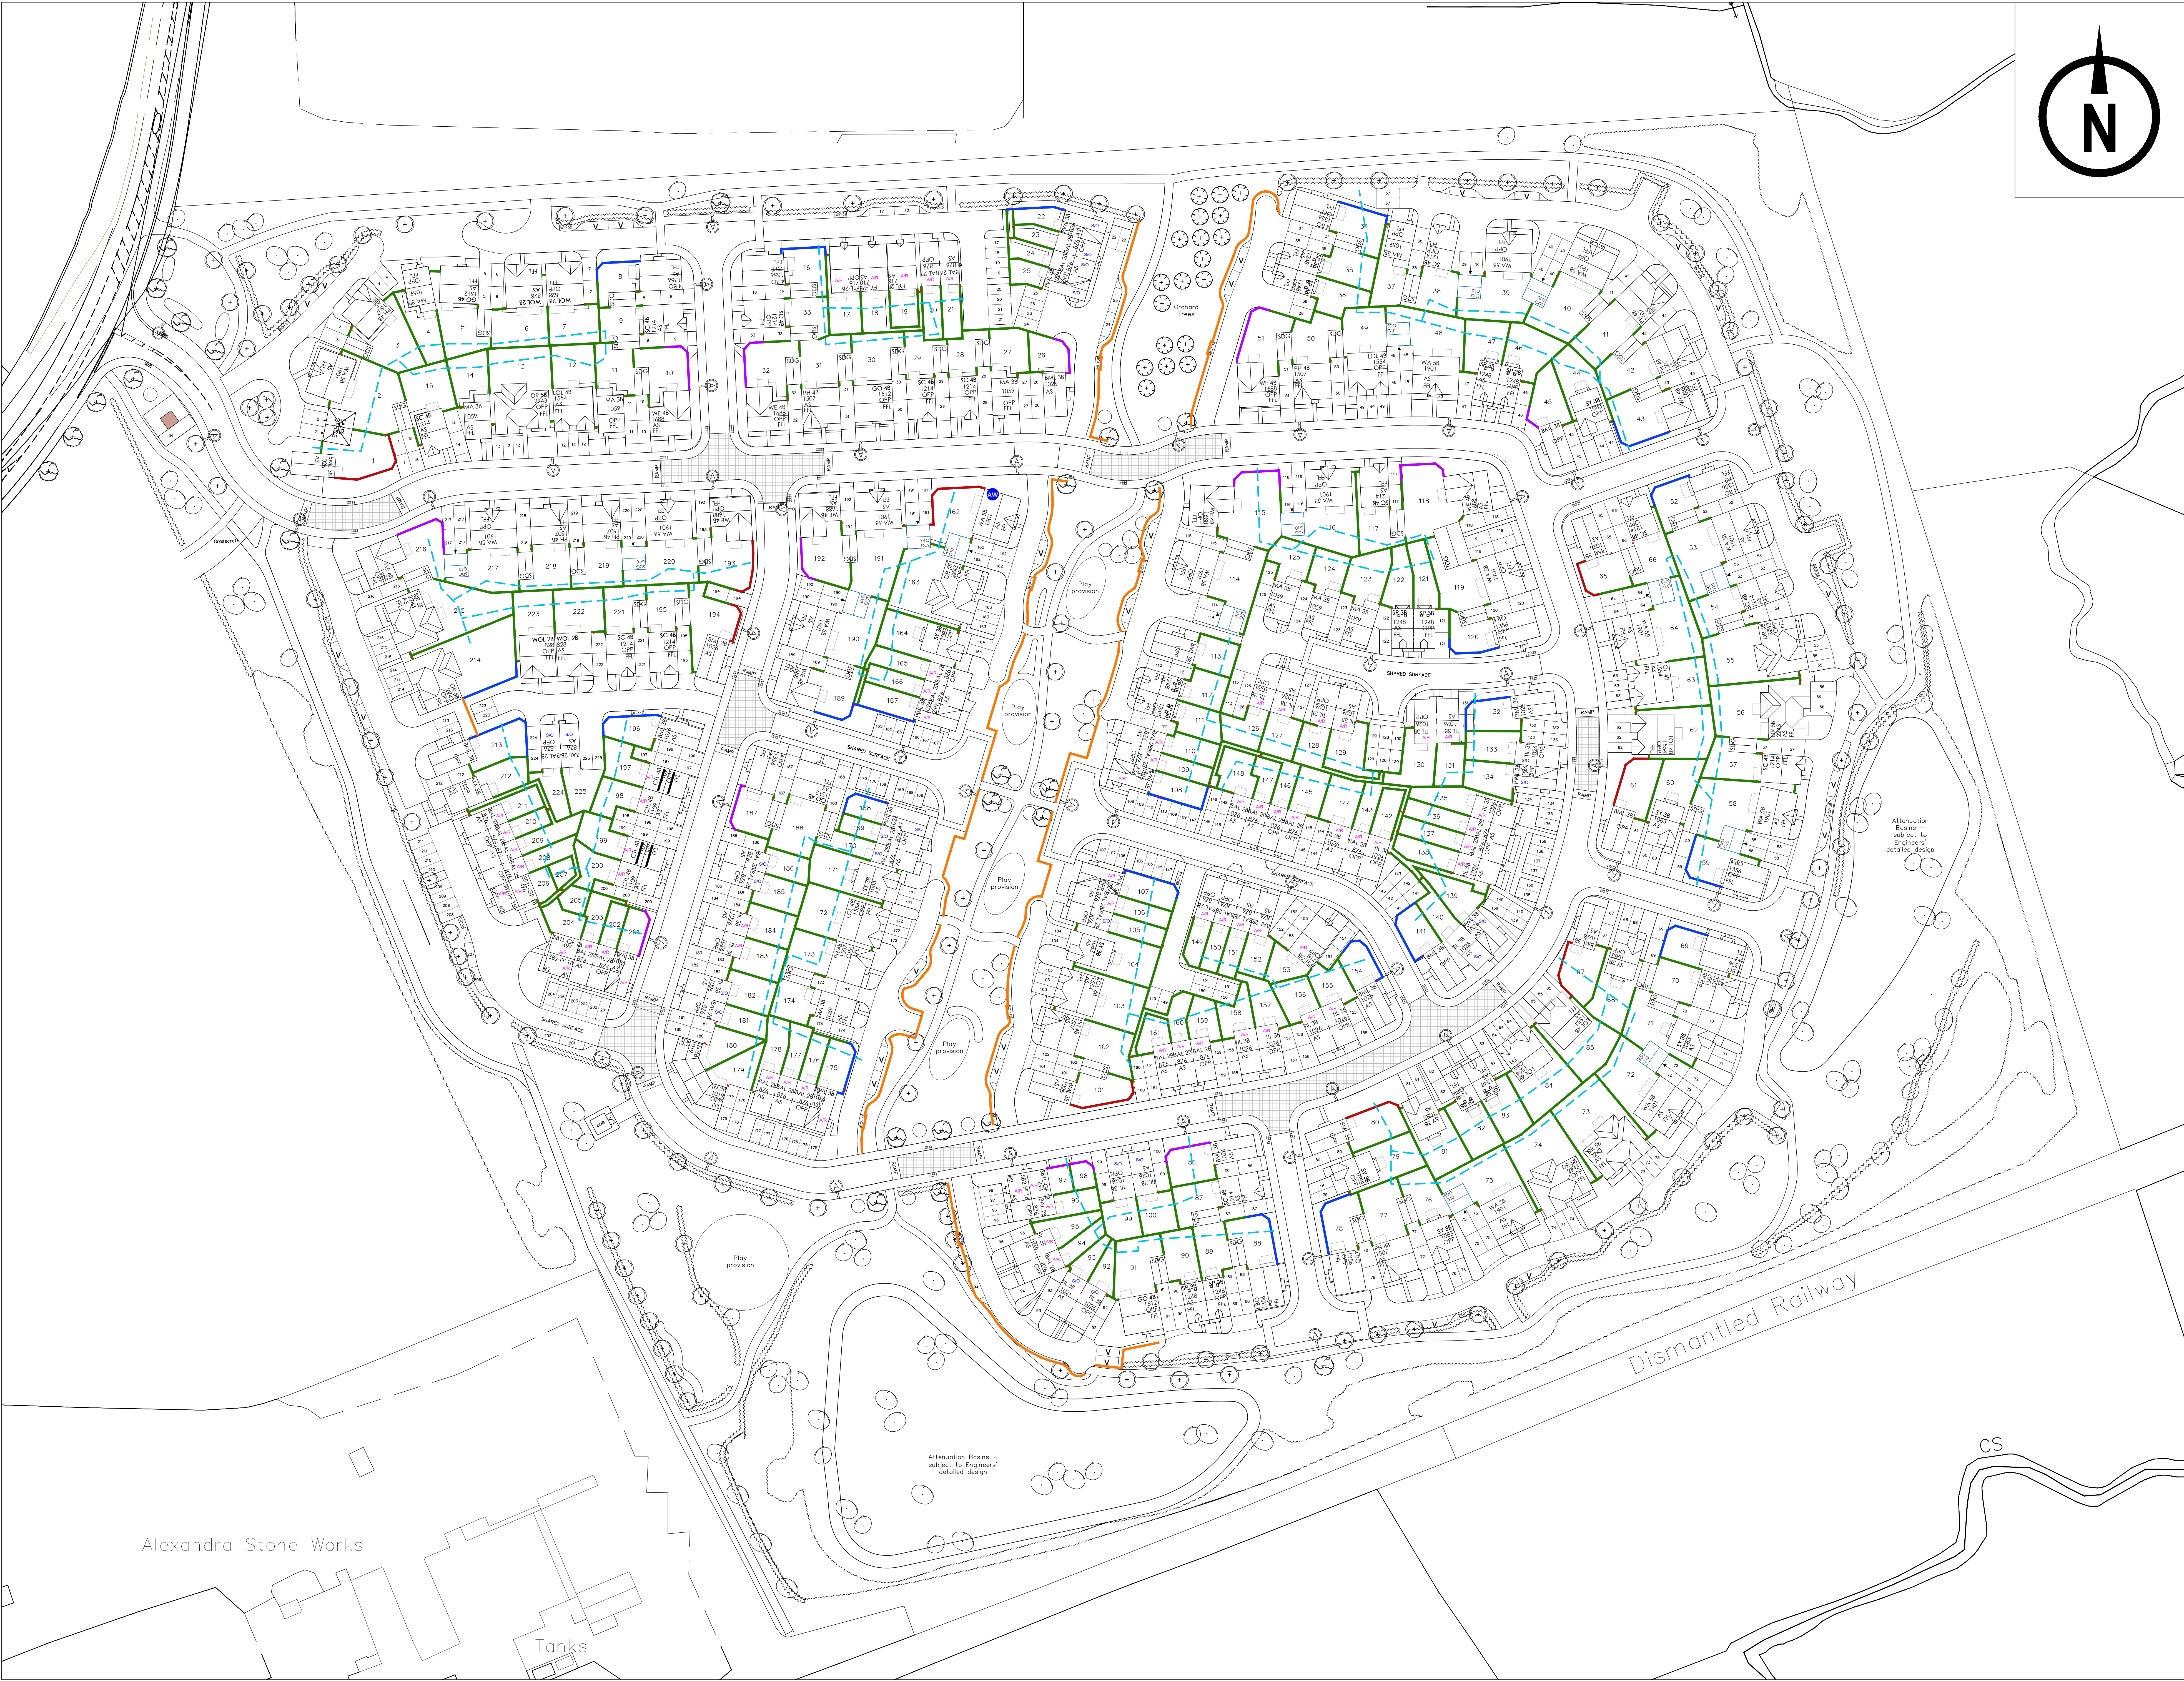
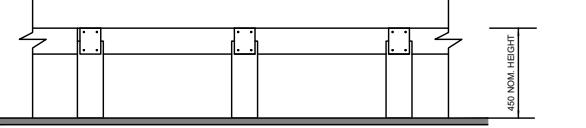


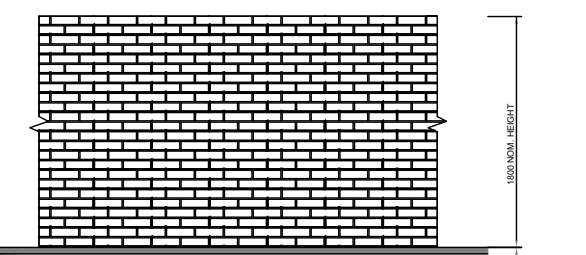


LEGEND

- 1.8M Screen Wall Clumber Red Brick
- 1.8M Screen Wall Red Brick Multi
- 1.8M Timber Close Boarded Fence
- 1.8M Timber Decorative Fencing
- 0.6M High Timber Knee Rail Fence

Rear Garden Access Gate

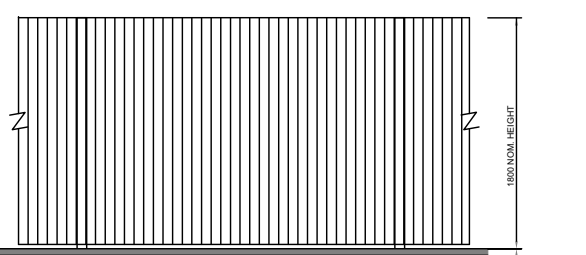

Hedgehog Highway
(Dependent on engineering levels)

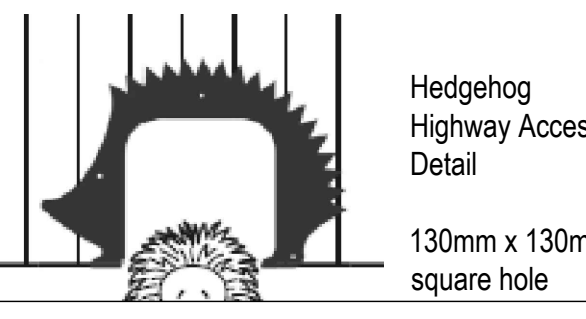

A Decorative fencing revised. HB 12.11.25

Rev	Description	Date
-----	-------------	------



Bellway Homes (EM) Ltd, 3 Romulus Court, Meridian East,
Meridian Business Park, Braunstone Town, Leicester, LE19 1YG
Tel: 0116 282 0400 Fax: 0116 282 0407

Development
Echelon
Desford Lane, Ratby

Drawing title
Boundary Treatment Plan
For Comment

Date 07.08.2025	Scale 1:500@A0	Drawn HB
Design Ref CJ01-300	Rev A	