

J.S BLOOR (SERVICES) LIMITED
ASBURY ROAD, MEASHAM, SWADLOWCOTE,
DERBYSHIRE DE12 7JP
TELEPHONE 01530 270100 FACSIMILE 01530 272008
THIS DRAWING AND THE BUILDING WORKS DEPICTED ARE THE COPYRIGHT OF J.S BLOOR
(SERVICES) LIMITED AND MAY NOT BE REPRODUCED OR AMENDED EXCEPT BY WRITTEN
PERMISSION. NO LIABILITY WILL BE ACCEPTED FOR AMENDMENTS MADE BY OTHER
PERSONS.
THIS DRAWING IS TO BE READ IN CONJUNCTION WITH SEPARATE GROUP / SITE SPECIFIC
CONSTRUCTION NOTES AND MATERIALS SPECIFICATION.

Key:

 Road Type Annotation

 Radius Annotation


 Road Dimension

 Road Centre Line



 Vehicular Visibility Splay

 Pedestrian Visibility Splay

 Speed Reducing Feature

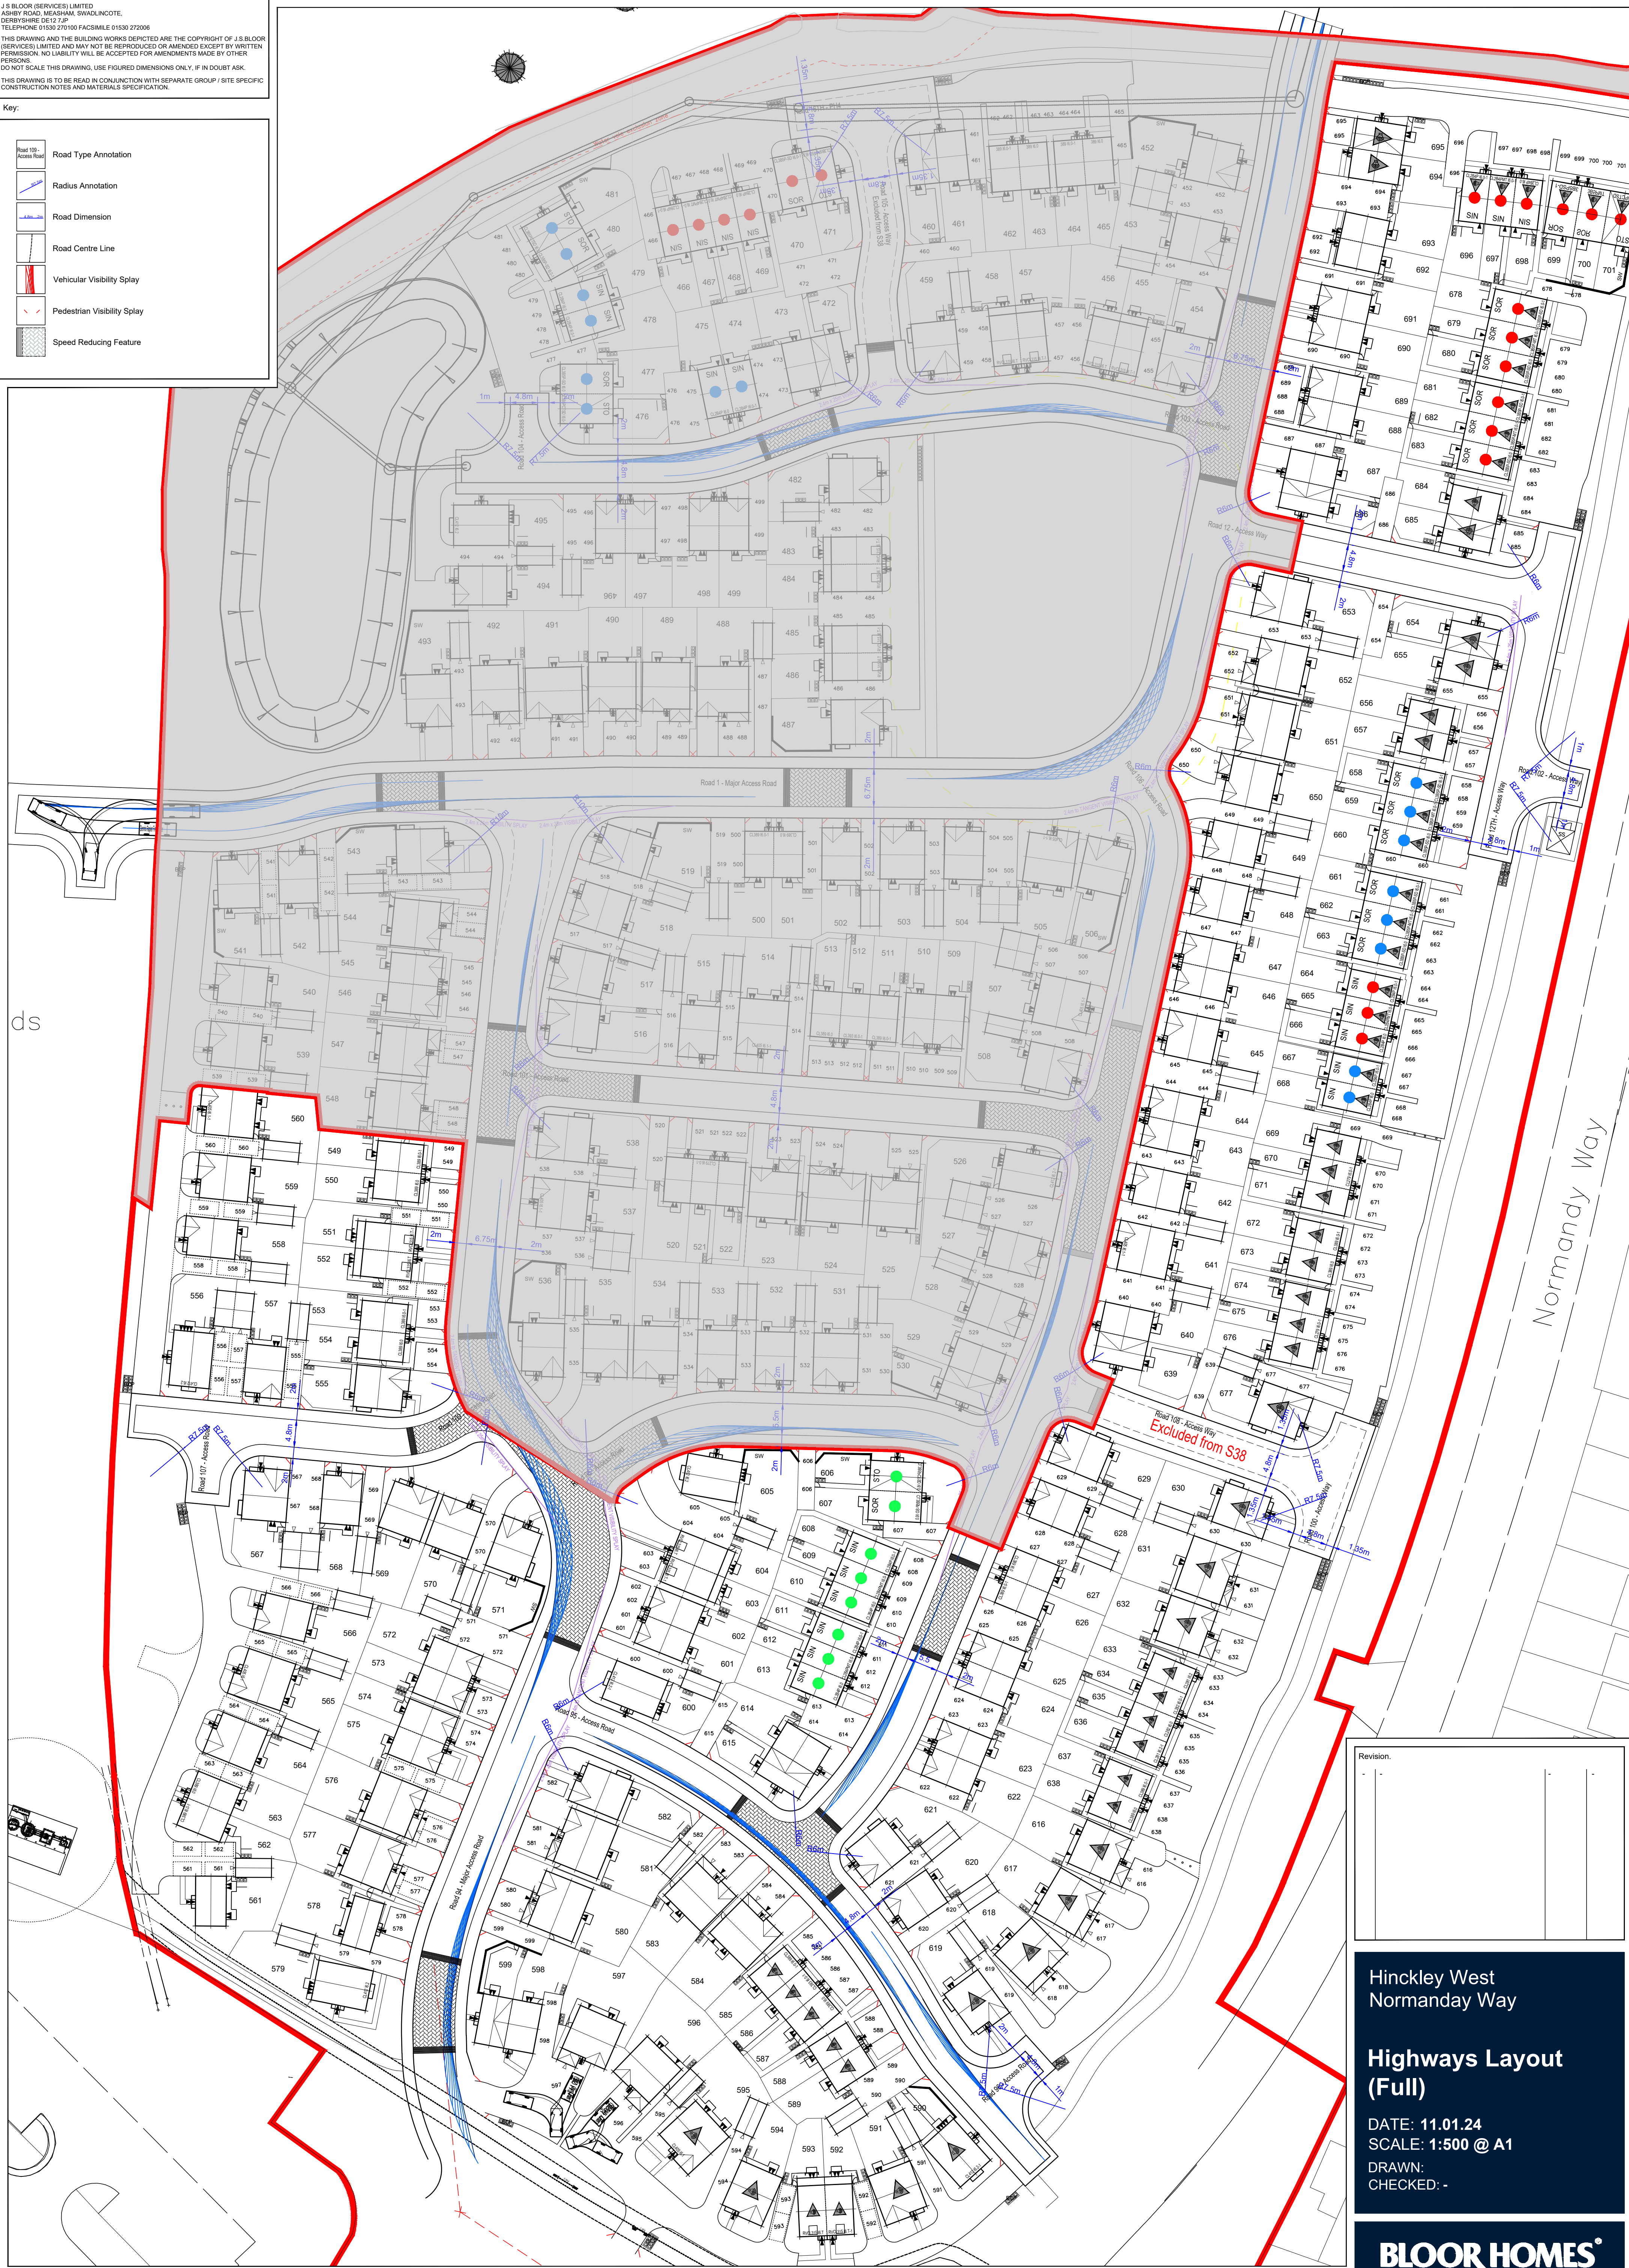

Hinckley West Phase 4

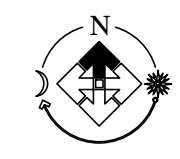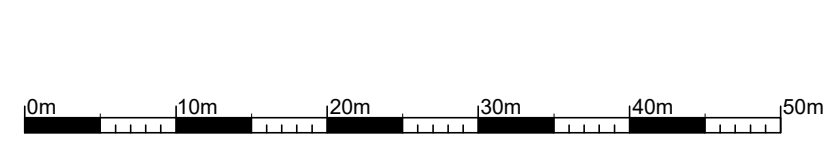

Revision	

Hinckley West
Normanday Way

Highways Layout
(Full)

DATE: 11.01.24
SCALE: 1:500 @ A1
DRAWN:
CHECKED: -

BLOOR HOMES

Drawing No. MI100-HL-101FUL-C