
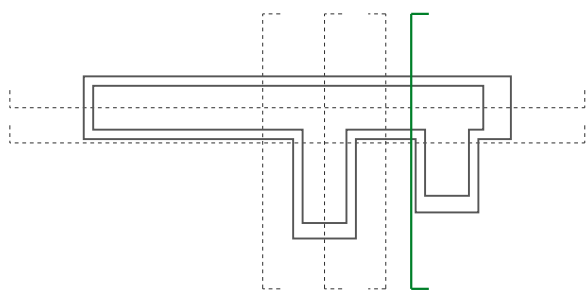
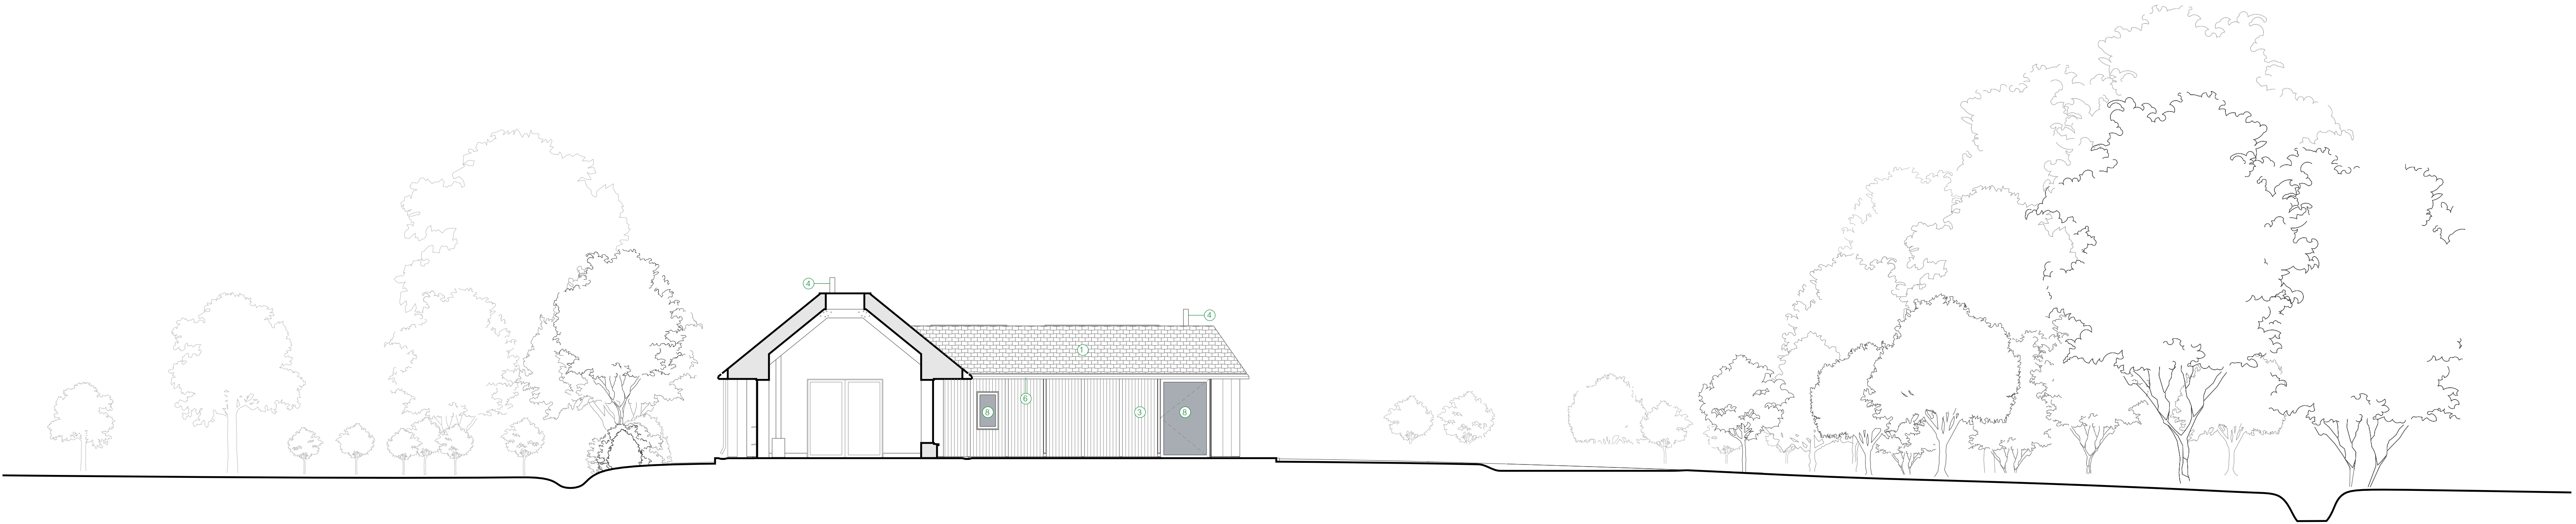
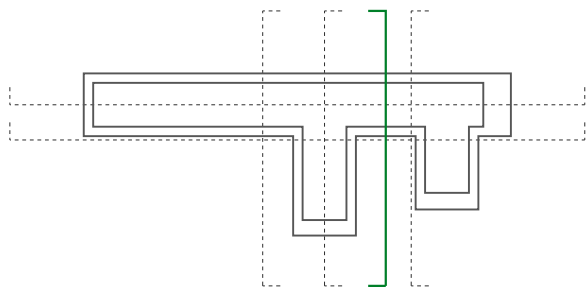


- External Finishes Key
- ① Reclaimed "heather" blue/grey plain tiles
 - ② Roof mounted solar thermal and PV panels
 - ③ UK-sourced Douglas Fir timber cladding
 - ④ Flue, matt metal finish, colour tbc
 - ⑤ Dormer, matt metal finish, colour tbc
 - ⑥ Gutter, matt metal finish, colour tbc
 - ⑦ Door with timber cladding to match walls
 - ⑧ Triple-glazed window, rooflight or door, timber frame with aluminium external treatment
 - ⑨ Metal foot detail to timber fins
 - ⑩ Brick plinth - reclaimed red brick
 - ⑪ Flat roof EPDM or similar

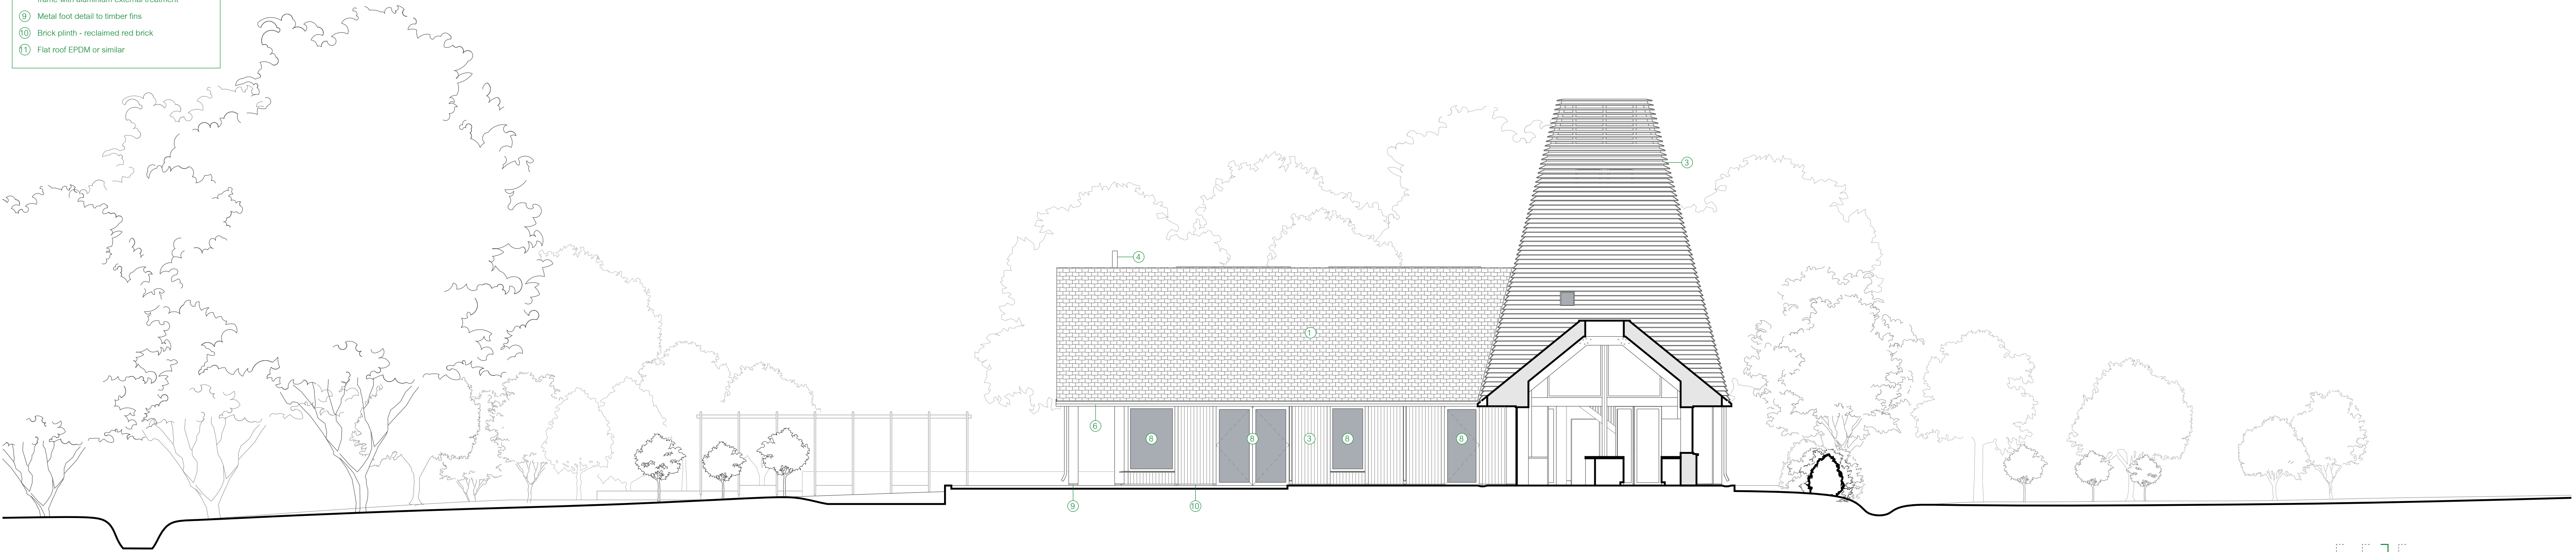

Rev	Date	Description	Drawn	Checked
A	14/09/23	Preliminary	TB	-

Rev	Date	Description	Drawn	Checked

Rev	Date	Description	Drawn	Checked

Rev	Date	Description	Drawn	Checked

- Corrections should not scale from this drawing. Use figured dimensions only.
- Any discrepancies shall be brought to the attention of Studio Bark for resolution.
- These drawings are for planning purposes and should not be used for construction.
- Structure and services information shown for indication only. Refer to consultants' drawings for details and setting out.
- Copyright notice: Studio Bark owns the copyright of these drawings which must not be reproduced in whole or part without the written permission of Studio Bark.

Drawn	Checked	Date	Scale	Job Ref	Drawing Number	Rev
TB	-	SEP 23	1:100 @ A1	A247	3203	A

Drawn	Checked	Date	Scale	Job Ref	Drawing Number	Rev
TB	-	SEP 23	1:100 @ A1	A247	3203	A