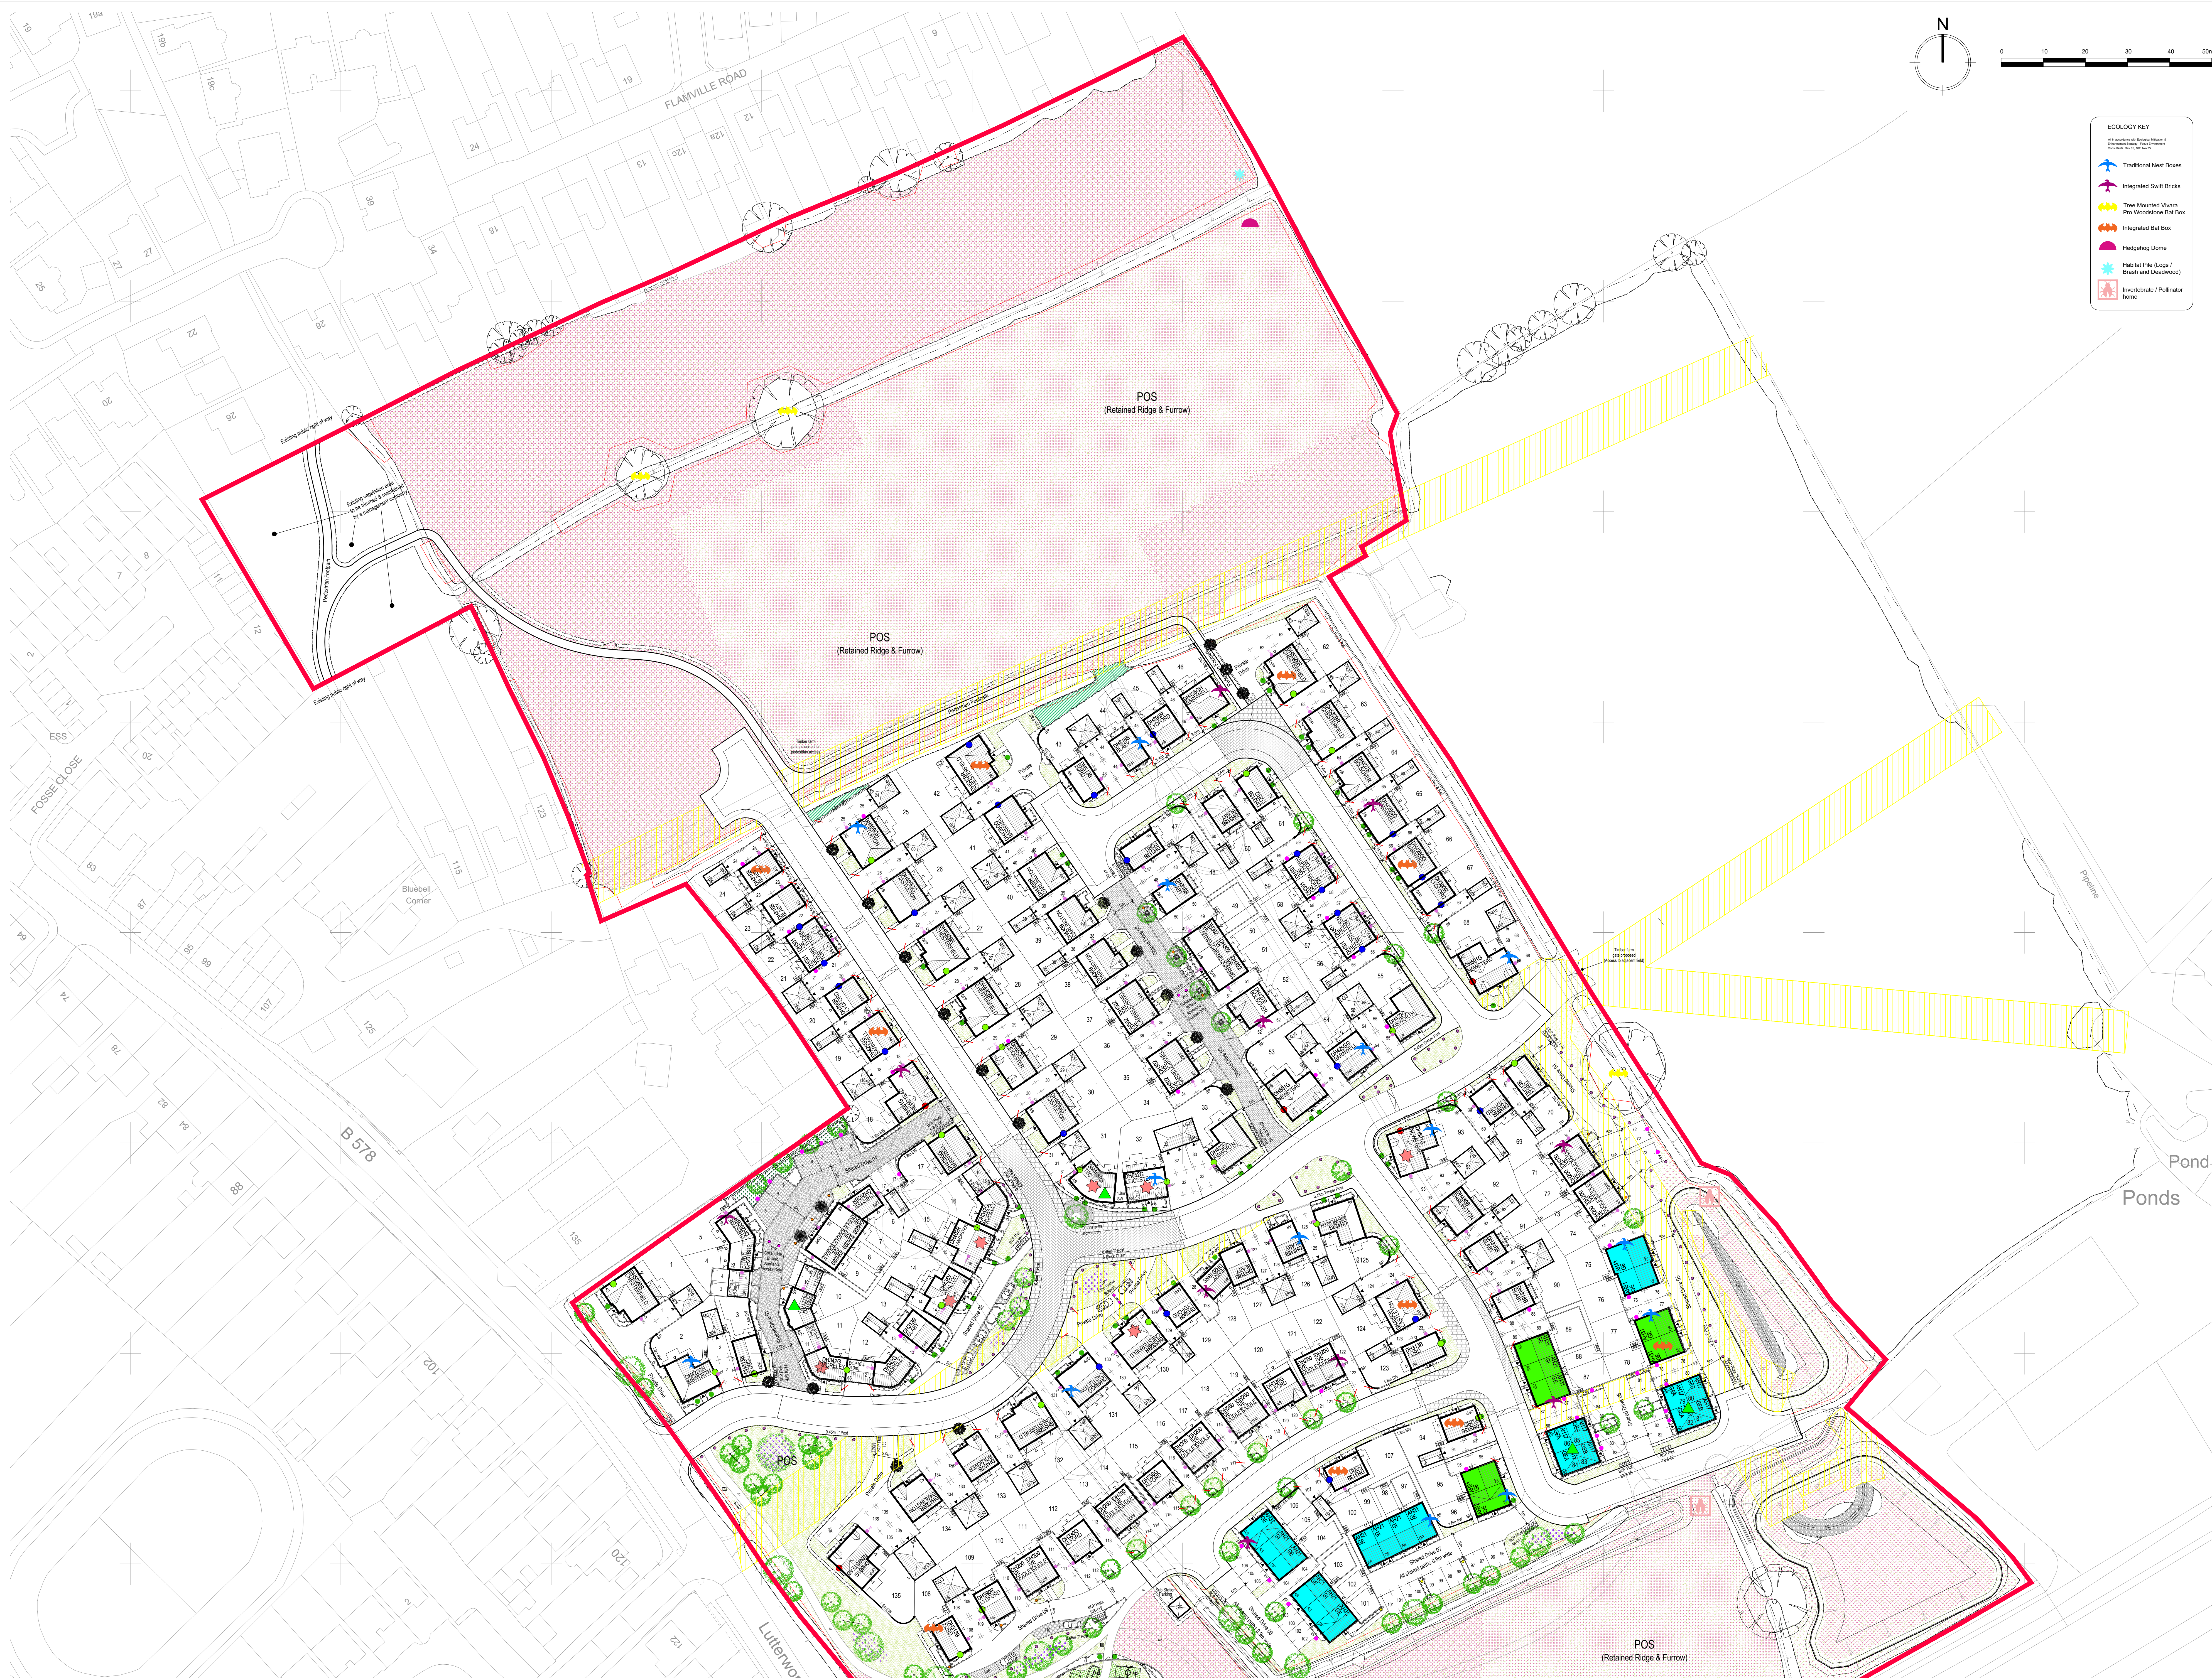


ECOLOGY KEY	
	Traditional Nest Boxes
	Integrated Swift Bricks
	Tree Mounted Vixen Pro Woodstone Bat Box
	Integrated Bat Box
	Hedgehog Dome
	Habitat Pile (Logs / Branch and Deadwood)
	Invertebrate / Pollinator Home

House Type Schedule:		
House type	No. of Bedrooms	No.
PRIVATE:		
2 Bedroom DH200VE/V1	2 Bedroom Semi Detached	17
SM2018SF	2 Bedroom Semi Detached	2
SM202B	2 Bedroom Semi Detached	2
3 Bedroom:		
DH301GE	3 Bedroom Semi Detached	6
DH302VE/V1	3 Bedroom Semi Detached	7
SM312G	3 Bedroom Detached	1
SM313B	3 Bedroom Detached	1
DH313B	3 Bedroom Detached	7
DH314V	3 Bedroom Detached	1
DH318B	3 Bedroom Detached	15
DH330G	3 Bedroom Detached	3
DH342G	3 Bedroom Detached	4
DH390R	3 Bedroom Detached	1
4 Bedroom:		
DH402R	4 Bedroom Detached	1
SM408RS	4 Bedroom Detached	1
DH409GG/GH	4 Bedroom Detached	5
DH422G/GR	4 Bedroom Detached	4
DH425GG	4 Bedroom Detached	6
DH427B	4 Bedroom Detached	3
DH430B/B	4 Bedroom Detached	5
DH433V	4 Bedroom Detached	1
5 Bedroom:		
DH501G	5 Bedroom Detached	5
DH552G	5 Bedroom Detached	3
DH532B/R	5 Bedroom Detached	7
Sub Total:		108
AFFORDABLE:		
AH17GE	1 Bedroom Semi Detached	8
AH21GE/GI	2 Bedroom Semi Detached	9
AH31GE	3 Bedroom Semi Detached	6
AH32GE	3 Bedroom Semi Detached	3
AH41GE	4 Bedroom Semi Detached	1
Sub Total:		27
Total:		135

LEGEND :

	Proposed Trees
	Existing Trees/Hedge/row to be Removed
	RPA
	Screen Wall (SW) - 1.8m High. Screen Fence (SF) - 1.8m High Close Boarded.
	Indicates standard GRP chimney (Same brick as the house)
	Indicates Standard Chimney Removed (Same brick as the house)
	Brick Pier (BP)
	Bin Collection Points BCP are to be used on collection days only and are not for storage purposes.
	Bin Storage Points
	2m Vis Splays
	Affordable Rent
	Shared Ownership
	Key Buildings
	EV Charger
	Mains Lift Bollard
	Solar Bollard
	Proposed Site Boundary
	Easement

P07	Plot 107 brought forward. Plot 108 house type substituted from DH425G to DH425B.	17.12.24
P08	Plot 10 house type substitution from SM601GR to DH401G-S. Plot 110 102 replacement.	22.03.24
House Type Substitutions		
Plot 1 removed from DH425G to DH425B		
Plot 4 removed from DH425B to DH425BRS		
Plots 5, 6, 7, 11, 12, 13, 14, 15, 112, 113, 114 & 115 revised from DH425G to DH425B		
Plot 1 removed from DH425G to DH425B		
Plot 14 removed from DH425G to DH425B		
Plot 17 removed from DH425G to DH425G		
Plots 20, 43, 67, 69 & 109 revised from DH425B to DH425B-RS		
Plot 27 & 28 removed from DH425B to DH425B-RS		
Plot 29 removed from DH425B to DH425B		
Plots 34, 35, 36, 37, 48 & 51 revised from DH425G to DH425G		
Plot 50 removed from DH425G to DH425G		
Plot 52 removed from DH425G to DH425B		
Plot 53 removed from DH425G to DH425B		
Plot 101 removed from DH425G to DH425B		
Plot 102 removed from DH425G to DH425B		
