


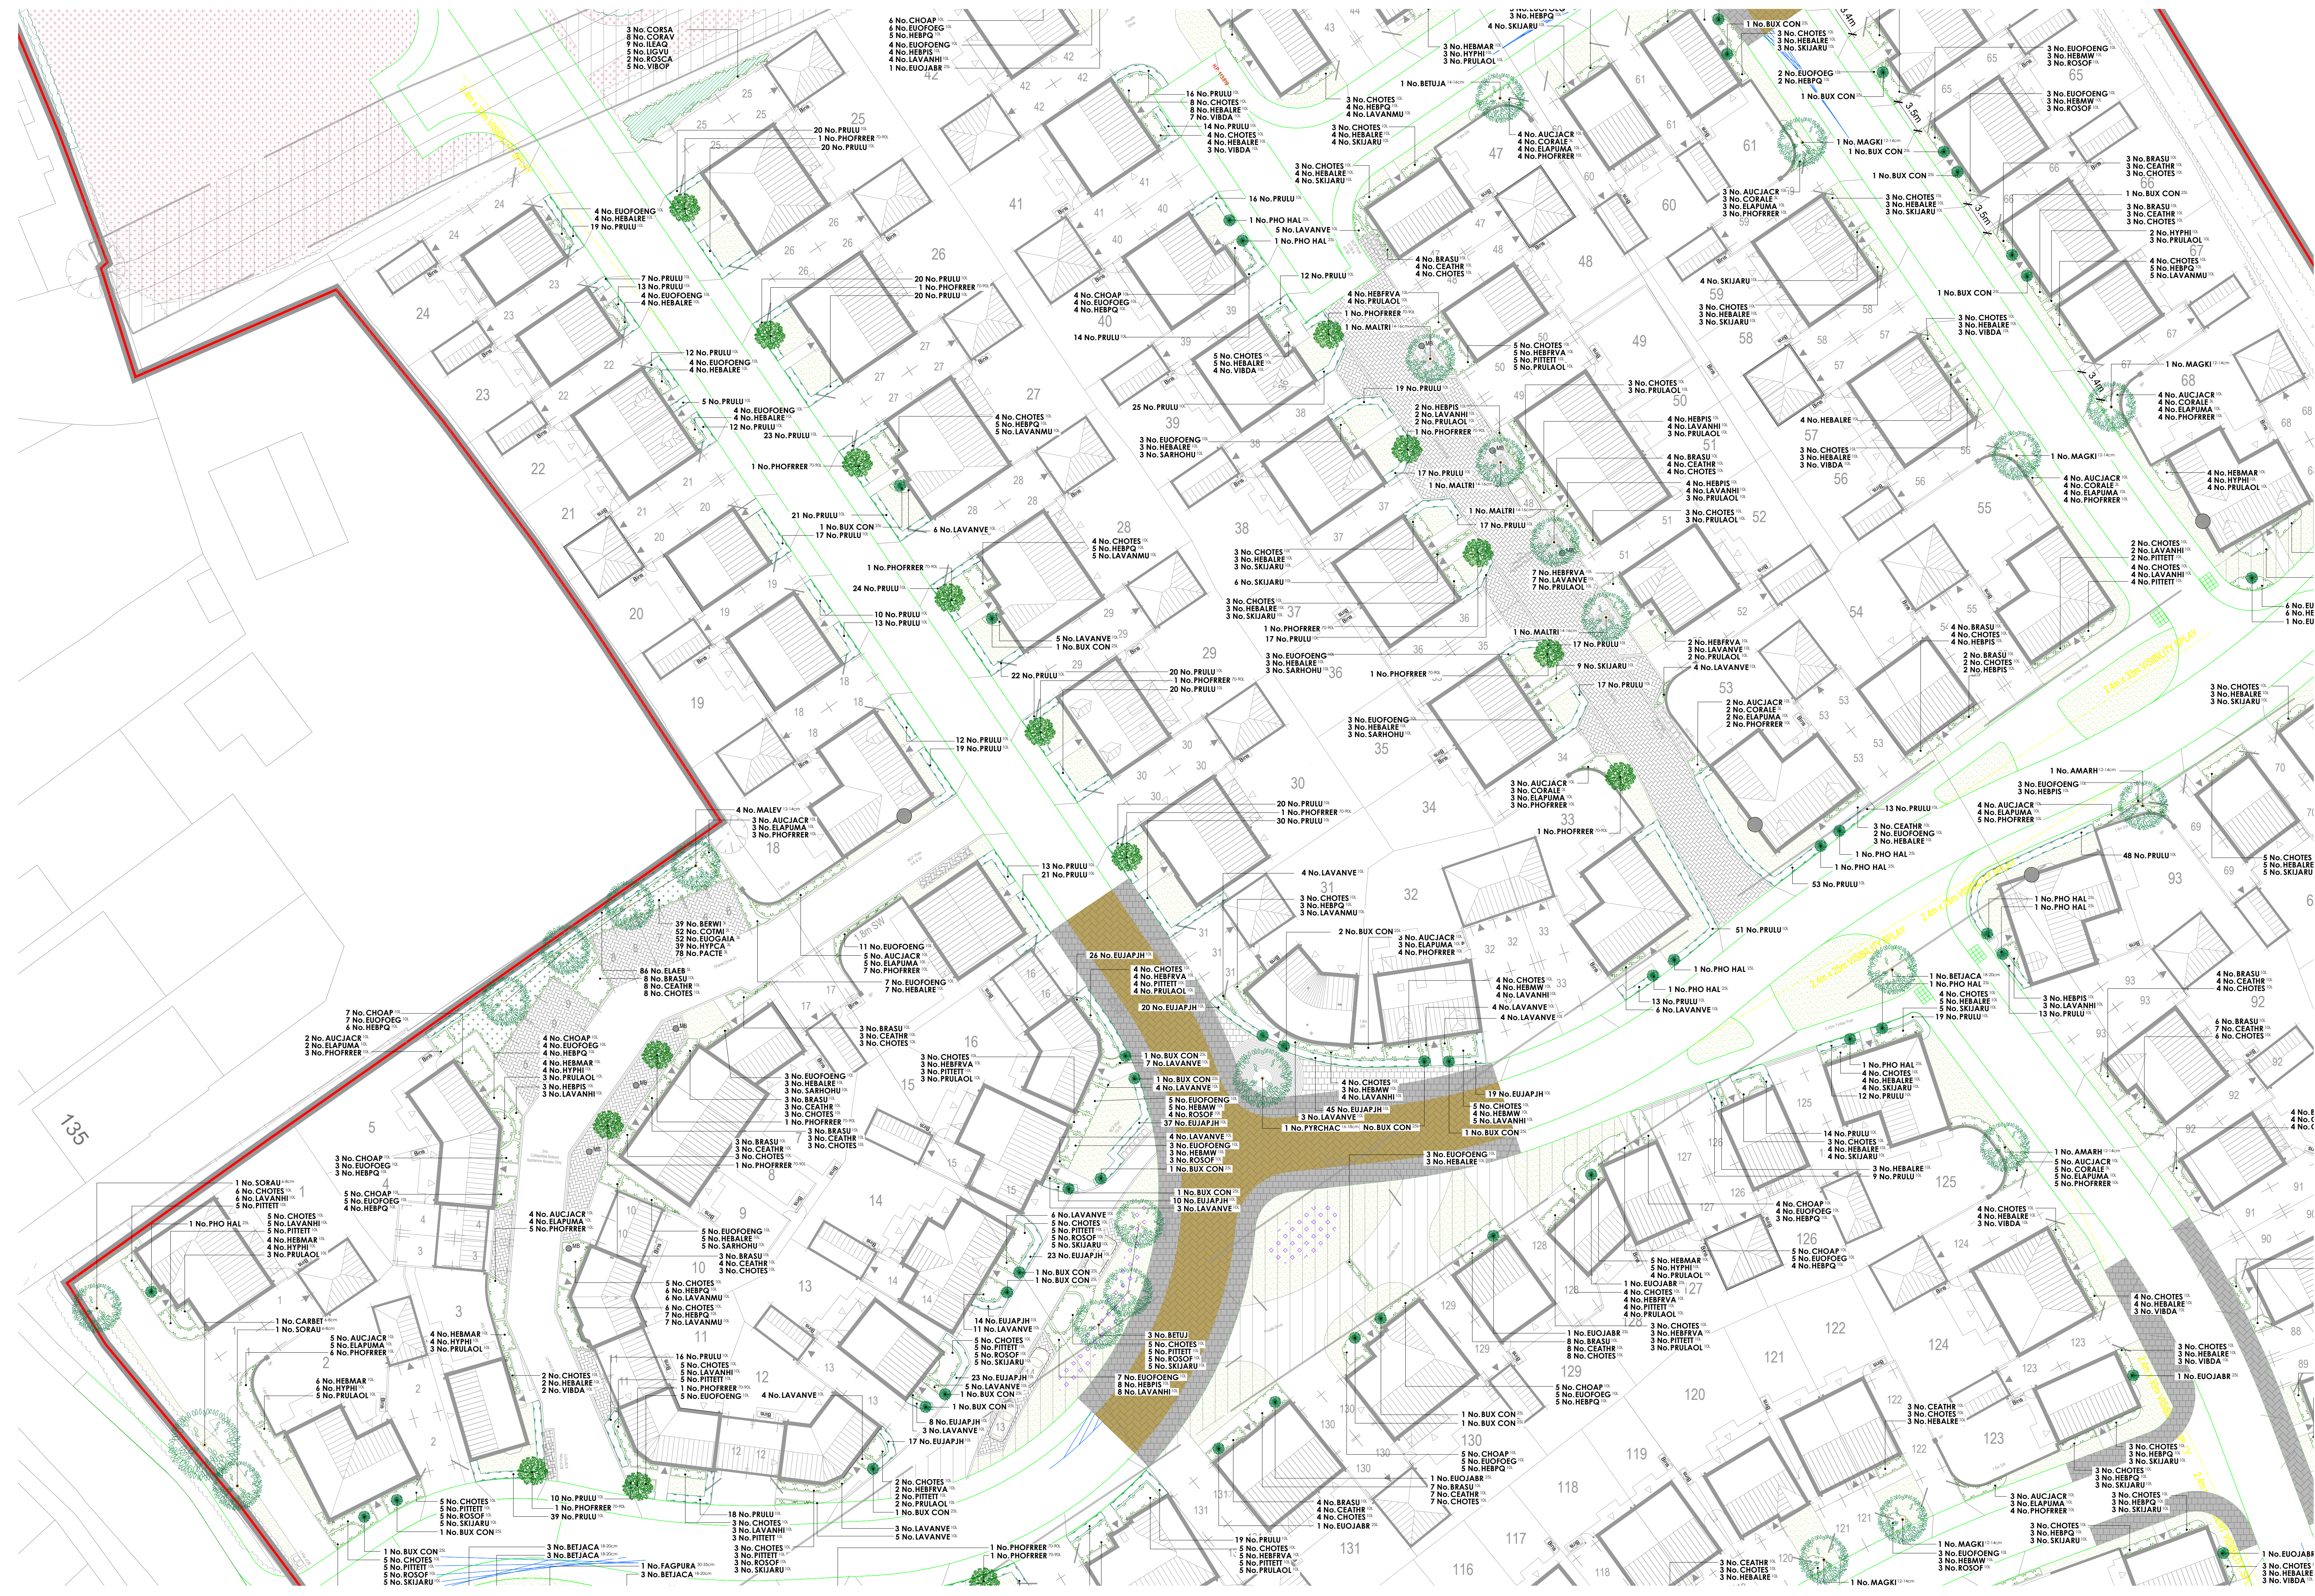

Key

- Trees in Paving**
Refer to drawing no. GL1199 06 for details.
- Existing Trees and Vegetation to be Retained**
- Application Boundary**

Specification Notes:

All plants shall conform to BS 9336 and be in accordance with the National Plant Specification. Supplying nurseries shall be Registered under the HTA Nursery Certification Scheme. All plants shall be packed and transported in accordance with the Code of Practice for Plant Handling as produced by CPSE.

No species, variety, size or position to be amended without the Landscape Architects prior approval.

If the formation level is composed it should be ripped through before topsoiling. Topsoil depths to be 300mm for shrub beds and 150mm for grass areas.

All landscape proposals must be referred to by the Structural Engineer during foundation design.

All planting has been indicated making every effort to avoid conflict with highway land. Prior to submission it is the clients responsibility to ensure that all landscaping is reviewed by the project manager/highway engineer to ensure there is not conflict with highway land and future adaptations.

Before trees are planted, the Landscape Contractor shall ascertain the location of drains from the site manager, and shall if necessary make minor adjustments to tree positions to ensure that they are planted at least 1.5m from drains. They should however be planted no closer to houses/garages than is shown on the drawing, and if shown located in shrub beds, the shape of the latter should be adjusted if necessary to accommodate the revised tree position.

If planting conditions are particularly poor e.g. waterlogged/roten ground or poor soils, the Site Manager must be notified. All works will halt until conditions are considered acceptable.

All trees, ornamental planting and identified native planting to be mulched to a depth of 75mm and in accordance with horticultural best practice guidelines ensuring plants are not buried.

All bare root stock shall be root dipped in an approved water-retaining polymer. If planting is required outside the October-March season, bare root trees will be replaced by a containerised equivalent to be approved by the project landscape architect.

Planting in pedestrian visibility plays: Any planting stock specified in pedestrian visibility plays and exceeding 0.60m in height is to be cut down to 0.45m in height at the time of planting. It shall be maintained at a height not exceeding 0.60m in height in perpetuity.

Trees: All tree locations and species must be taken into consideration by the project Structural Engineer to ensure that foundation design accords with the specifications set out under Chapter 4.2 of the NHBC Standards. It is the Contractors responsibility to ensure that all underground services have been located and identified in advance of tree pit excavation. No tree species/location/specification will be amended without prior approval from the project Landscape Architect and/or the Client. Root barriers are to be provided as directed by the project engineer. **All trees to be supplied with a minimum 1.8m clear stem unless clearly stated otherwise.** Supply and off-site shall be in accordance with BS 8545: 2014. Trees from runways to independence in the landscape, with offshore practices detailed in an accompanying management plan.

Specimen Shrubs: All specimen shrubs to be planted in accordance with horticultural best practice guidelines. No feature shrub or climber species, size or location should be altered without prior approval from the Landscape Architect. Planting beds to be mulched with 75mm layer of bark.

Hedgerows: All ornamental hedgerow shrubs to be planted in accordance with horticultural best practice guidelines. No hedgerow shrub species, size or location should be altered without prior approval from the Landscape Architect. Planting beds to be mulched with 75mm layer of bark.

Native Hedgerows (transplants): All native hedgerow shrubs to be planted in accordance with horticultural best practice guidelines. The landscape proposals must be referred to by the Structural Engineer during foundation design. No hedgerow shrub species, size or location should be altered without prior approval from the Landscape Architect. Hedgerow shrubs to be planted on a double staggered row of 400mm centers, 300mm apart with no less than 6 per linear metre. Individual species to be planted in groups of 9-18 within the bed. Ground to be cleared, removing all weeds and other debris in advance of planting and cultivated to a fine till. If required suitable soil conditions, such as mushroom compost, should be incorporated. Transplanted stock to be planted into an appropriate sized pit or notch and protected using bio-degradable spiral guards (Rainbow Treelife Biodegradable Spiral Guard) secured with a 15mm diameter min. bamboo can inserted inside the guard and up to a third in its length into the ground. Shrubs and whips are to be planted using a shrub/tree shelter (Treeguard Mesh for Shrubs in green), supported by a timber stake with appropriate tie, fitted in accordance with the manufactures guidelines. Following planting the ground is to be watered to field capacity. Planting beds to site frontages/features areas be mulched with 75mm layer of bark. Guards and shelters to be supplied Green Tech [www.green-tech.co.uk] or similar.

Shrubs & herbaceous: All ornamental and amenity shrubs to be planted in accordance with horticultural best practice guidelines. No shrub species, size or location should be altered without prior approval from the Landscape Architect. Individual species to be planted in groups of 3-7 within mixed species beds. Planting beds to be mulched with 75mm layer of bark.

Native Shrubs and Whips: All shrubs, transplants and whips to be planted in accordance with horticultural best practice guidelines. The landscape proposals must be referred to by the Structural Engineer during foundation design. No plant species, size or location should be altered without prior approval from the Landscape Architect. Individual species to be planted in groups of 9-18 within the bed. Ground to be cleared, removing all weeds and other debris in advance of planting and cultivated to a fine till. If required suitable soil conditions, such as mushroom compost, should be incorporated. Transplanted stock to be planted into an appropriate sized pit or notch and protected using bio-degradable spiral guards (Rainbow Treelife Biodegradable Spiral Guard) secured with a 15mm diameter min. bamboo can inserted inside the guard and up to a third in its length into the ground. Shrubs and whips are to be planted using a shrub/tree shelter (Treeguard Mesh for Shrubs in green), supported by a timber stake with appropriate tie, fitted in accordance with the manufactures guidelines. Following planting the ground is to be watered to field capacity. Planting beds to site frontages/features areas be mulched with 75mm layer of bark. Guards and shelters to be supplied Green Tech [www.green-tech.co.uk] or similar.

Amenity Turf & Seeding: All turf and seeding to be completed in line with horticultural best practice. Seed to be applied at the rates (g/m²) advised by manufacturer/supplier. Prior to seeding, ground shall be cultivated to a fine till incorporating 150mm of topsoil to finished formation level. All areas shall be free of weed growth prior to turfing/seeding.

Meadow Grassland: All turf and seeding to be completed in line with horticultural best practice. Seed to be applied at the rates (g/m²) advised by manufacturer/supplier. Prior to seeding, all areas shall be stripped of topsoil to provide a nutrient-poor subsoil for meadow establishment. Where ground requires additional soil fill to meet finished formation levels this shall be made up using site-won subsoil. Subsoil shall be cultivated to a suitable till and be free of weed growth at point of seeding.

Marginal & Aquatics species: All marginals to be planted in accordance with horticultural best practice guidelines. No marginal species, size or location should be altered without prior approval from the Landscape Architect. Individual species to be planted in groups of 12-21.

Bulbs: All bulbs to be planted in accordance with horticultural best practice guidelines.

Turf Areas
Seed Mix Name: Seed Mix Supplier: Density
Meadow Turf: Rowan Ltd: 4g/m²

Amenity Grassland Areas
Seed Mix Name: Seed Mix Supplier: Density
E1 - Flowering Lawn Mix: Emansgate Seeds: 4g/m²

Amenity Meadow Areas
Seed Mix Name: Seed Mix Supplier: Density
EM1 - General Purpose Meadow: Emansgate Seeds: 4g/m²

SuDS Meadow Areas
Seed Mix Name: Seed Mix Supplier: Density
EM8 - Meadow Mixture for Wetland: Emansgate Seeds: 4g/m²

Existing Ridge and Furrow
Existing ridge and furrow to be retained and managed.

Existing Grassland
Existing grassland to be retained and managed.

Seasonal Native bulbs
Species: Hyacinthoides non-scripta - (English Bluebell) 30% of area
Colchicum rivale (Broadleaf) - 30% of area
Narcissus pseudonarcissus (Wild Daffodil) - 35% of area

PLANT SCHEDULE									
Trees - On Plot									
Abbr	Species	Supply	Size	Girth	Number				
AMARH	Amenchier arborea 'Robin Hill'	PL1 Heavy Standard 'Clear Stem 175-200'	18	350-425cm	12-14cm	2			
MAGKI	Magnolia kobus 'Isi'	PL1 Heavy Standard 'Clear Stem 175-200'	18	350-425cm	12-14cm	15			
SORAUH	Sorbus aucuparia 'Cardinal Royal'	PL1 Heavy Standard 'Clear Stem 175-200'	18	350-425cm	12-14cm	1			
BETUJA	Betula utilis jacquemontii	PL1 Extra Heavy Standard 'Clear Stem 175-200'	18	425-600cm	14-16cm	7			
MALTRI	Malus Hibabala	PL1 Heavy Standard 'Clear Stem 175-200'	18	425-600cm	14-16cm	4			
						Total:	29		
Trees - POS									
Abbr	Species	Supply	Size	Girth	Number				
BETUJ	Betula utilis jacquemontii	POS Feather Multi-Stemmed 'C 90L'	18	350-425cm	3				
ACECAM	Acer campestre	POS Light Standard 'Clear Stem 150-175'	18	200-250cm	6-8cm	4			
CARBEI	Carpinus betulus	POS Light Standard 'Clear Stem 150-175'	18	200-250cm	6-8cm	5			
FAGSYL	Fagus sylvatica	POS Light Standard 'Clear Stem 150-175'	18	200-250cm	6-8cm	1			
PRUNUS	Prunus avium	POS Light Standard 'Clear Stem 150-175'	18	200-250cm	6-8cm	4			
SORAU	Sorbus aucuparia	POS Light Standard 'Clear Stem 150-175'	18	200-250cm	6-8cm	8			
MALEV	Malus 'Everest'	POS Heavy Standard 'Clear Stem 175-200'	18	350-425cm	12-14cm	4			
PHYCAC	Pyrus calleryana 'Charlinee'	POS Extra Heavy Standard 'Clear Stem 175-200'	18	450-625cm	16-18cm	1			
BETIACA	Betula utilis jacquemontii	POS Extra Heavy Standard 'Clear Stem 175-200'	18	450-625cm	18-20cm	12			
FAGPURA	Fagus sylvatica 'Purpurea'	POS Semi-Mature 'Clear Stem min. 200'	18	600cm+	30-35cm	1			
						Total:	43		
Specimen Shrubs & Climbers									
Abbr	Species	Pot Size	Height	Habit	Number				
BUX CON	Buxus sempervirens	25L	100-125cm	Topiary cone	26				
EUIJASH	Eucalyptus japonicus 'Bravo'	25L	100-120cm	Bushy	11				
FAJIA	Fatsia japonica	25L	100-120cm	Bushy	2				
PHO HAL	Photinia fraseri 'Red Robin'	25L	150-175cm	Topiary half std 50-60cm head	19				
PHOFREER	Photinia fraseri 'Red Robin'	70-90L	225-250cm	Standard 12-14cm girth	20				
						Total:	78		
Single Species Hedgerows									
Abbr	Species	Pot Size	Height	Habit	Density	Number			
ELABE	Elaeagnus x ebbingei	5L	40-60cm	Bushy 0.4Cfr	86				
EUIJASH	Eucalyptus japonicus 'Jean Hughes'	10L	40-60cm	Bushy 0.35Cfr	242				
LAVANVE	Lavandula angustifolia 'Var'	10L	30-40cm	Bushy 0.35Cfr	32				
PRULU	Prunus laurocerasus	10L	80-100cm	Bushy 0.4Cfr	1344				
						Total:	1704		
Shrubs - On Plot									
Abbr	Species	Pot Size	Height	Habit	Density	Number			
AUCIACR	Aucuba japonica 'Crotanifolia'	10L	60-80cm	Bushy	0.8Cfr	78			
AUCIACR	Aucuba japonica 'Rozanne'	10L	60-80cm	Bushy	0.7Cfr	7			
BRASU	Brachyglottis 'Sunshine'	10L	40-60cm	Bushy	0.7Cfr	140			
CAREV	Carex Evergold	10L	30-40cm	Bushy	0.5Cfr	94			
CEATHR	Ceanothus thyrsiflorus repens	10L	40-60cm	Bushy	0.7Cfr	142			
CHOPA	Choysya 'Aztec Pearl'	10L	40-60cm	Bushy	0.7Cfr	80			
CHOTES	Choysya tomentosa 'Sundance'	10L	40-60cm	Bushy	0.7Cfr	490			
CORALE	Cornus alba 'Elegantissima'	3L	60-80cm	Branched	0.8Cfr	46			
ELAFUMA	Elaeagnus pungens 'Maculata'	10L	60-80cm	Bushy	0.8Cfr	78			
EUIJASH	Eucalyptus fortunei 'Emerald 'N Gold'	10L	30-40cm	Bushy	0.7Cfr	186			
EUIJASH	Eucalyptus fortunei 'Emerald Galaxy'	10L	30-40cm	Bushy	0.7Cfr	85			
HEBMAJ	Hebe 'Majorie'	10L	30-40cm	Bushy	0.7Cfr	37			
HEBMAJ	Hebe 'Mrs Winder'	10L	30-40cm	Bushy	0.7Cfr	88			
HEBMAJ	Hebe 'Purple Queen'	10L	30-40cm	Bushy	0.7Cfr	166			
HEBALRE	Hebe oblitans 'Red Edge'	10L	30-40cm	Bushy	0.7Cfr	180			
HEBMAJ	Hebe 'Franciscana 'Vanguard'	10L	40-60cm	Bushy	0.7Cfr	79			
HEBMAJ	Hebe 'gingiifolia 'Sutherland'	10L	30-40cm	Bushy	0.7Cfr	45			
HYTHI	Hypericum 'Hidcote'	10L	40-60cm	Bushy	0.7Cfr	35			
LAVANHI	Lavandula angustifolia 'Hidcote'	10L	30-40cm	Bushy	0.7Cfr	87			
LAVANHI	Lavandula angustifolia 'Hidcote'	10L	30-40cm	Bushy	0.7Cfr	73			
LAVANVE	Lavandula angustifolia 'Var'	10L	30-40cm	Bushy	0.7Cfr	159			
PHOFREER	Photinia fraseri 'Red Robin'	10L	60-80cm	Bushy	0.8Cfr	87			
PITITI	Philosophum tenellum 'Tom Thumb'	10L	30-40cm	Bushy	0.7Cfr	129			
PRULU	Prunus laurocerasus 'Otto Luyker'	10L	60-80cm	Bushy	0.7Cfr	142			
ROSOF	Rosmarinus officinalis	10L	40-60cm	Bushy	0.7Cfr	103			
SARHOU	Sarcococca humilis	10L	30-40cm	Bushy	0.7Cfr	23			
SKJIAU	Siermima japonica 'Rubella'	10L	40-60cm	Bushy	0.7Cfr	202			
VIBDA	Viburnum davidii	10L	40-60cm	Bushy	0.7Cfr	34			
						Total:	3235		
Shrubs - Groundcover									
Abbr	Species	Pot Size	Height	Habit	Density	Number			
BERWI	Berberis wilsoniae	3L	20-30cm	Bushy 0.4Cfr	39				
COTMI	Cotoneaster microphyllus	3L	30-40cm	Bushy 0.4Cfr	52				
EUIJASH	Eucalyptus fortunei 'Emerald Galaxy'	3L	20-30cm	Bushy 0.4Cfr	52				
HYPCA	Hypericum calycinum	3L	20-30cm	Bushy 0.4Cfr	39				
PACITE	Pachysandra terminalis	3L	20-30cm	Bushy 0.4Cfr	78				
						Total:	280		
Native Mix Species Hedgerow									
Abbr	Species	Supply	Height	Density	Mix %	Number			
CORAV	Cornus ovata	11+1:3 Breaks	60-80cm	0.4Cfr Double Staggered or 0.4m offset	15%	337			
CORAV	Crataegus monogyna	11+1:3 Breaks	60-80cm	0.4Cfr Double Staggered or 0.4m offset	40%	889			
IEAQ	Ilex aquifolium	2L:3 Breaks	40-60cm	0.4Cfr Double Staggered or 0.4m offset	10%	227			
PRUP	Prunus spinosa	11+1:3 Breaks	60-80cm	0.4Cfr Double Staggered or 0.4m offset	15%	337			
ROSCA	Rosa carina	11+1:3 Breaks	60-80cm	0.4Cfr Double Staggered or 0.4m offset	10%	227			
VIBOP	Viburnum opulus	11+1:3 Breaks	60-80cm	0.4Cfr Double Staggered or 0.4m offset	10%	227			
						Total:	2244		
Native Shrub Mix									
Abbr	Species	Supply	Height	Density	Number				
CORSA	Cornus sanguinea	11+1:3 Breaks	60-80cm	1Cfr	13				
CORAV	Cornus ovata	11+1:3 Breaks	60-80cm	1Cfr	32				
IEAQ	Ilex aquifolium	2L:3 Breaks	40-60cm	1Cfr	37				
LUQUV	Ligustrum vulgare	11+1:3 Breaks	60-80cm	1Cfr	19				
ROSCA	Rosa carina	11+1:3 Breaks	60-80cm	1Cfr	7				
VIBOP	Viburnum opulus	11+1:3 Breaks	60-80cm	1Cfr	19				
						Total:	127		
Marginal / Aquatics									
Abbr	Species	Supply	Pot Size	Density	Area	Number			
CARAC	Carex acuta	Plug 100cc	10mm	12.75m ²		131			
ELPAL	Eleocharis palustris	Plug 100cc	10mm	12.75m ²		131			
GYMAX	Glyceria maxima	Plug 100cc	10mm	12.75m ²		131			
IRIPS	Iris pseudacorus	Plug 100cc	10mm	17m ²		173			
JUNER	Juncus effusus	Plug 100cc	10mm	12.75m ²		131			
JUNIN	Juncus inflexus	Plug 100cc	10mm	12.75m ²		131			
SAGSA	Sagittaria sagittifolia	Plug 100cc	10mm	12.75m ²		131			
SCILA	Scirpus lacustris	Plug 100cc	10mm	12.75m ²		131			
						Total:	106.25m ²		
						Total:	1090		
Turf Areas									
Seed Mix Name	Seed Mix Supplier	Density							
Meadow turf	Rowan Ltd	4g/m ²							
Amenity Grassland Areas									
Seed Mix Name	Seed Mix Supplier	Density							
E1 - Flowering Lawn Mix	Emansgate Seeds	4g/m ²							
Amenity Meadow Areas									
Seed Mix Name	Seed Mix Supplier	Density							
EM1 - General Purpose Meadow	Emansgate Seeds	4g/m ²							
SuDS Meadow Areas									
Seed Mix Name	Seed Mix Supplier	Density							
EM8 - Meadow Mixture for Wetland	Emansgate Seeds	4g/m ²							
SuDS Meadow Areas									
Seed Mix Name	Seed Mix Supplier	Density							
EM9 - Meadow Mixture for Wetland	Emansgate Seeds	4g/m ²							
SuDS Meadow Areas									
Seed Mix Name	Seed Mix Supplier	Density							
EM53 - Meadow Mixture for Wetland	Emansgate Seeds	4g/m ²	</						