


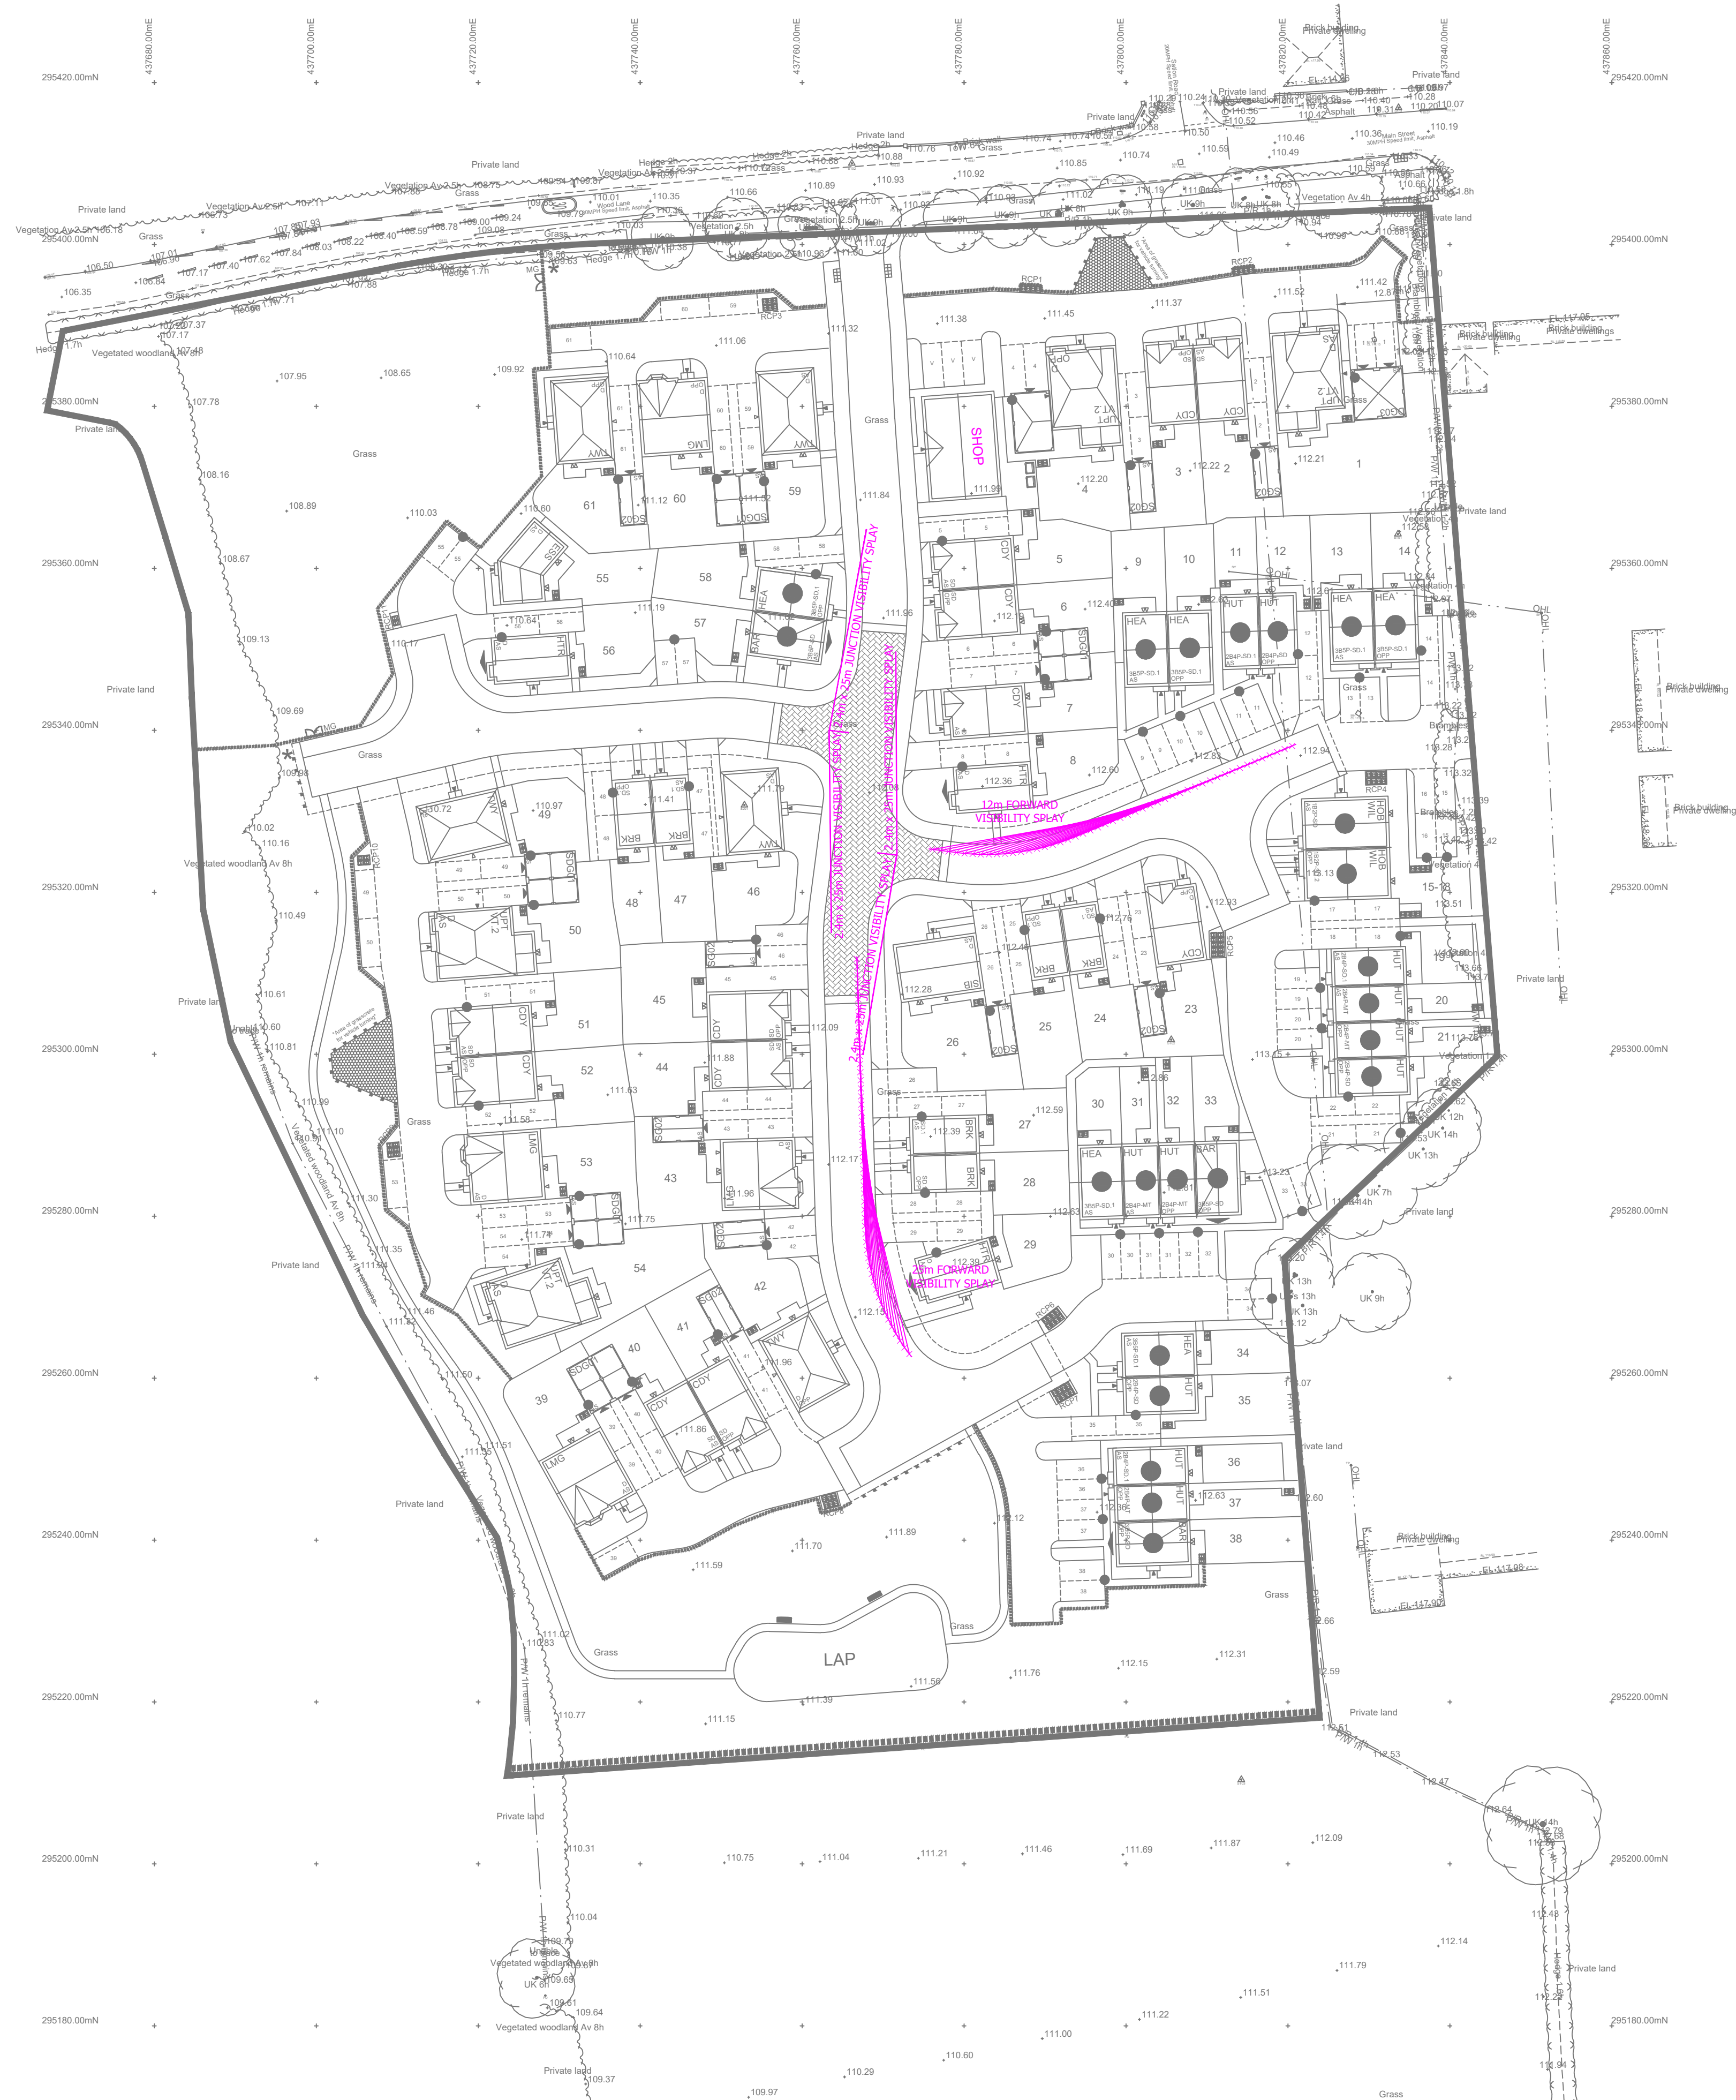

- | | | | | |
|-----|---|----------|----|------|
| A | REVISED SITE LAYOUT INCORPORATED.
DRAWING UPDATED TO SUIT. | 12.09.23 | JC | RWT |
| REV | DESCRIPTION | DATE | BY | AUTH |
- 

Travis Baker
Trinity Point
New Road
Halesowen
West Midlands
B63 3HY

Tel: **0121 550 8037**
Fax: **0121 550 8047**

info@travisbaker.co.uk
www.travisbaker.co.uk
- | |
|--------------------|
| CLIENT |
| <h2>OWL HOMES</h2> |
- | |
|-----------------------------|
| PROJECT |
| <h2>HIGHAM ON THE HILL</h2> |
- | |
|---------------------------------|
| TITLE |
| <h2>VISIBILITY SPLAYS PLAN</h2> |
- | | | | |
|-------|------------|----------|----------|
| DRAWN | AUTHORISED | SCALE | DATE |
| JC | RWT | 1:500@A1 | 11.09.23 |
- | | | |
|-------------|-------------|-----|
| PROJECT NO. | DRAWING NO. | REV |
| 23031 | 5 | A |
- | |
|---------------------|
| STATUS. |
| <h1>INDICATIVE</h1> |
- COPYRIGHT TRAVIS BAKER LIMITED. ALL RIGHTS RESERVED.