
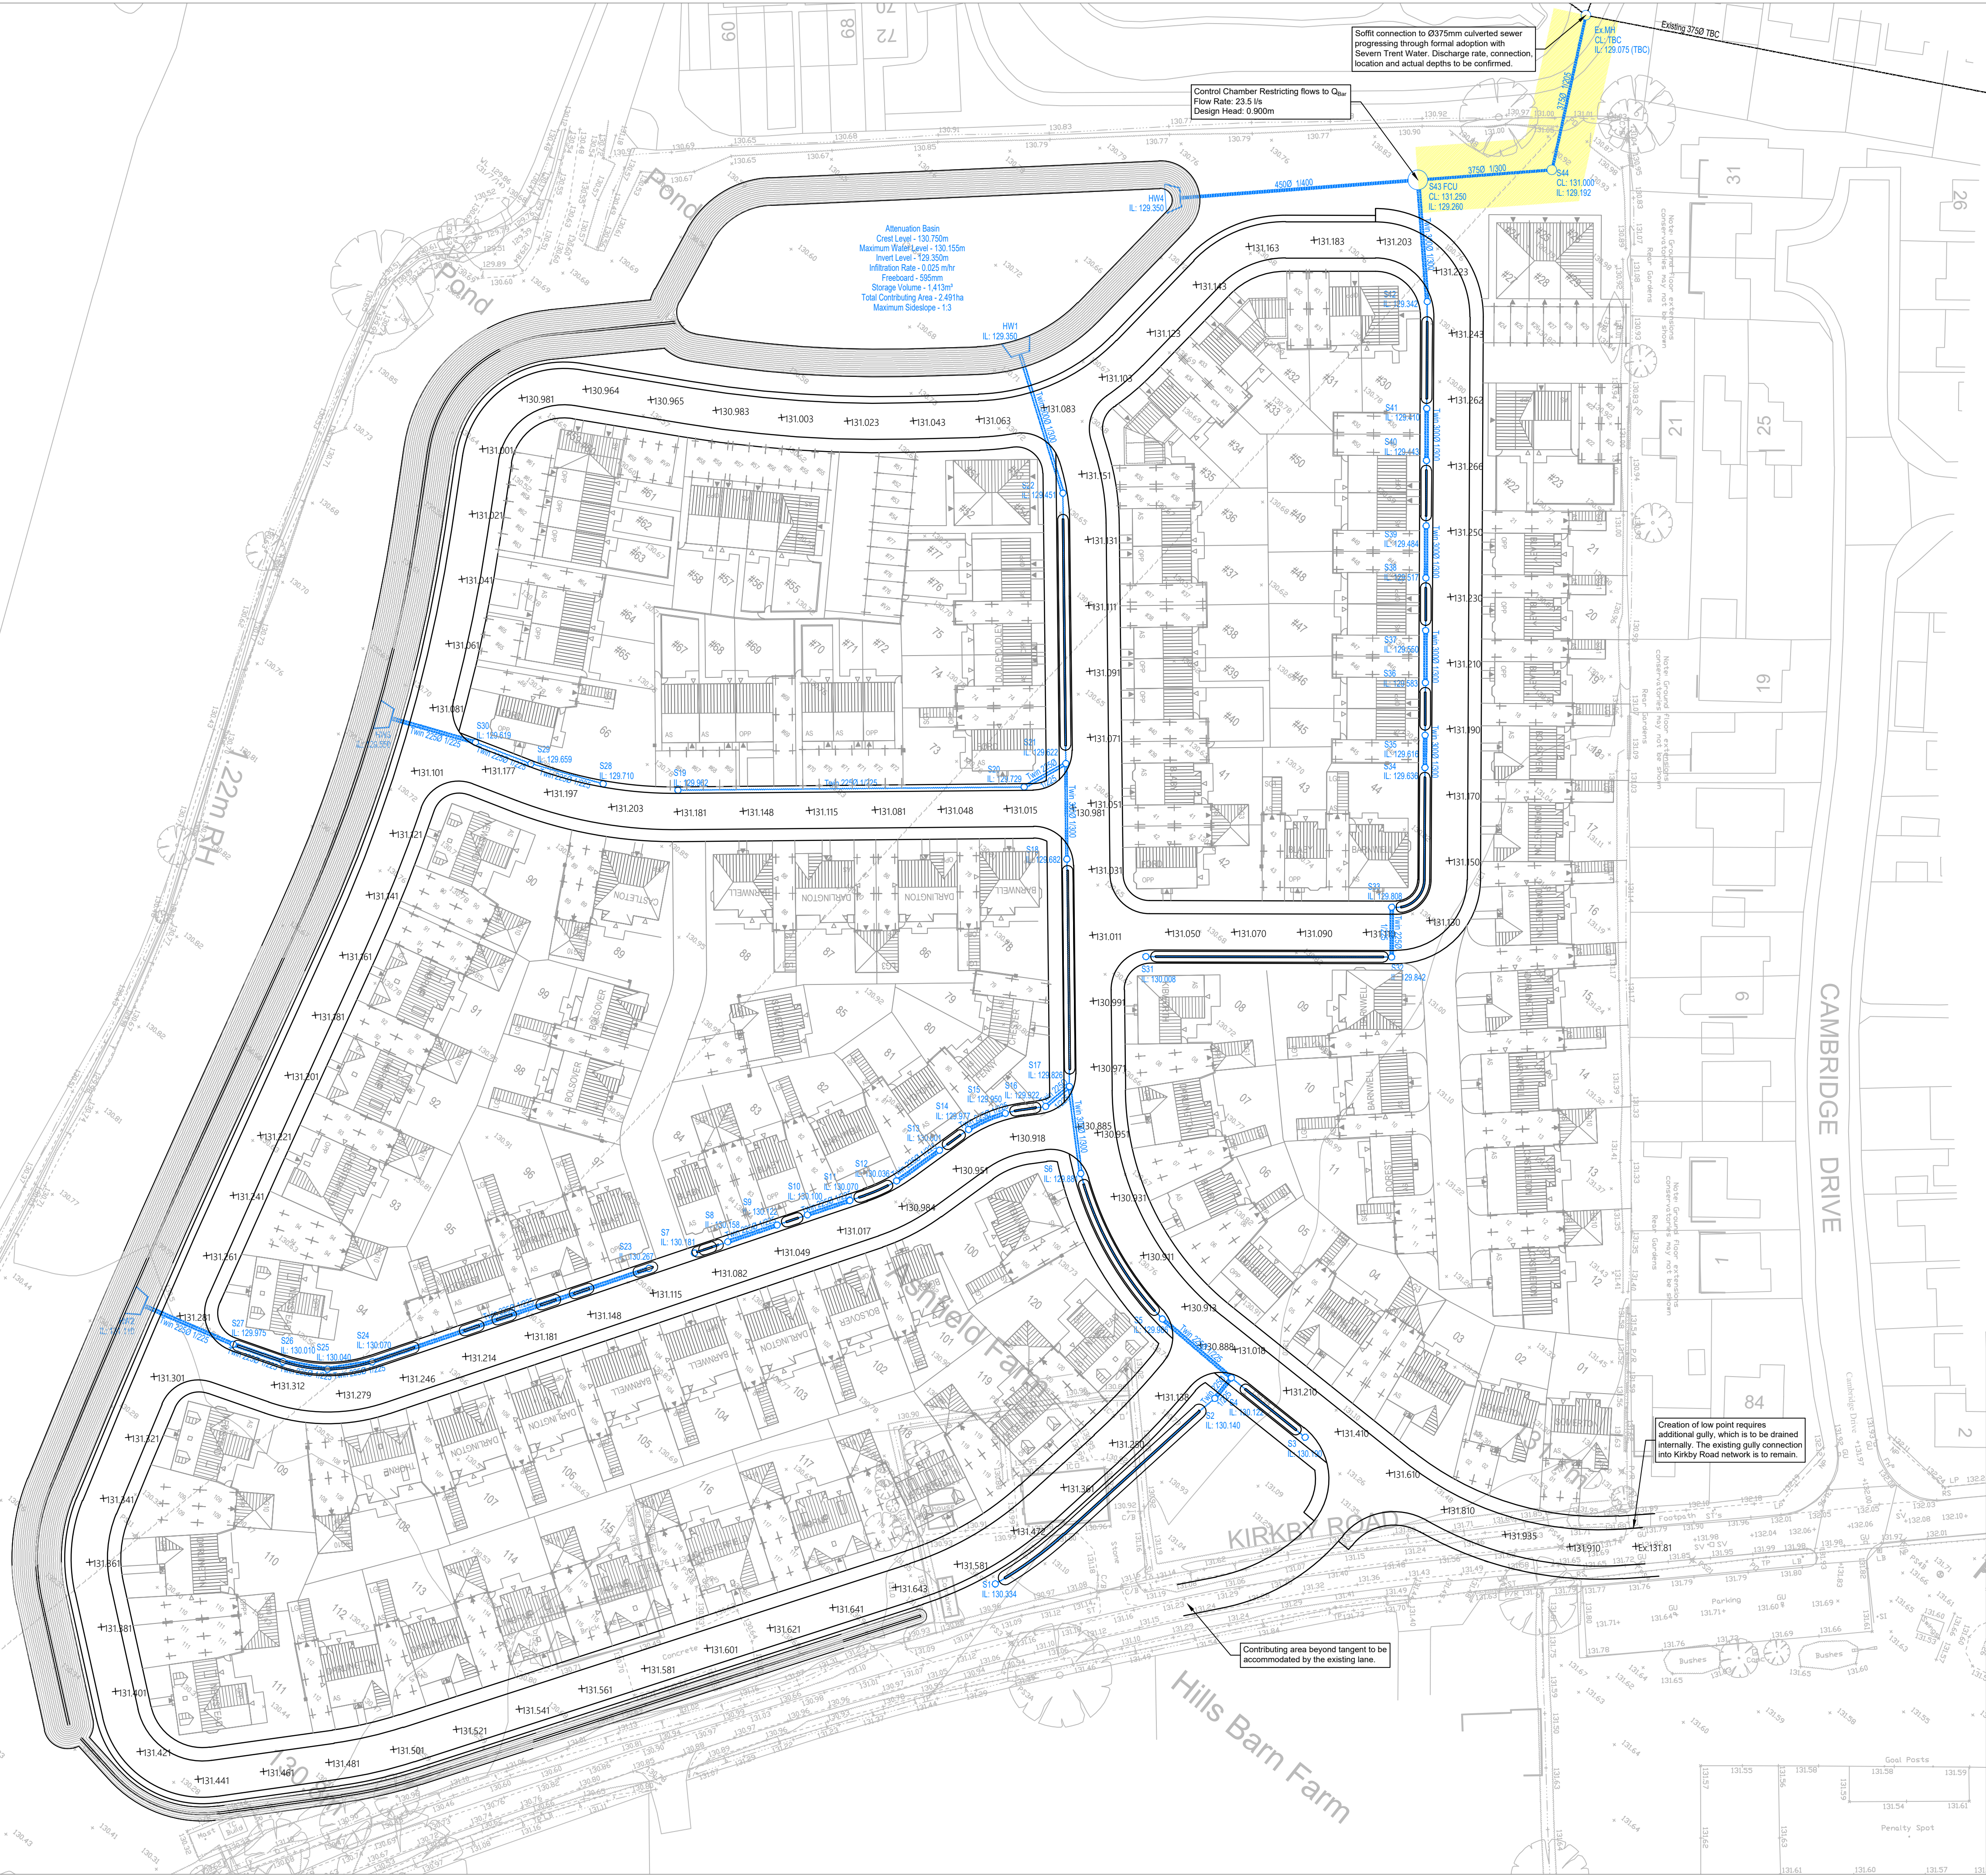


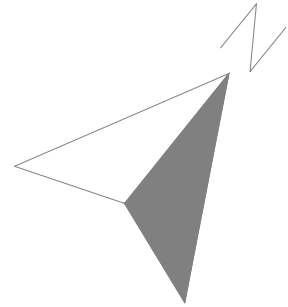

General Notes

- Drawing is not to be reproduced or printed at any scale or paper size other than the original scale.
- All dimensions in meters unless otherwise stated.
- Drawing to be read in conjunction with all other relevant Engineers, Architects and Specialist design drawings and details.
- Any discrepancies are to be highlighted to the engineer immediately.

Key

- Proposed Surface Water Sewer
- Proposed Easement

Revision	Description	Date	Drawn	Check
----------	-------------	------	-------	-------

APPROVAL

Status



DAVIDSONS

Wilson House, Leicester Road, Ibstock,
Leicestershire, LE67 6HP
T: 01530 261 444 F: 01530 267 101
www.davidsonsgroup.co.uk
E: info@davidsonsgroup.co.uk

Project:

Desford

Title:

Surface Water
Drainage Strategy

Drawn: BT Checked: - Date: July 2024

Scale: 1:500 Rev: - Paper Size: A1

DWG No:

1089-ENG-0001