


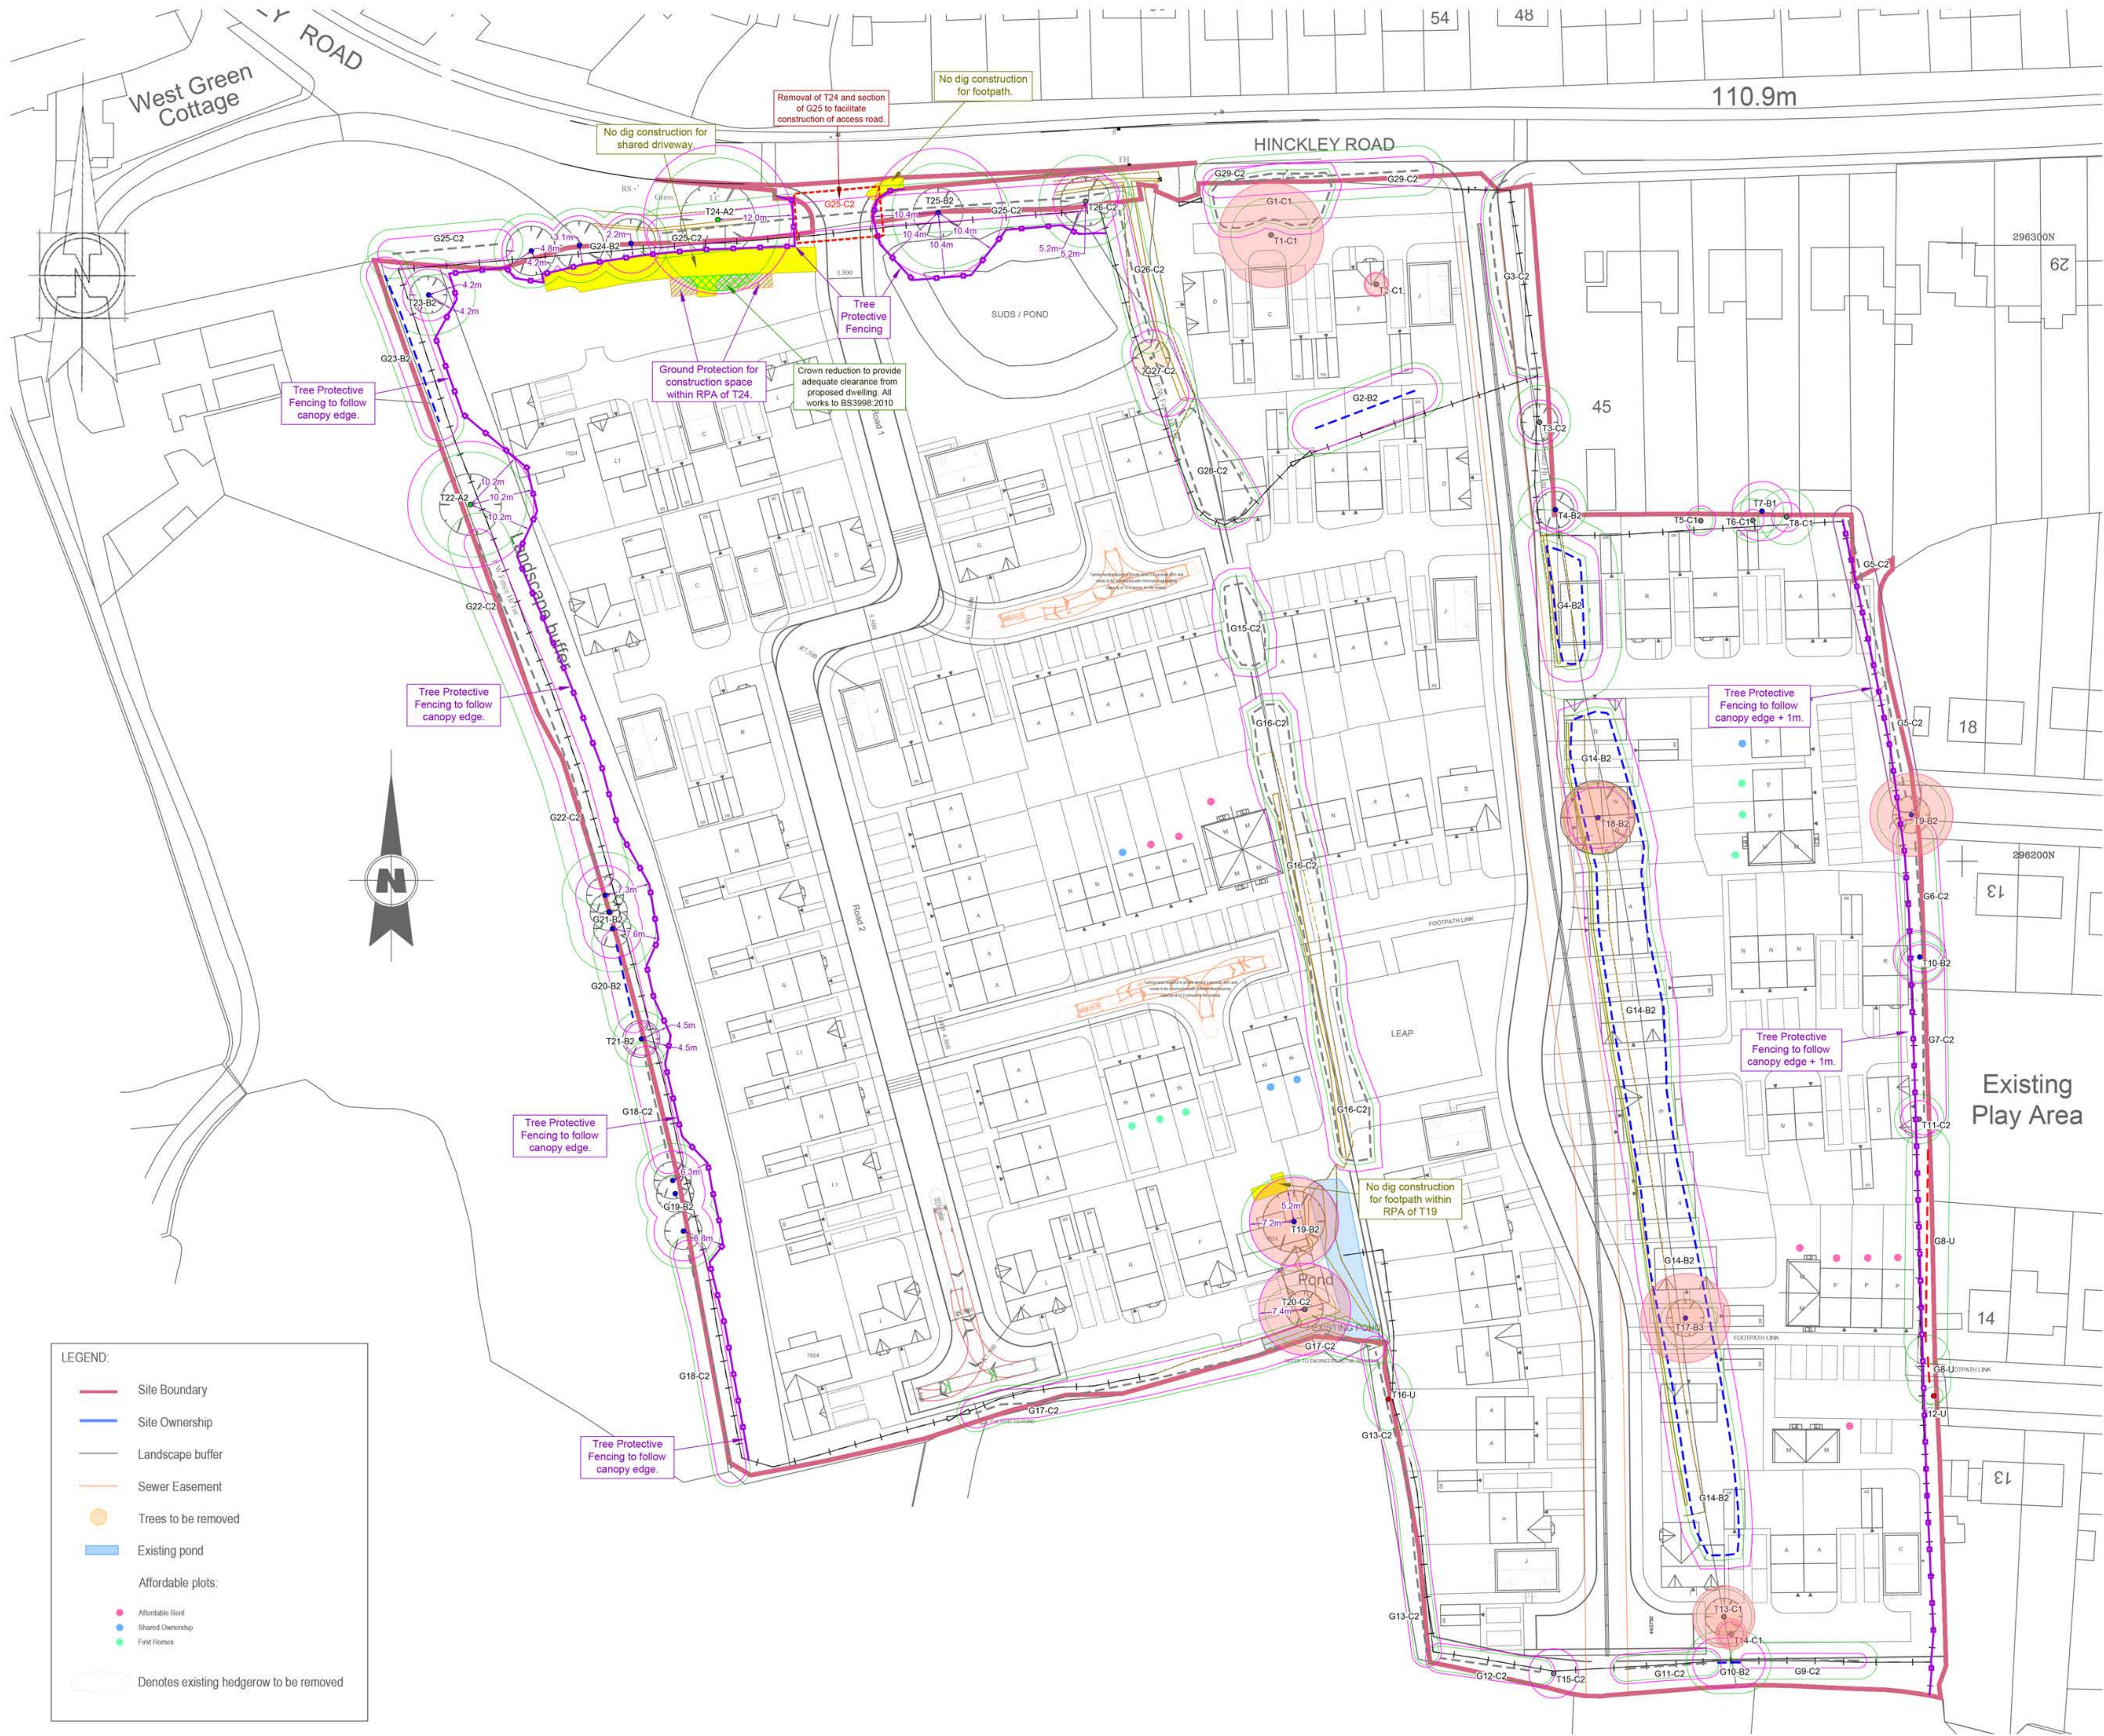

Tree Protection Plan
showing proposed
layout with trees and
arboricultural controls.

Key

- Tree
Showing tree location, category
colour, canopy and tag number
- Tree groups
Shown as dashed centre line.
Colour represents category (see
above).
- Tree Root Protection Area
- Trees & Groups For Removal
- Tree Root Protective Fencing
BS5837 specification (braced and
staked).
- No dig construction
- Ground Protection
- Tree Pruning

Tree Group/Tag numbering: T1-T26, G1-G26.

Trees to be removed

LEGEND:

- Site Boundary
- Site Ownership
- Landscape buffer
- Sewer Easement
- Trees to be removed
- Existing pond
- Affordable plots:
 - Affordable Rent
 - Shared Ownership
 - First Homes
- Denotes existing hedgerow to be removed

Date: JAN 2024 Scale: 1:500 @ A1
Drawn by: BWB Checked by: ~

Job No. Drg No. Rev.
A 951 ~ ~

Scale Check:

1:1250 - 0 10m 20m 30m 40m 50m 60m 70m 80m

1:100 - 0 1m 2m 3m 4m 5m 6m 7m

1:50 - 0 1m 2m 3m 4m 5m 6m 7m

1:500 - 0 1m 2m 3m 4m 5m 6m 7m