
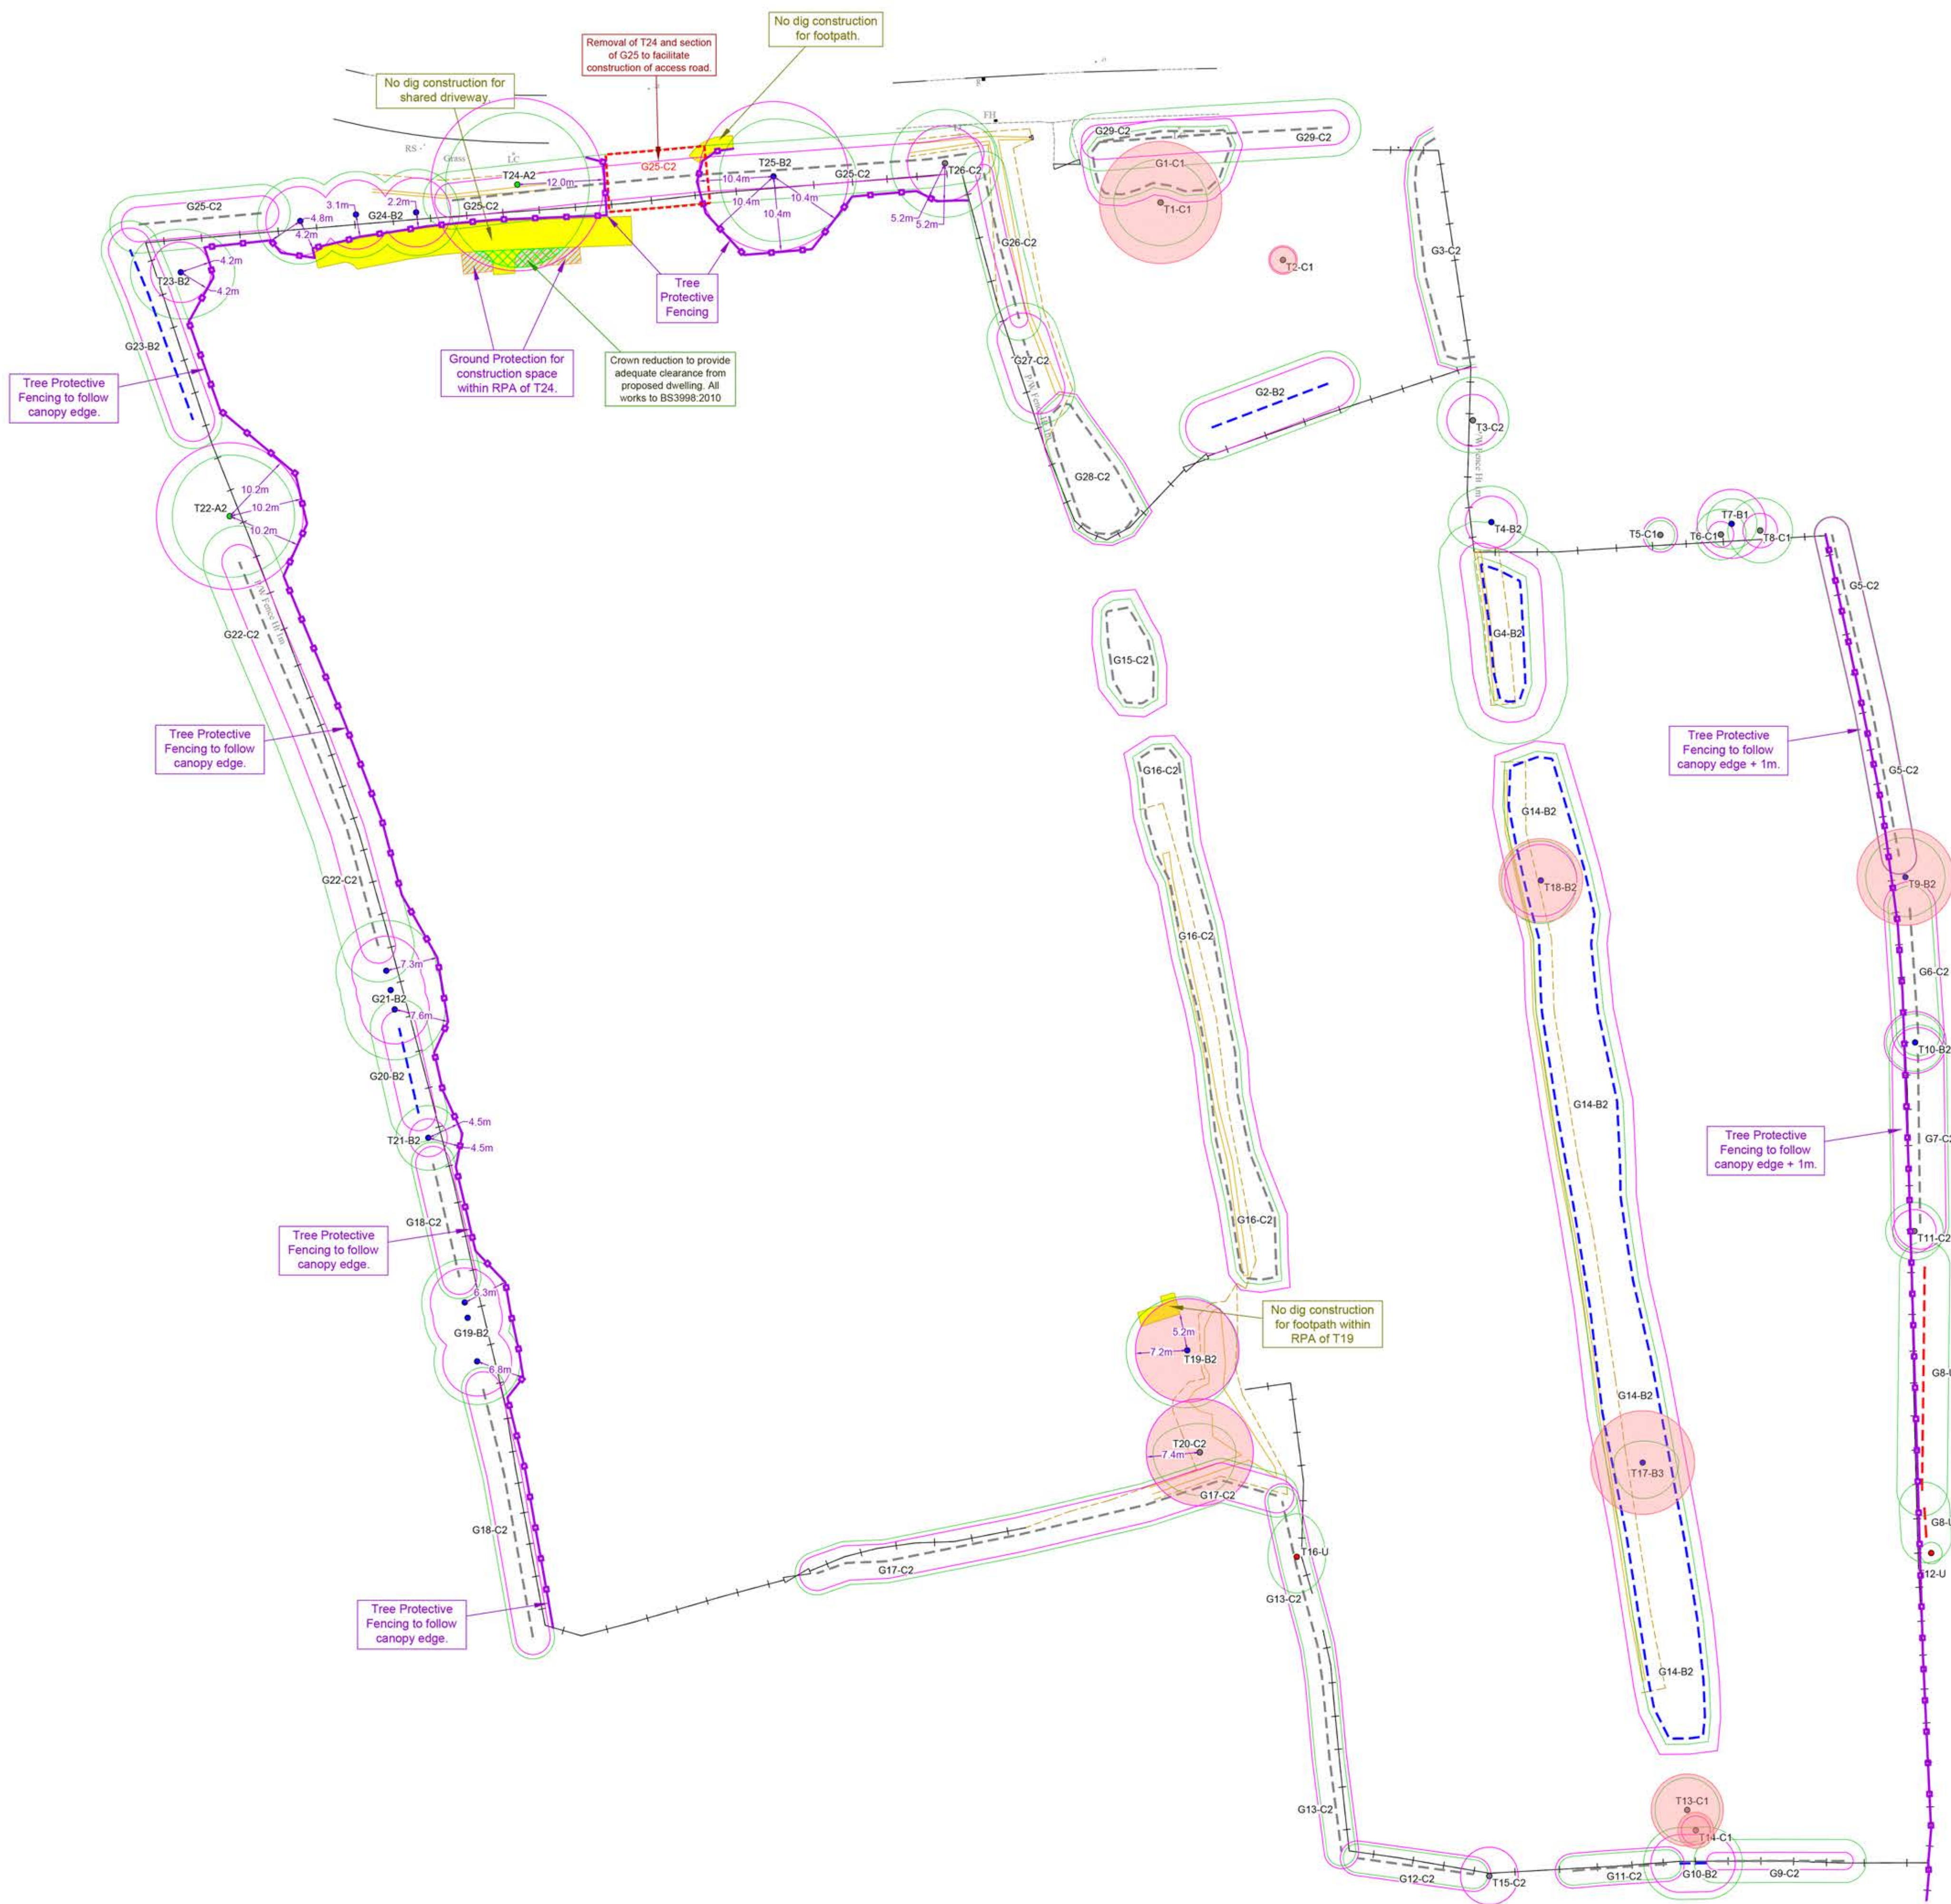


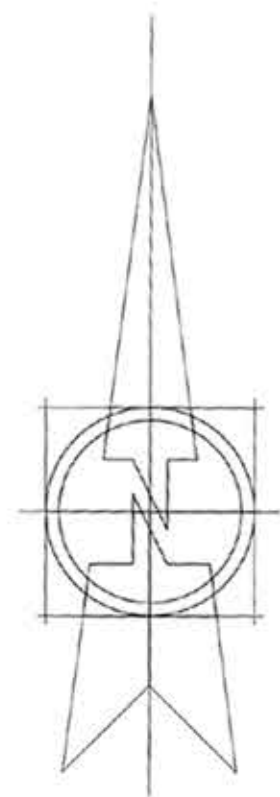

Tree Protection Plan showing proposed layout with trees and arboricultural controls.

Key

- Tree: Showing tree location, category colour, canopy and tag number.
- Tree groups: Shown as dashed centre line. Colour represents category (see above).
- Tree Root Protection Area
- Trees & Groups For Removal
- Tree Root Protective Fencing: BS5837 specification (braced and staked).
- No dig construction
- Ground Protection
- Tree Pruning

Tree Group/Tag numbering: T1-T26, G1-G29.



Trees to be removed

Date: JAN 2024	Scale: 1:500 @ A1
Drawn by: BWB	Checked by: ~
Job No. A 951	Drng No. ~
Rev. ~	
Scale Check:	
1:1250 - 0 10m 20m 30m 40m 50m 60m 70m 80m	
1:100 - 0 1m 2m 3m 4m 5m 6m 7m	
1:50 - 0 1m 2m 3m 4m 5m 6m 7m	
1:500 - 0 1m 2m 3m 4m 5m 6m 7m	