

Notes

This drawing is to be read in conjunction with Drawing No. 25.4523.01 'Topographical Survey'

LANDSCAPING SPECIFICATION

- Denotes only, trees to be retained (remove trees where shown dotted)
- Denotes only, hedgerow planting
- All driveway and courtyard finishes as indicated
- Indicates new turf'd areas

All planting and seeding or turfing shall be carried out in the first planting and seeding seasons following the occupation of the buildings or the completion of the development, whichever is the sooner, and any plants or trees shall, within the period of the years from the date of completion of the development, be maintained in good health and free from disease, shall be replaced within the next planting season with others of similar size and species.

All (other) site boundary treatments as indicated

Revisions:

DAVID GRANGER
ARCHITECTURAL DESIGN LTD

David Granger Architectural Design Ltd
The Old Cottage Hospital
Leicester Road
Ashtey de la Zouch
Leicestershire
LE65 1DB
T 01530 560939
W www.davidgrangerdesign.com

Project
Proposed New Garage/Workshop
The Hayloft, 1 Boston Sidings
Bull In Oak, Cadaby
Warwickshire

Client
Mr O. Wood

Drawing



Detailed Planning Proposals
Sheet 1 of 2

Drawing Number 25.4523.03

Date: May 2025

Scale: As Shown Drawn By: SM Checked By: SM

Physical dimensions must be taken in preference to scaled dimensions and any discrepancies are to be referred to David Granger Architectural Design Limited. Connections, annotations and suppliers must verify all dimensions on the before commencing any work or making any landscape drawings. All drawings are copyright of David Granger Architectural Design Limited. No part of this drawing may be reproduced without the written permission of David Granger Architectural Design Limited. All rights reserved. Licence No. J0100000460, Landmark Ref. LD00816 Company Reg. No. 3058912

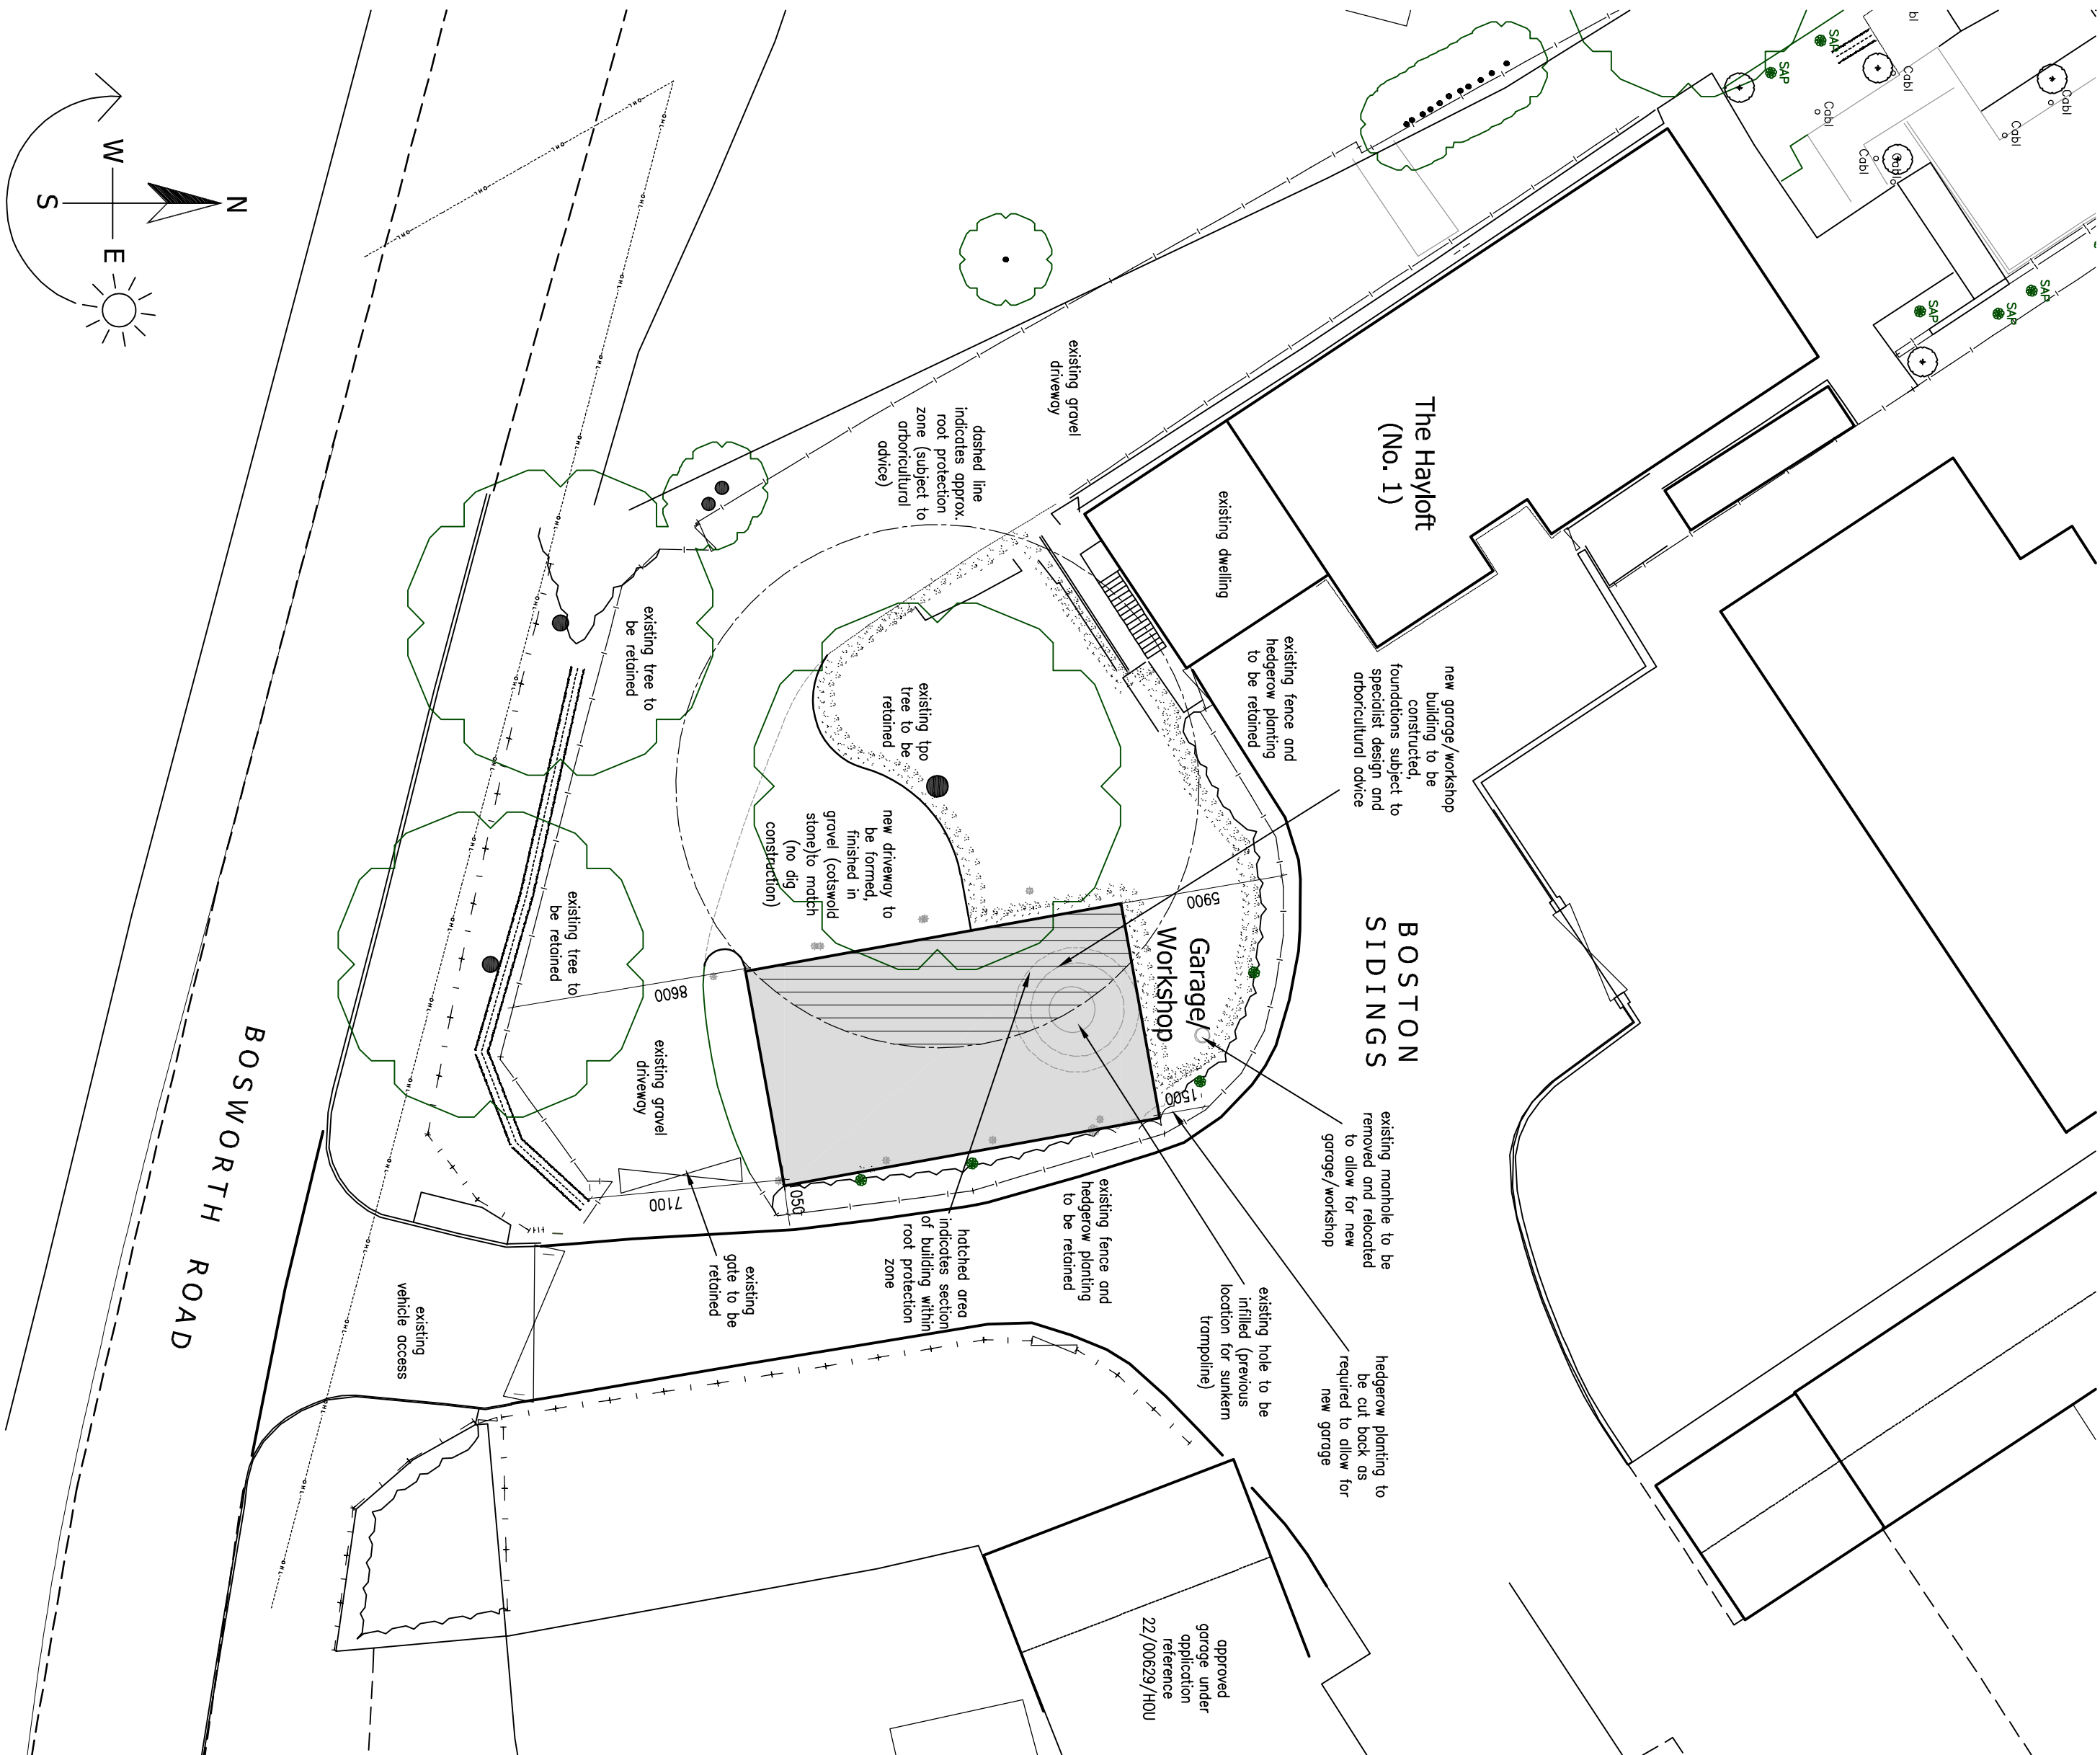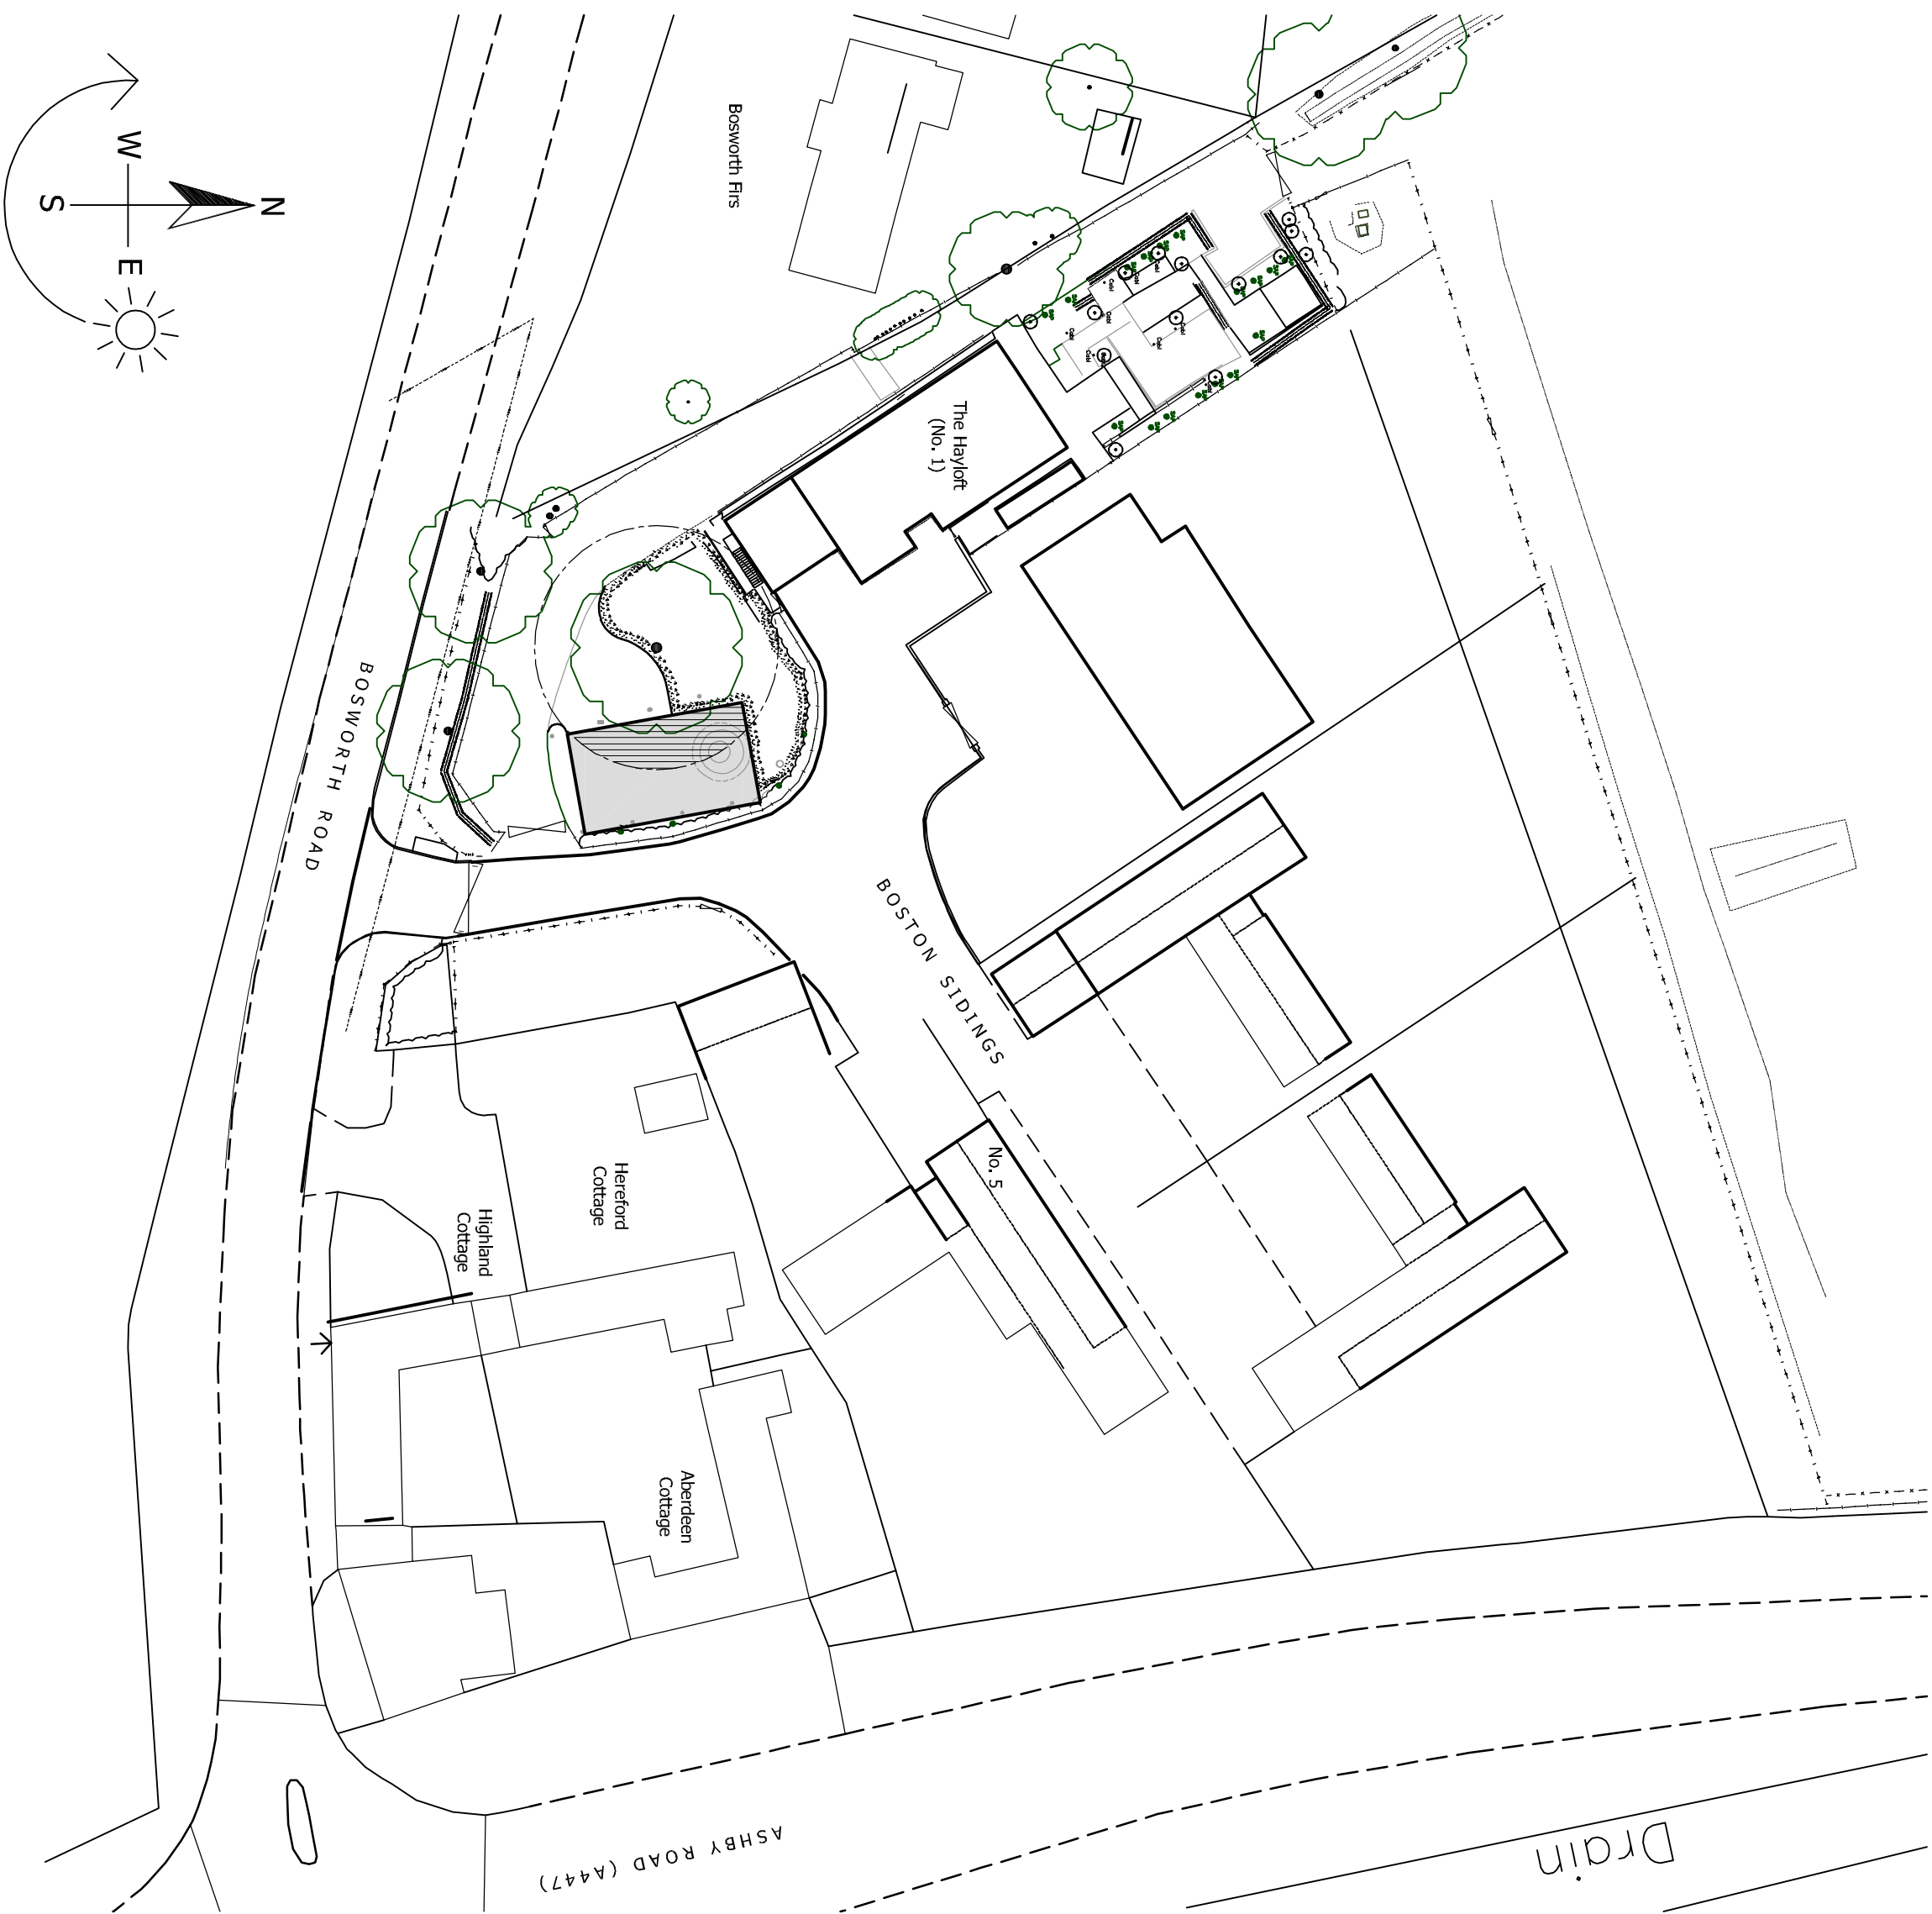

DETAILED PLANNING PROPOSALS

PROPOSED NEW GARAGE/WORKSHOP - THE HAYLOFT - 1 BOSTON SIDINGS - BULL IN OAK - CADEBY - WARWICKSHIRE