



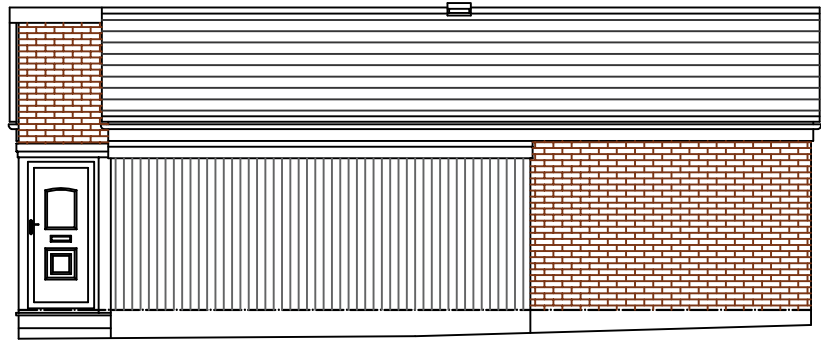


Existing South Elevation
Scale 1/100

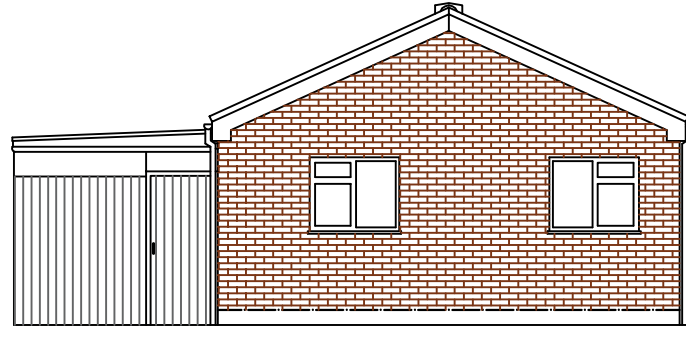


Existing East Elevation
Scale 1/100




Existing North Elevation
Scale 1/100

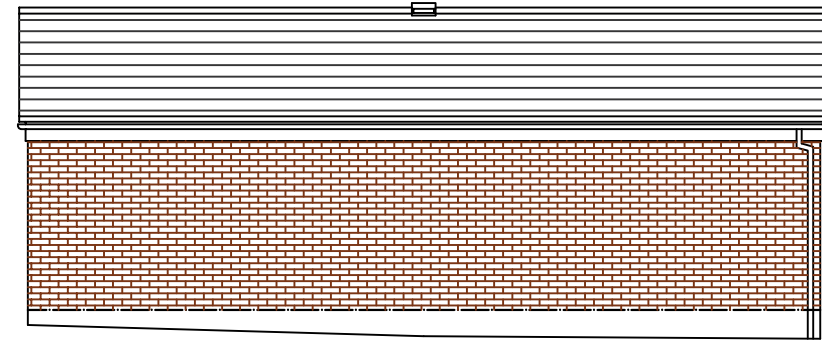


Existing West Elevation
Scale 1/100

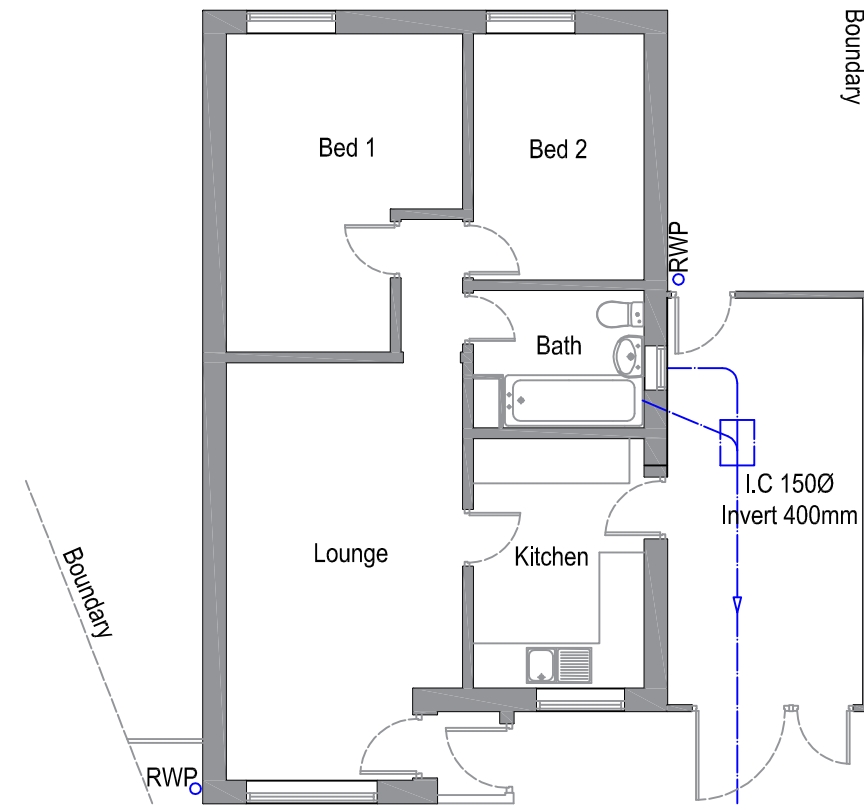


Existing Ground Floor Plan
Scale 1/100

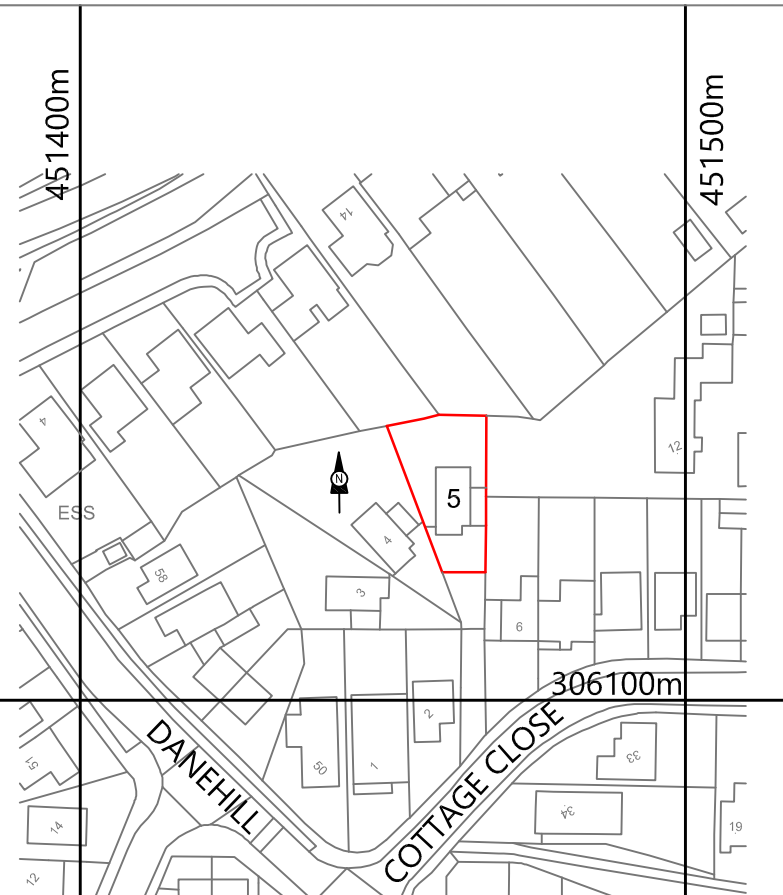


LOCATION PLAN
Scale 1/1250

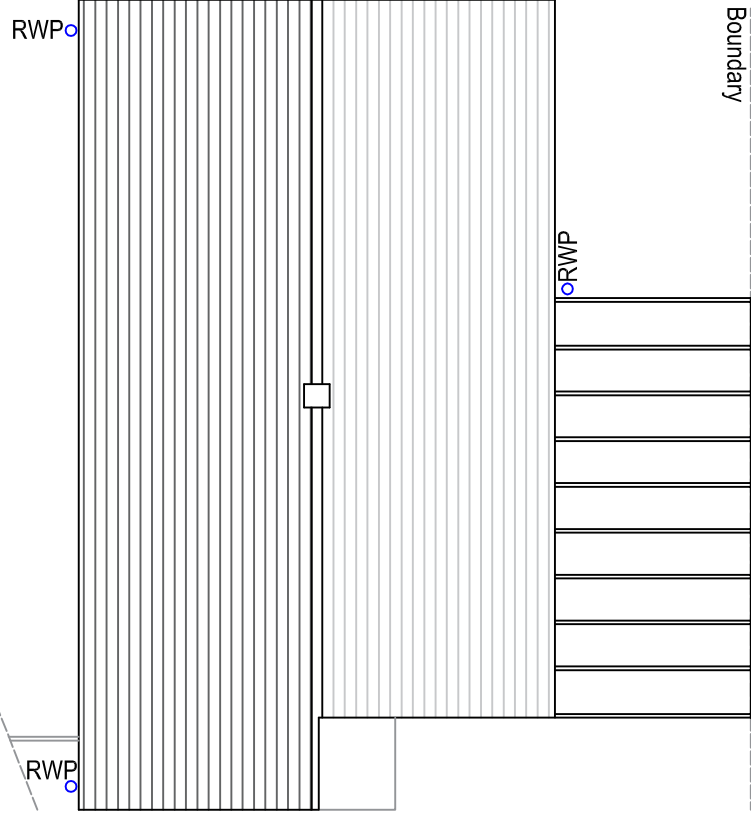


Existing Roof Plan
Scale 1/100

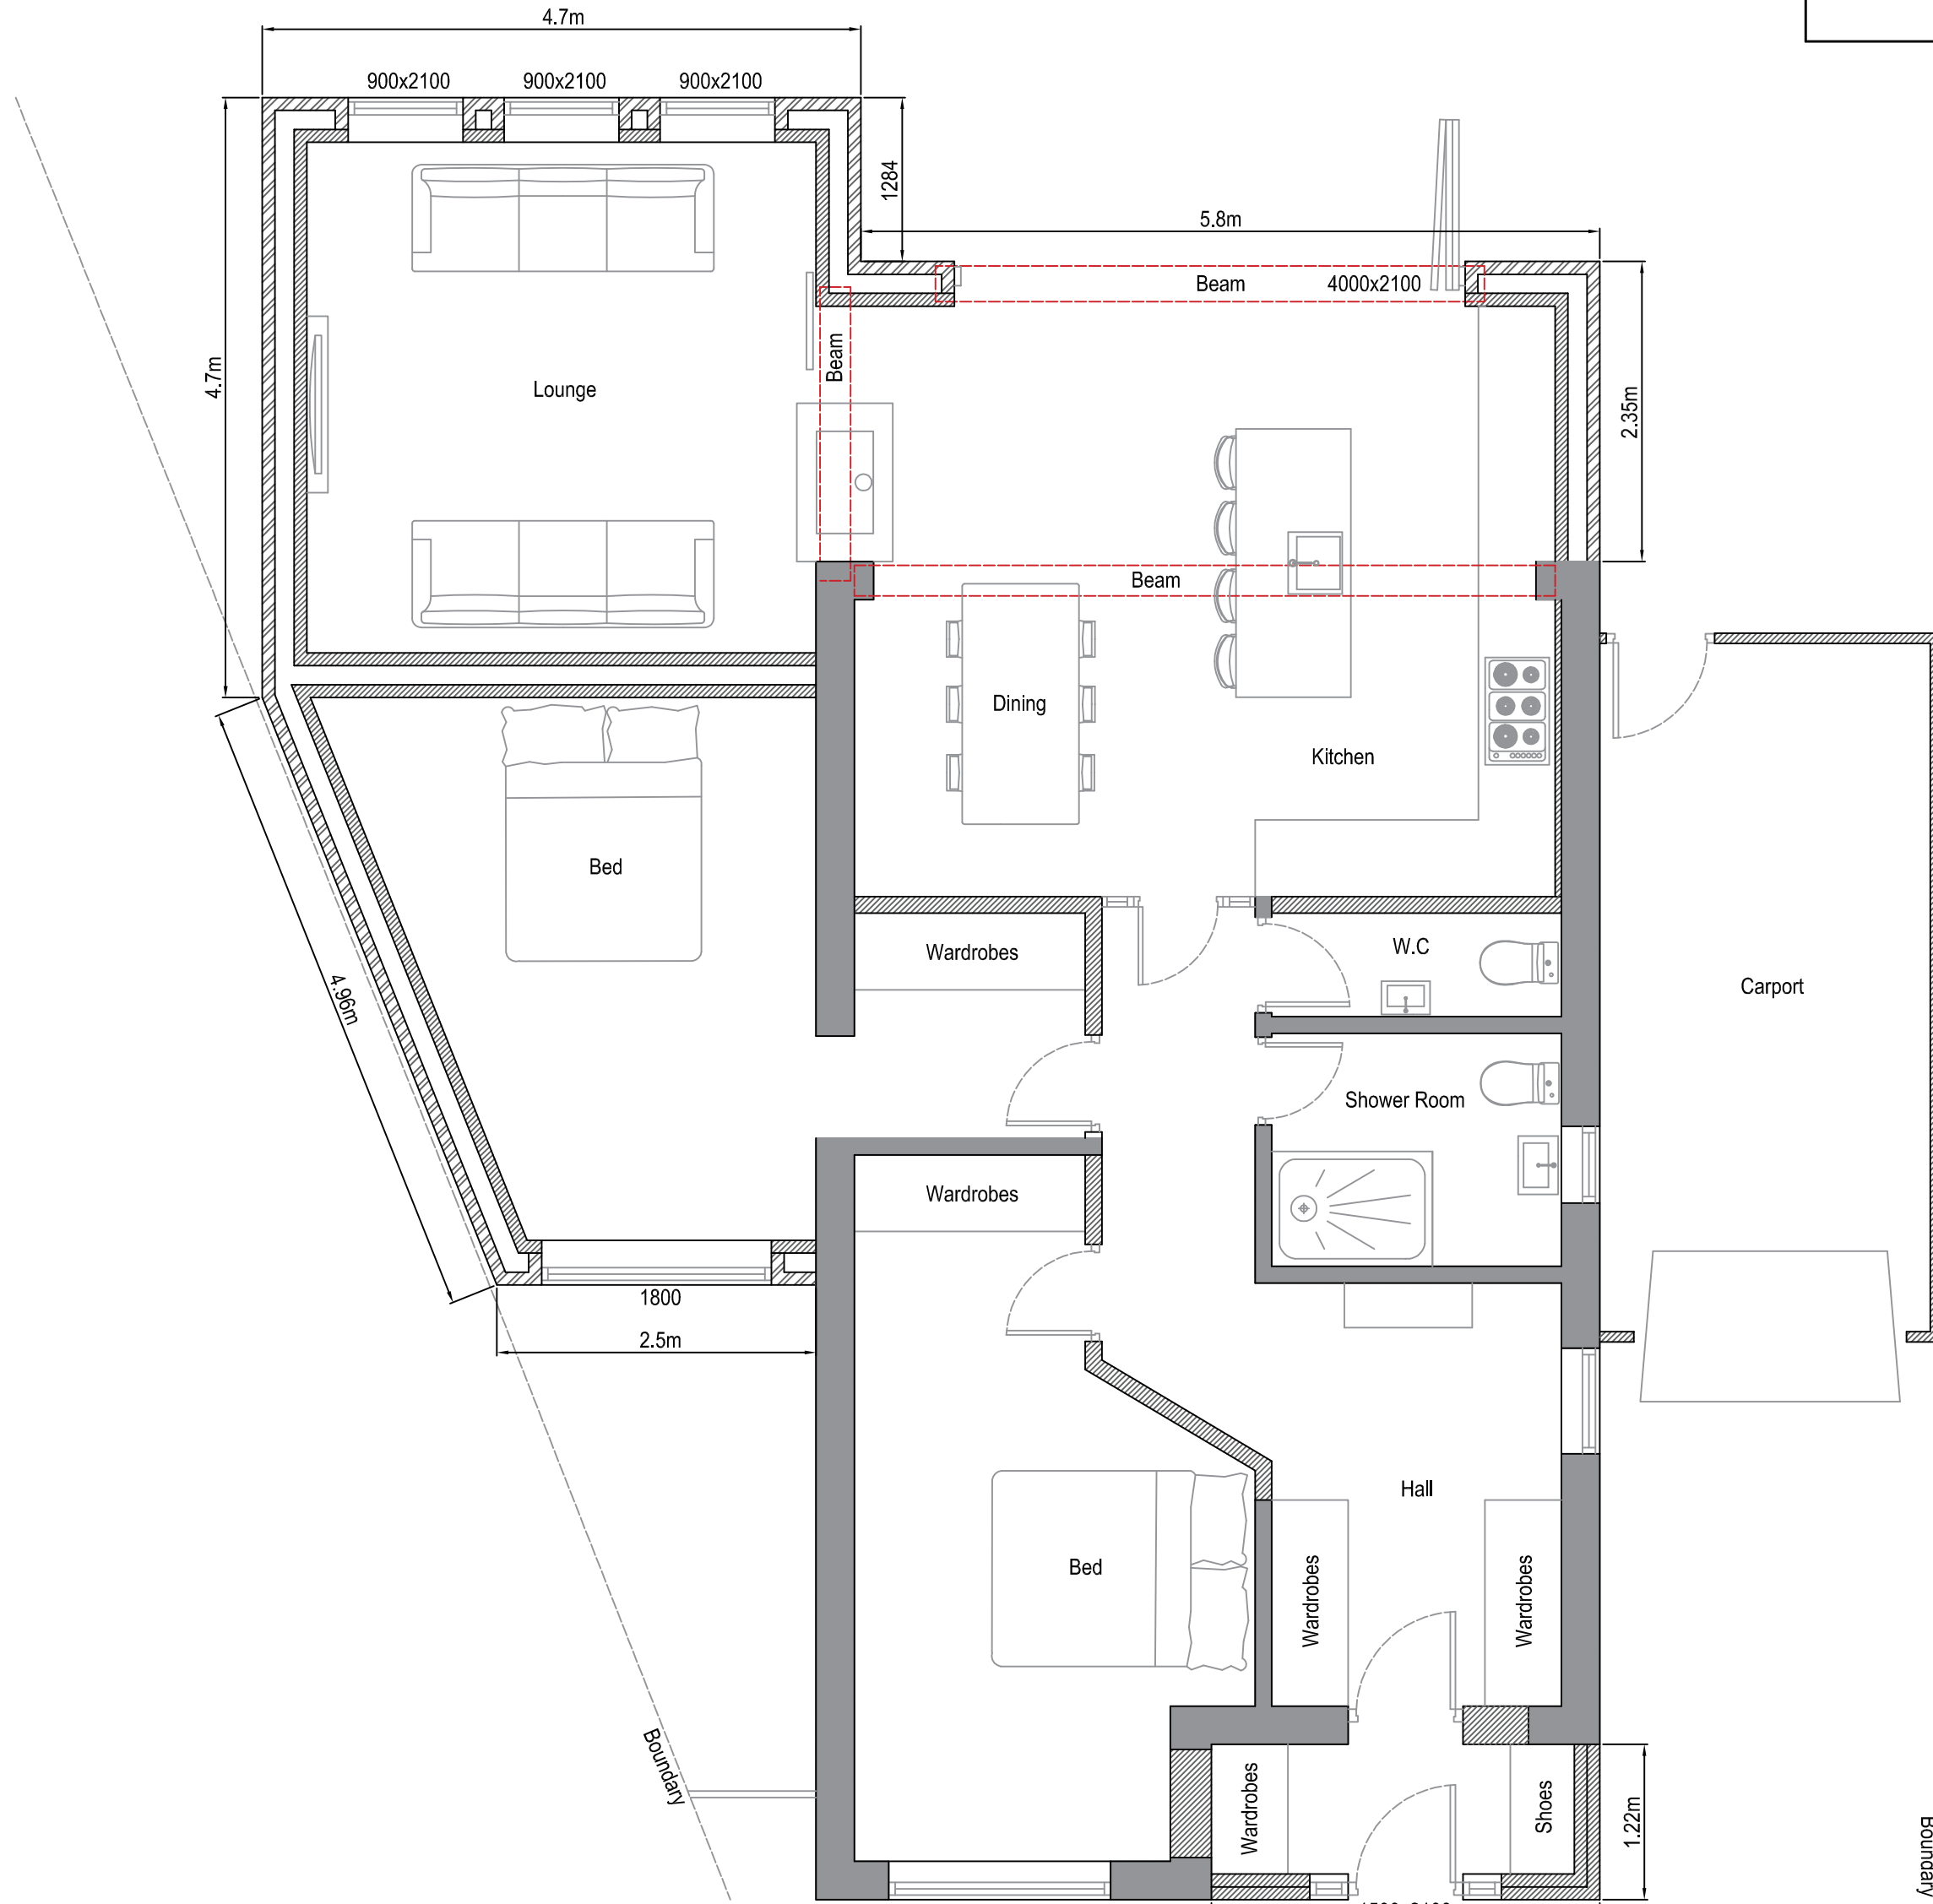


Proposed Ground Floor Plan
Scale 1/50

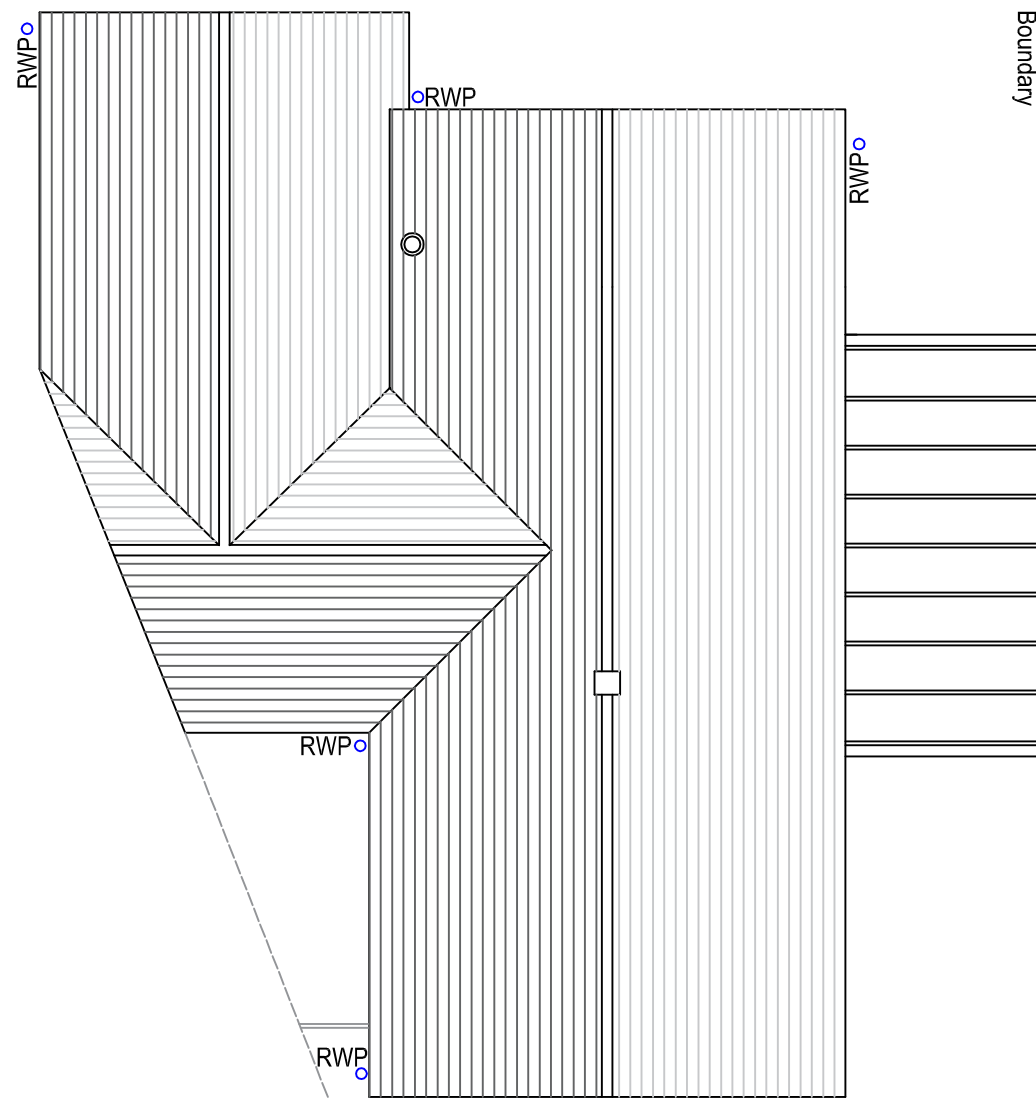

Proposed Roof Plan
Scale 1/100

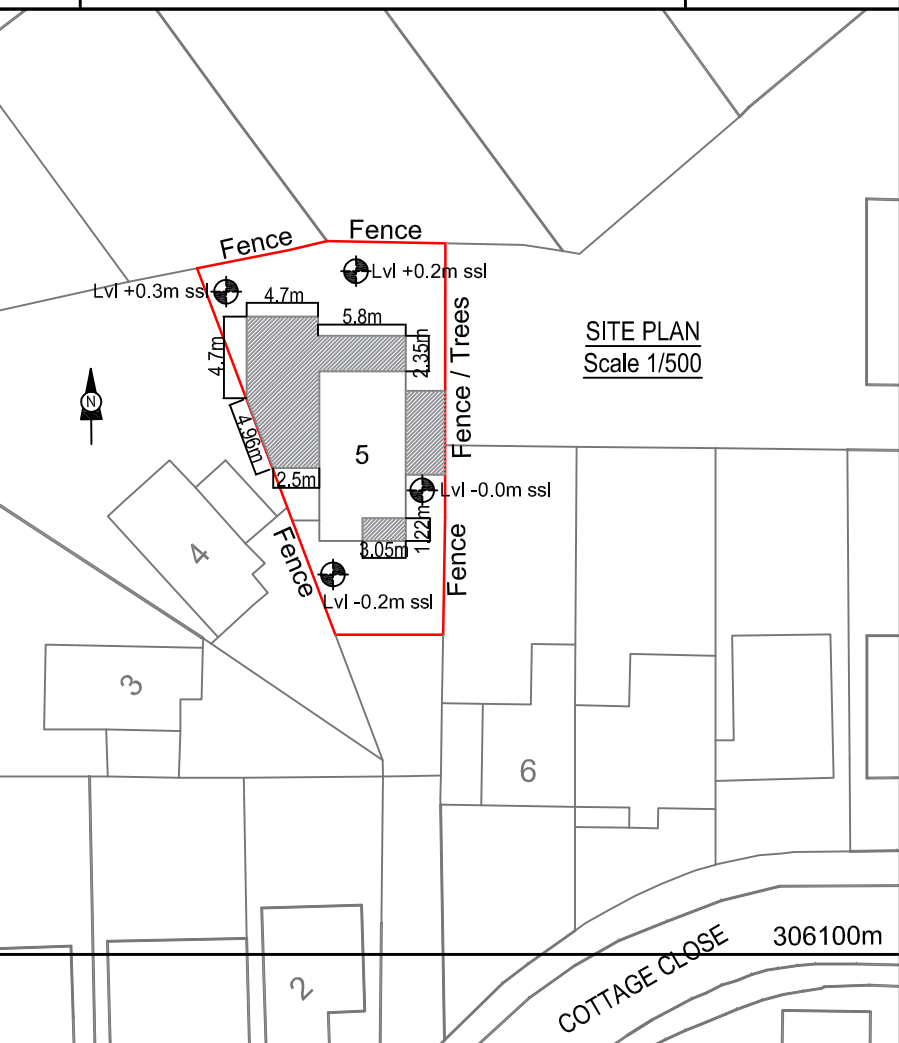

SITE PLAN
Scale 1/500

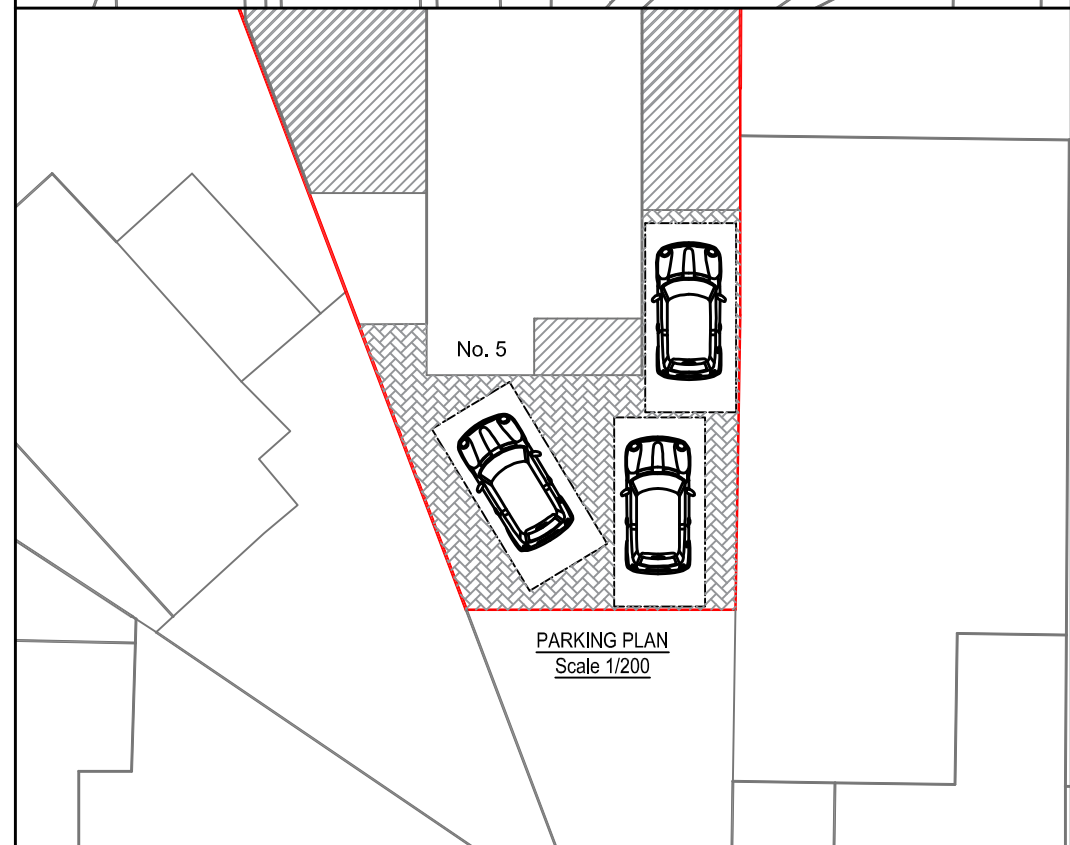

PARKING PLAN
Scale 1/200


Title: PLANS & ELEVATIONS
Project: SINGLE STOREY REAR AND SIDE
EXTENSION & RELOCATION OF
GARAGE/CARPORT
Location: MR R & MRS K BEET, 5 COTTAGE CLOSE,
RATBY, LEICESTER, LE6 0XY

Onemoreroom
Architectural Designers


205 Glenfield Road
Leicester
LE3 6DL

Tel: 07970 431698
Email: info@omrleicester.co.uk
Date: 07.10.2024
Scale: varies @ A1


KRB01-08-24PL

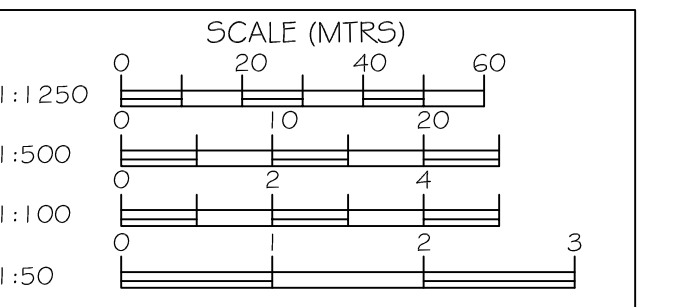


Proposed South Elevation
Scale 1/100

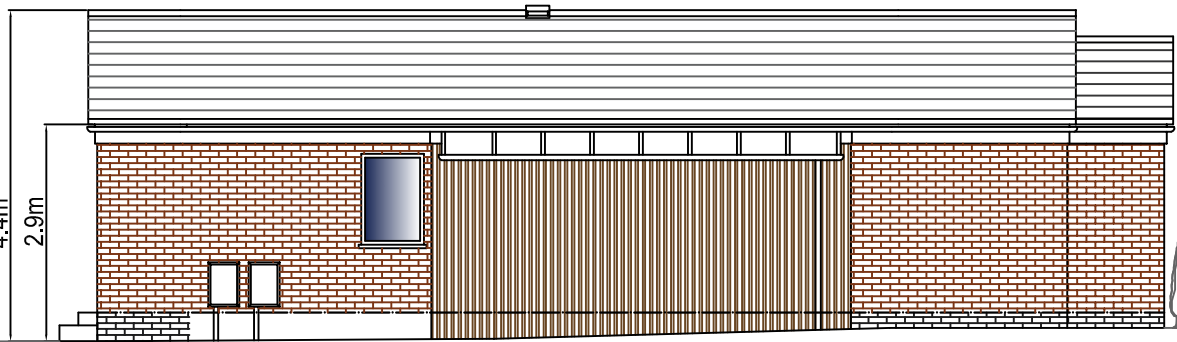

Proposed East Elevation
Scale 1/100

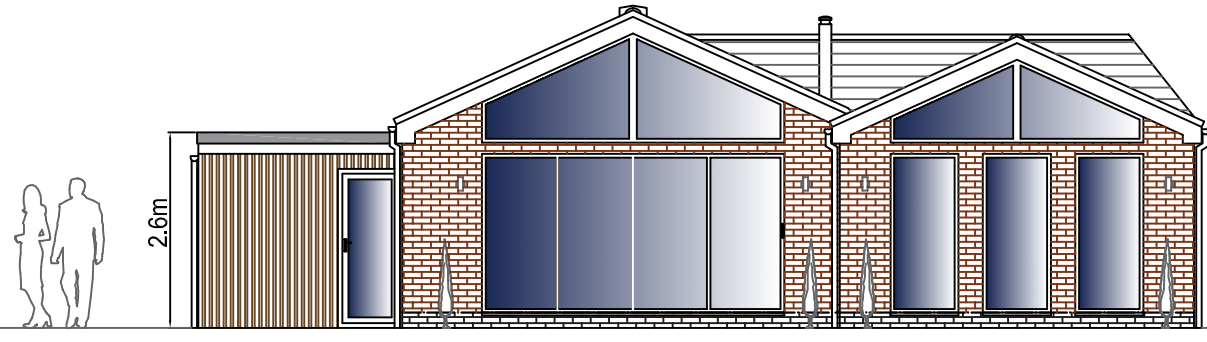

Proposed North Elevation
Scale 1/100

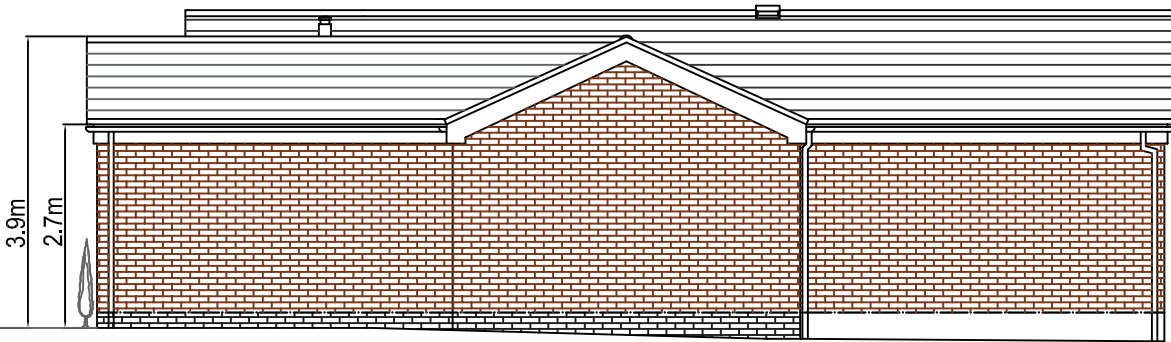

Proposed West Elevation
Scale 1/100