


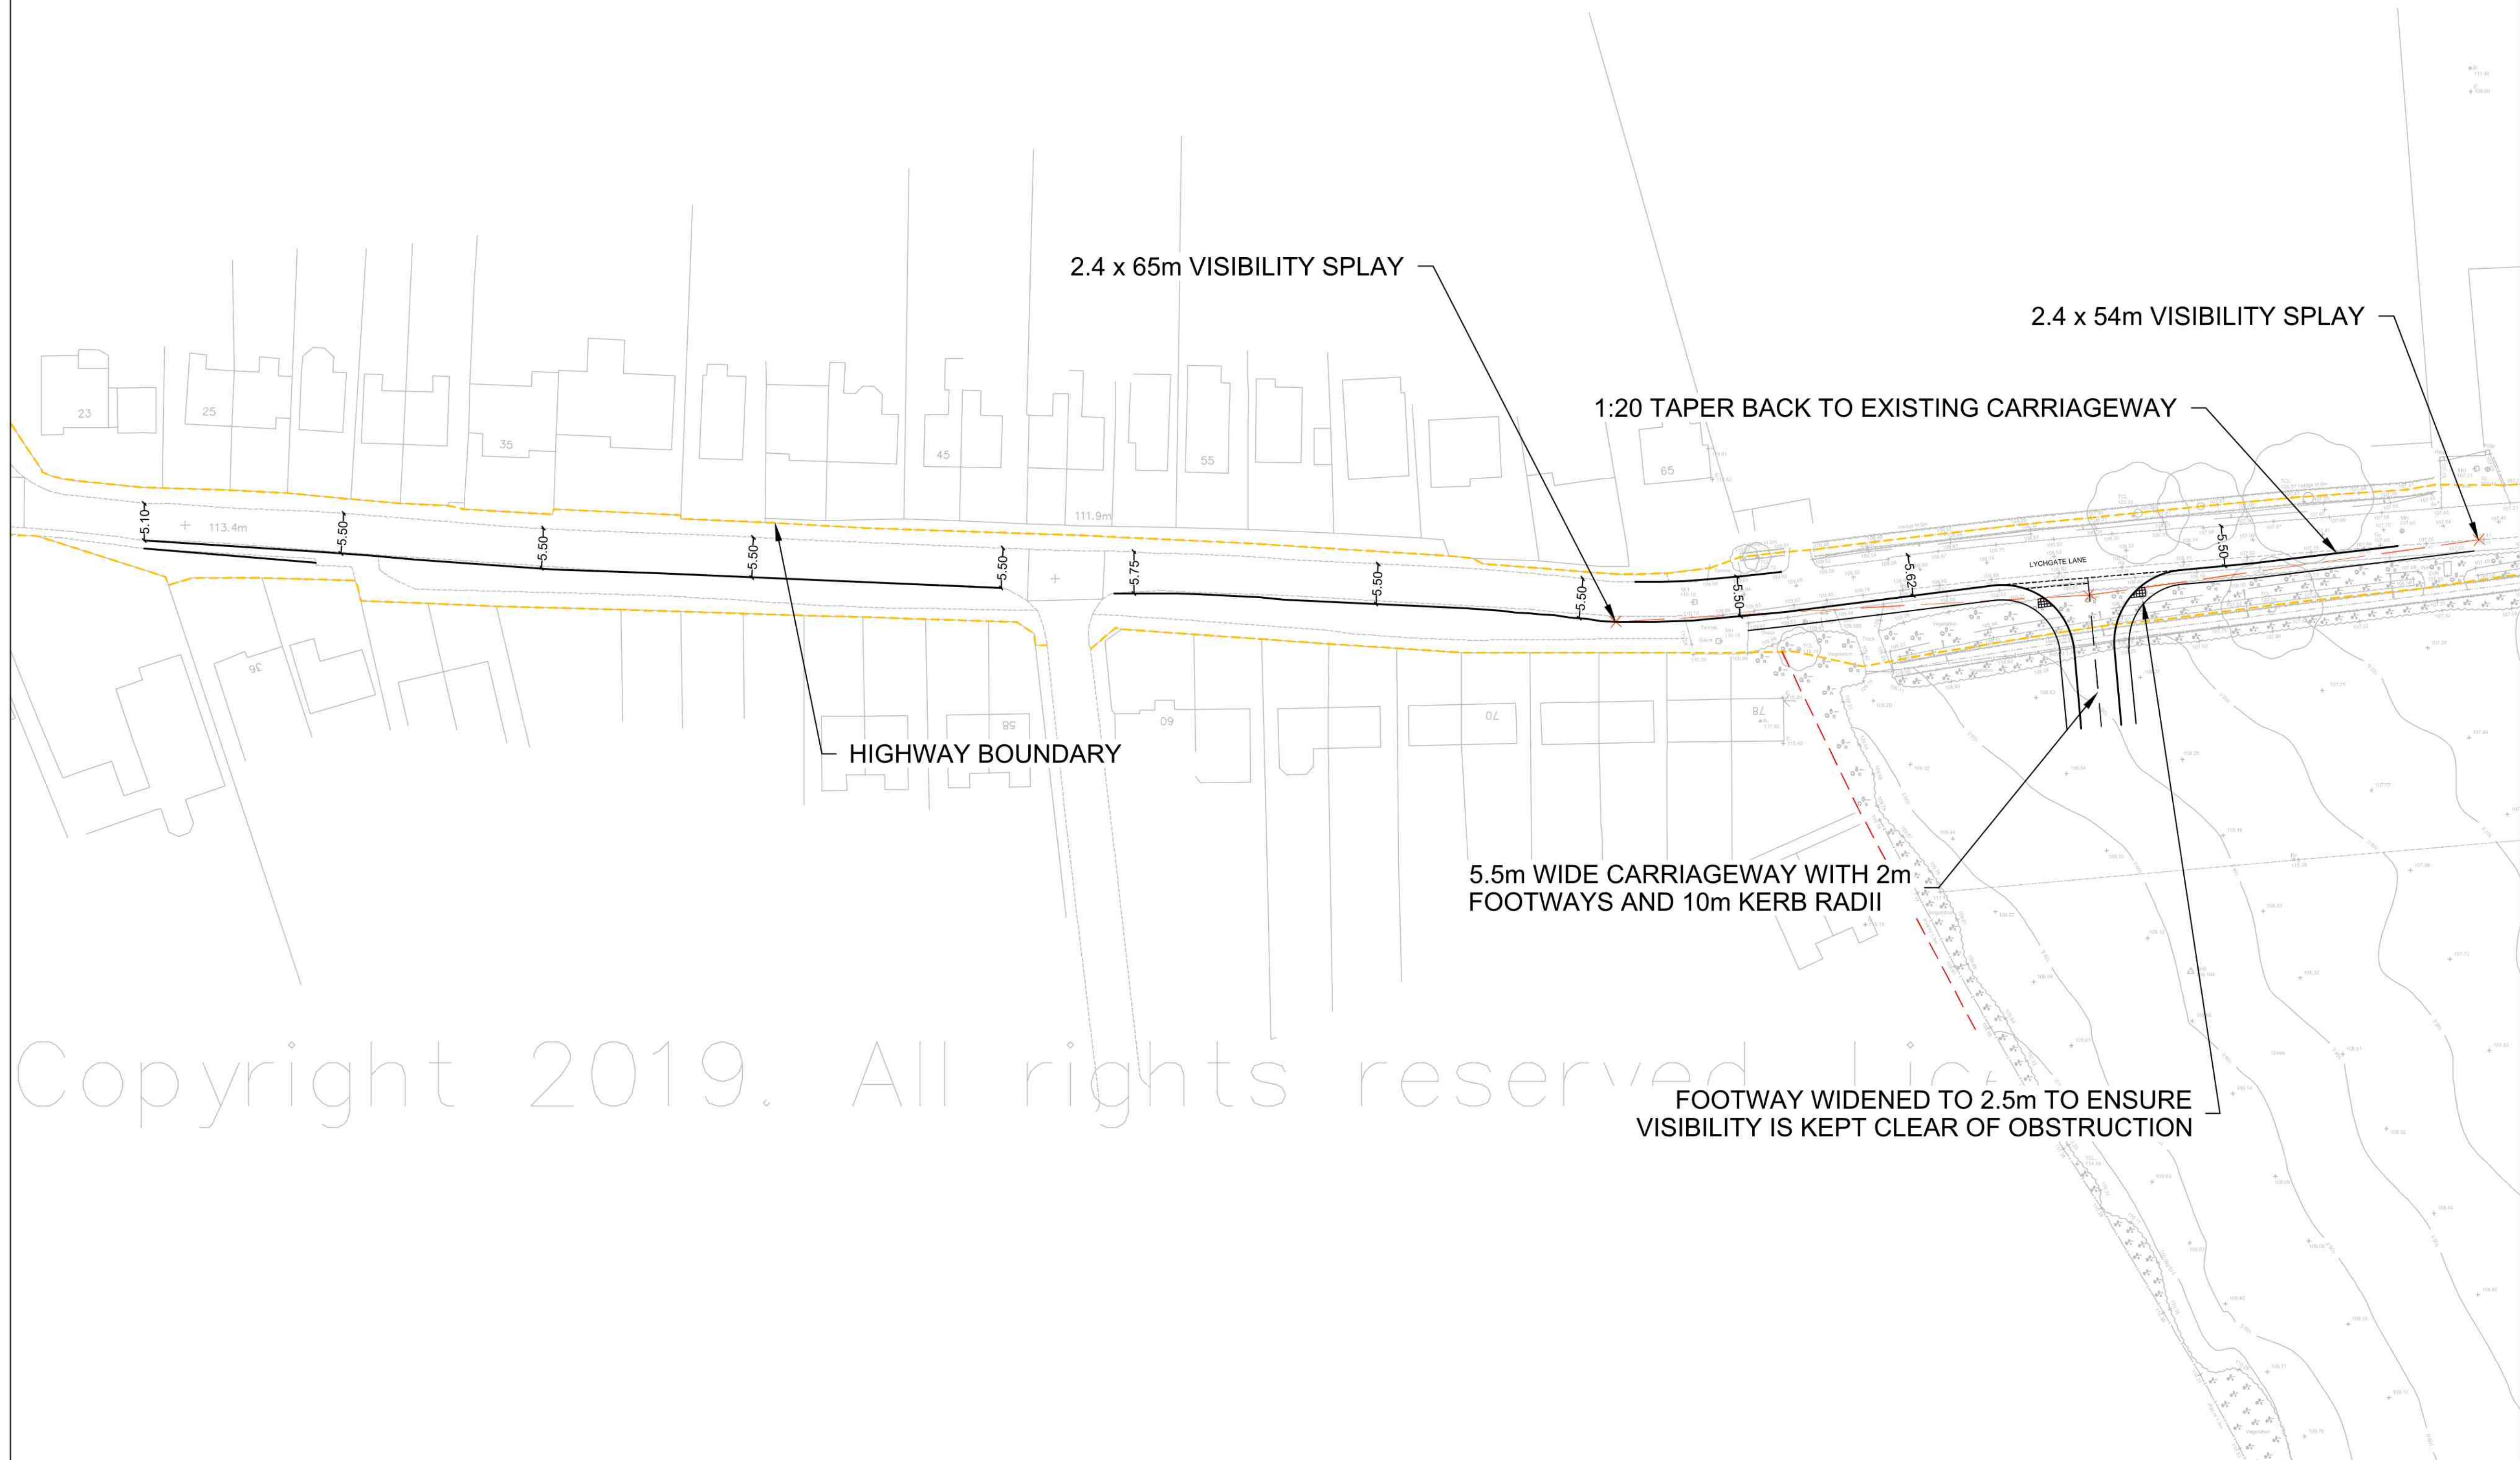

Client:

Avant Homes

Project:

Proposed Residential Development
Lychgate Lane, Burbage

Title:

Access Junction Layout

