
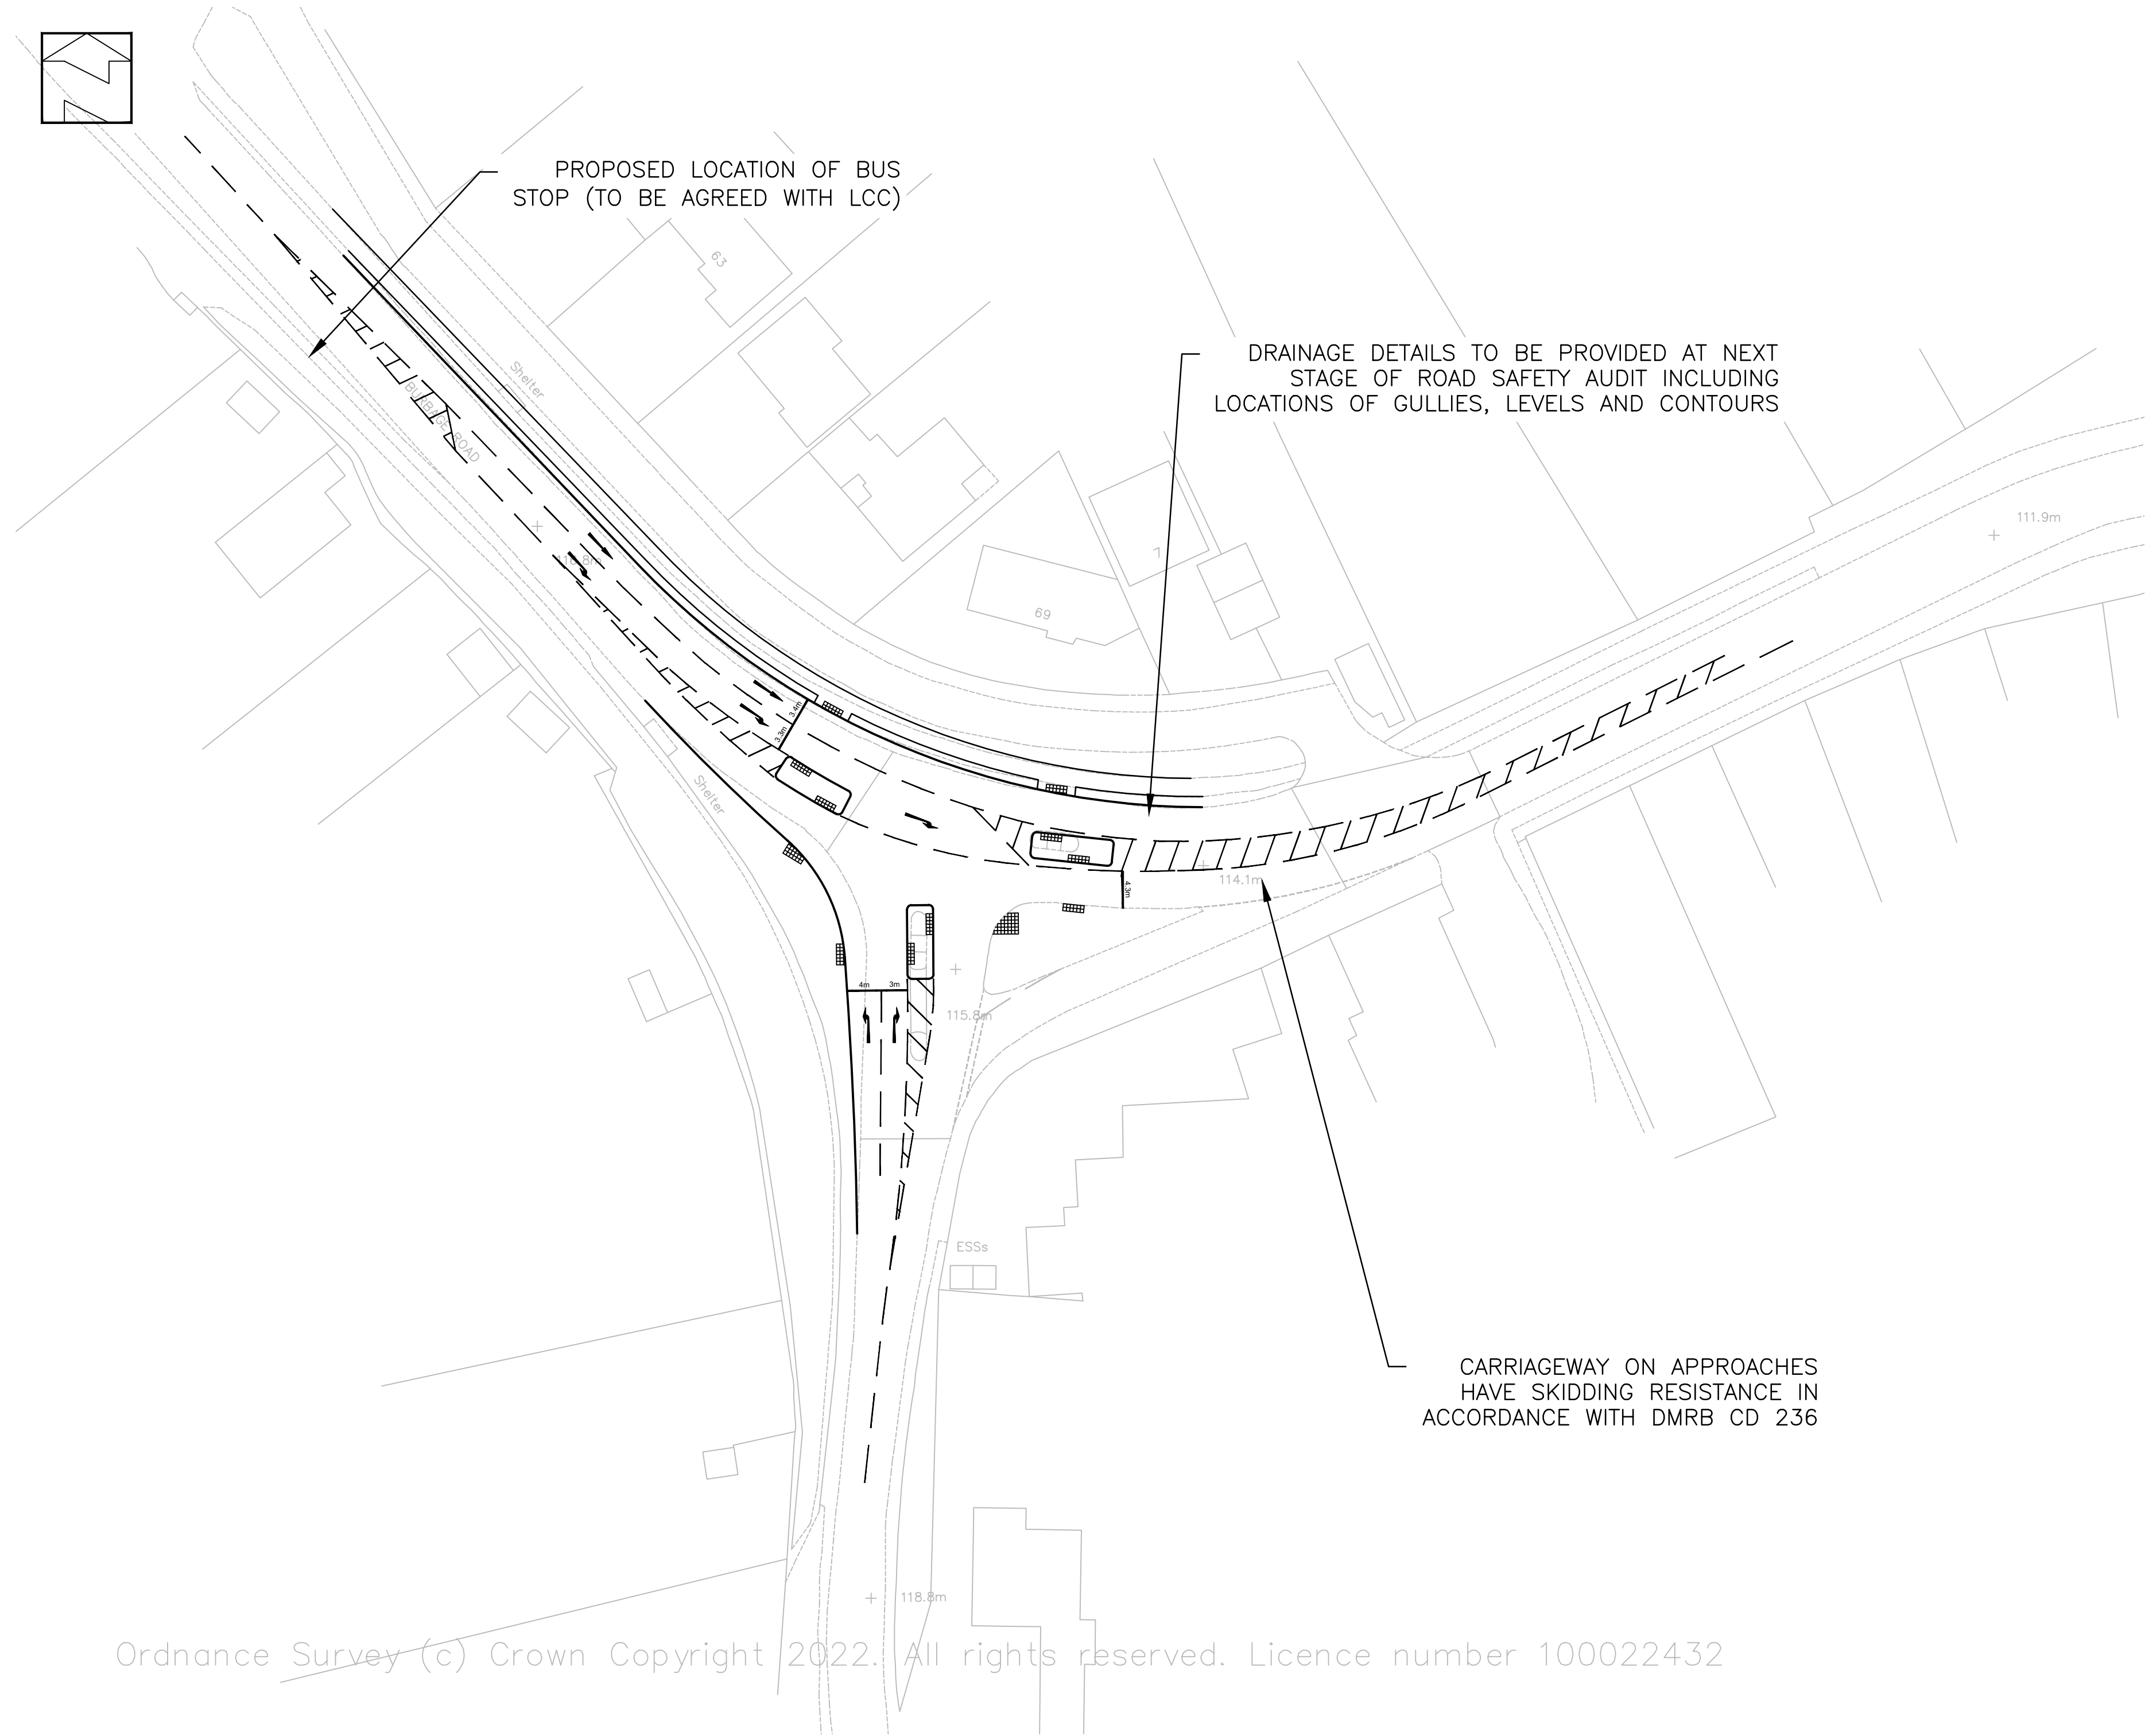


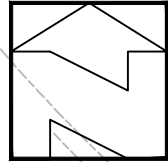

Ordnance Survey (c) Crown Copyright 2022. All rights reserved. Licence number 100022432

Notes

1. Do not scale this drawing. All dimensions must be checked/verified on site. If in doubt ask.

2. This drawing is to be read in conjunction with all relevant architects, engineers and specialists drawings and specifications.

3. All dimensions in metres unless noted otherwise. All levels in metres unless noted otherwise.

4. Any discrepancies noted on site are to be reported to the engineer immediately.

P3	26.10.22	Revised following comments	KG	MT
P2	11.10.22	Revised following comments	MT	
P1	07.09.22	Preliminary issue	MT	
Rev	Date	Description	Dr	Rev

Client:

Avant Homes

Project:

Lychgate Lane,
Burbage

Title:

Sapcote Road/Hinckley Road

Proposed Improvement
Scheme

ADC

INFRASTRUCTURE

Drawn:

M. Tatler

Reviewed:

Size:

A2

Scale:

1:500

Date:

07/09/2022

Status:

PRELIMINARY ISSUE

Project Reference	Type	Number	Revision
ADC2167-DR-	004		P3