


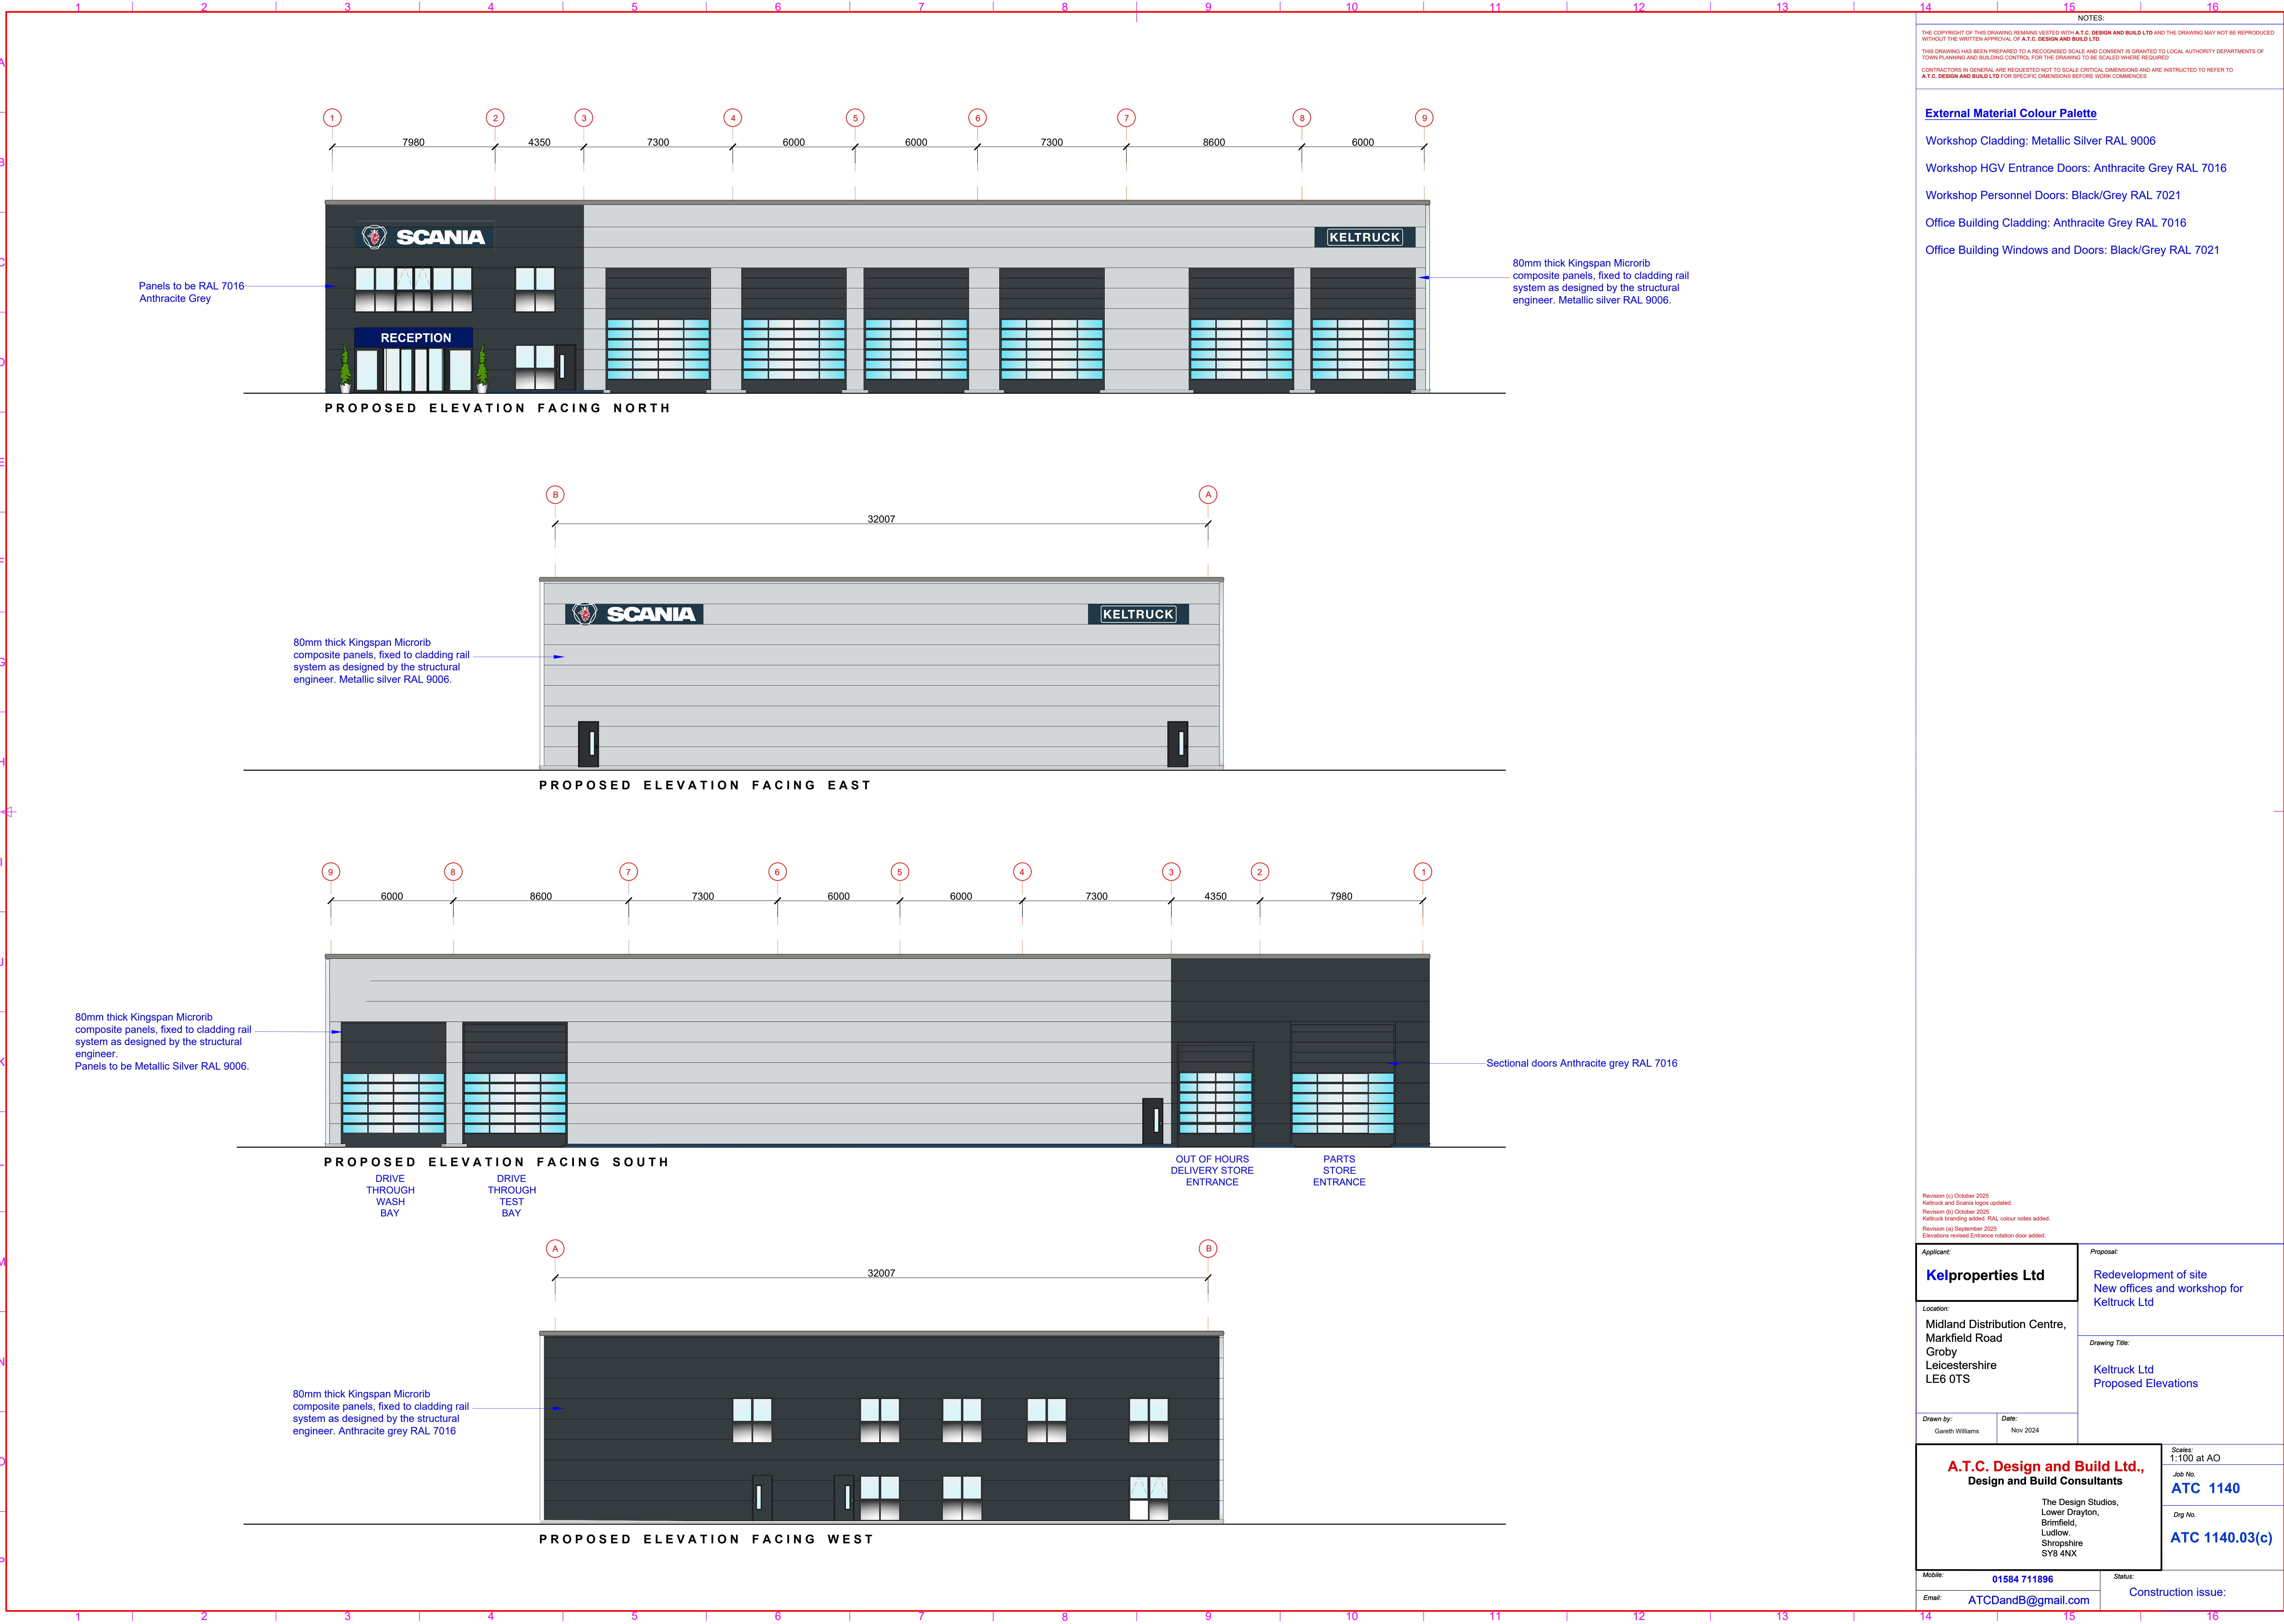

NOTES:

THE COPYRIGHT OF THIS DRAWING REMAINS VESTED WITH A.T.C. DESIGN AND BUILD LTD AND THE DRAWING MAY NOT BE REPRODUCED WITHOUT THE WRITTEN APPROVAL OF A.T.C. DESIGN AND BUILD LTD.

THIS DRAWING HAS BEEN PREPARED TO A RECOGNISED SCALE AND CONSENT IS GRANTED TO LOCAL AUTHORITY DEPARTMENTS OF TOWN PLANNING AND BUILDING CONTROL, FOR THE DRAWING TO BE SCALED WHERE REQUIRED.

CONTRACTORS IN GENERAL ARE REQUESTED NOT TO SCALE CRITICAL DIMENSIONS AND ARE INSTRUCTED TO REFER TO A.T.C. DESIGN AND BUILD LTD FOR SPECIFIC DIMENSIONS BEFORE WORK COMMENCES.

External Material Colour Palette

Workshop Cladding: Metallic Silver RAL 9006

Workshop HGV Entrance Doors: Anthracite Grey RAL 7016

Workshop Personnel Doors: Black/Grey RAL 7021

Office Building Cladding: Anthracite Grey RAL 7016

Office Building Windows and Doors: Black/Grey RAL 7021

Revision (c) October 2025
Keltruck and Scania logos updated.
Revision (b) October 2025
Keltruck branding added, RAL colour notes added.
Revision (a) September 2025
Elevations revised Entrance rotation door added.

Applicant: Kelproperties Ltd		Proposal: Redevelopment of site New offices and workshop for Keltruck Ltd	
Location: Midland Distribution Centre, Markfield Road Groby Leicestershire LE6 0TS		Drawing Title: Keltruck Ltd Proposed Elevations	
Drawn by: Gareth Williams	Date: Nov 2024	A.T.C. Design and Build Ltd., Design and Build Consultants The Design Studios, Lower Drayton, Brimfield, Ludlow, Shropshire SY8 4NX	
Mobile: 01584 711896		Status:	Construction issue:
Email: ATCDandB@gmail.com			
		Scale: 1:100 at AO	Job No. ATC 1140
		Drig No.	ATC 1140.03(c)